




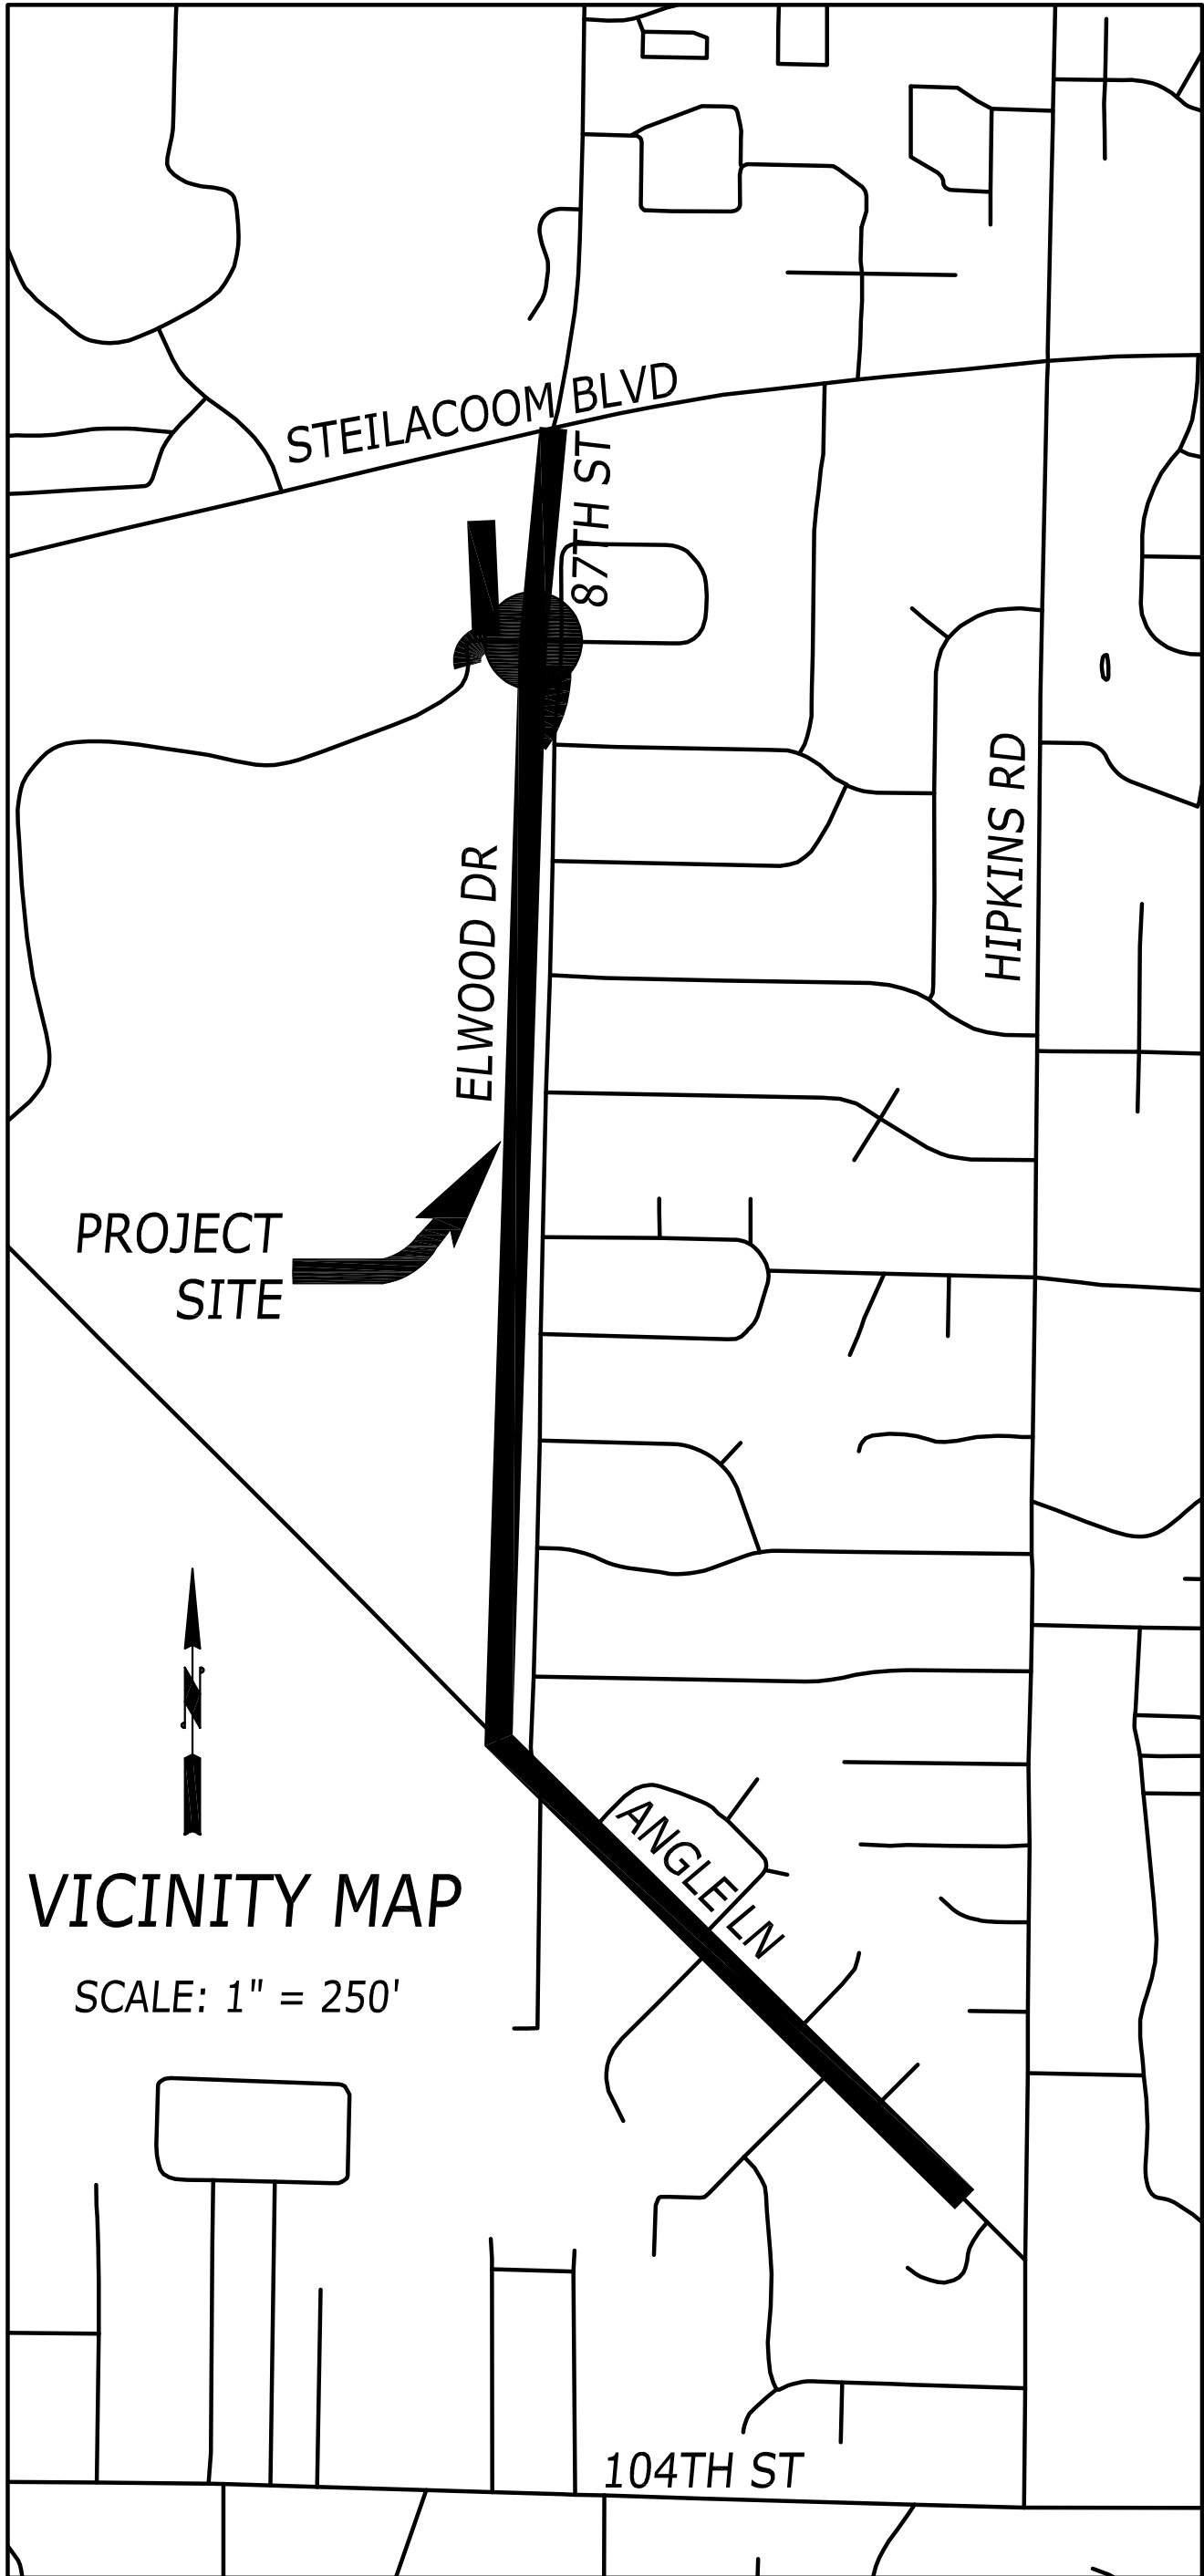


ANGLE LANE / ELWOOD DRIVE PEDESTRIAN IMPROVEMENTS

INDEX OF DRAWINGS

DRAWING	SHEET	DESCRIPTION
CV	1 of 49	COVER SHEET
LA	2 of 49	LEGENDS, ABBREVIATIONS, NOTES, AND SYMBOLS
AL1	3 of 49	ALIGNMENT PLAN - ANGLE LANE AND SOUTH ELWOOD
AL2	4 of 49	ALIGNMENT PLAN - NORTH ELWOOD, 87TH, DRESDEN
RS	5 of 49	ROADWAY SECTIONS
SP1-SP2	6-7 of 49	SITE PREPARATION - ANGLE LANE
SP3-SP5	8-10 of 49	SITE PREPARATION - ELWOOD PATH
SP6	11 of 49	SITE PREPARATION - ROUNDABOUT
SP7	12 of 49	SITE PREPARATION - 87TH
SP8	13 of 49	SITE PREPARATION - BALLFIELD PARKING ACCESS RD
PP1-PP4	14-17 of 49	PLAN & PROFILE - ANGLE LANE
PP5-PP11	18-25 of 49	PLAN & PROFILE - ELWOOD PATH
PP12-PP15	26-28 of 49	PLAN & PROFILE - ELWOOD, 87TH, AND DRESDEN
RAB1-RAB3	29-31 of 49	ROUNDABOUT PLANS
DT1-DT2	32-33 of 49	ROADWAY AND BARRICADE DETAILS
LS1-LS4	34-37 of 49	LANDSCAPING PLANS
IR	38 of 49	IRRIGATION PLAN
IC1-IC2	39-40 of 49	ILLUM./CHANNILIZATION PLAN - ANGLE LANE
IC3-IC5	41-43 of 49	ILLUM./CHANNELIZATION PLAN - ELWOOD PATH
IC6	44 of 49	ILLUM./CHANNELIZATION PLAN - ROUNDABOUT
IC7	45 of 49	ILLUM./CHANNELIZATION PLAN - 87TH
IC8	46 of 49	ILLUM./CHANNELIZATION PLAN - BALLFIELD PARKING
ST1	47 of 49	STAGING PLAN
TC1	48 of 49	TRAFFIC CONTROL PLAN - PATH AND 87TH
TC2	49 of 49	TRAFFIC CONTROL PLAN - ANGLE LANE


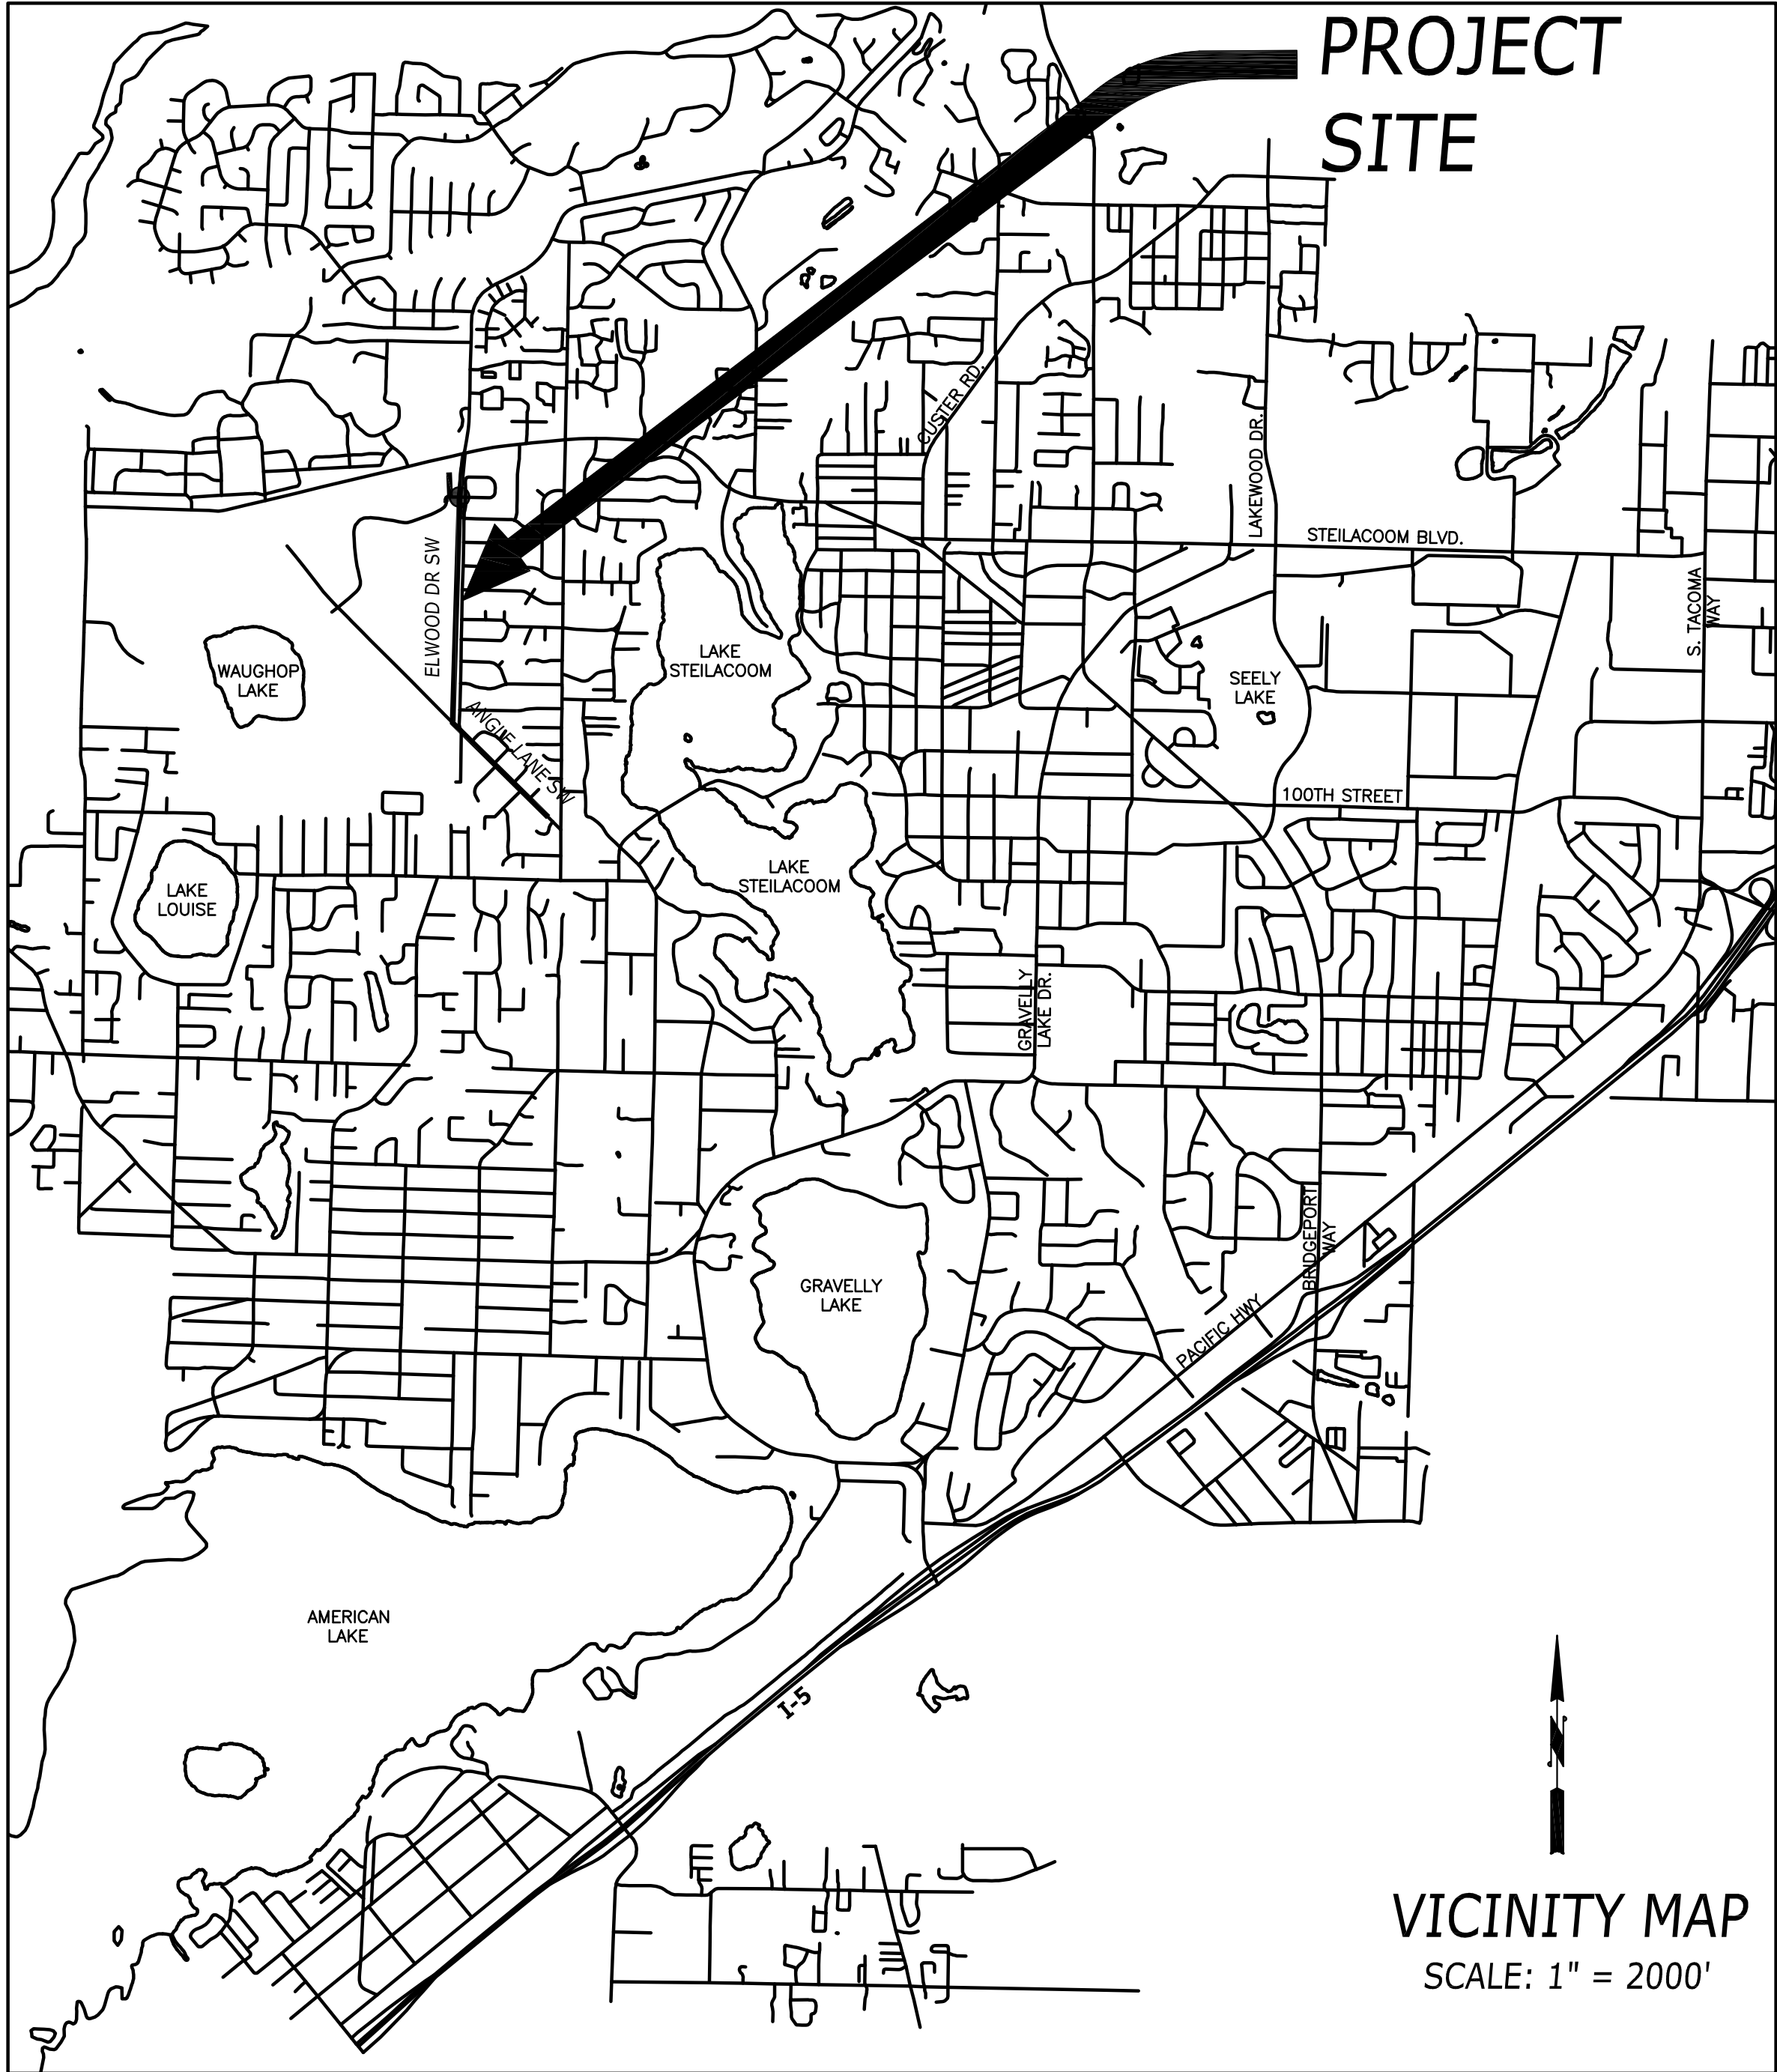


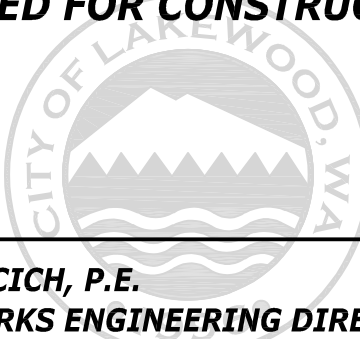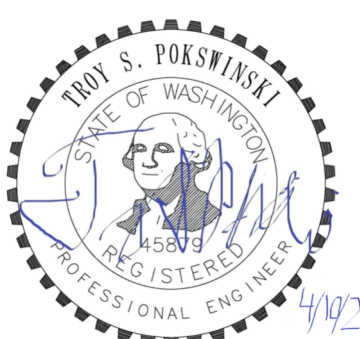No.	Release/Revision	Rel. Date	Rel. By	Designed By: T. POKSWINSKI	APPROVED FOR CONSTRUCTION  PAUL A. BUCICH, P.E. PUBLIC WORKS ENGINEERING DIRECTOR/CITY ENGINEER  PAUL A. BUCICH, P.E. PUBLIC WORKS ENGINEERING DIRECTOR/CITY ENGINEER	Project Name: ANGLE LANE / ELWOOD DRIVE PEDESTRIAN IMPROVEMENTS	Job No. 302.0156
				Drawn By: T. POKSWINSKI		Drawing Name: COVER SHEET	Drawing No. CV
				Checked By: C. T. HILL			Sheet 1
				Approved By: P. BUCICH			of 49
				Project Start Date: 12/06/2022			

WATER SYMBOLS

<u>EXIST.</u>	<u>PROP.</u>	<u>DESCRIPTION</u>
		BLOW-OFF ASSEMBLY
		CAP / PLUG
		COUPLING
		REDUCER
		THRUST BLOCK
		WATER METER
		FIRE HYDRANT
		BUTTERFLY VALVE
		GATE VALVE
		AIR RELEASE VALVE
		SPRINKLER HEAD


SURFACE FEATURE /LANDSCAPE SYMBOLS

  EXIST.	PROP. /RELOCATE	DESCRIPTION
		JUNCTION BOX (TYPE I, II, III)
		MAILBOX
		SCHOOL ZONE FLASHING LIGHT ASSEMBLY
		SHRUB /HEDGE
		STREET SIGN
		STREET LIGHT ASSEMBLY
		TRAFFIC SIGN POST
		TRAFFIC BARRIER GUARDRAIL
		TREE (CONIFEROUS)
		TREE (DECIDUOUS)


CHANNELIZATION SYMBOLS

<u>EXISTING</u>	<u>PROPOSED</u>	<u>DESCRIPTION</u>
		LEFT TURN ARROW
		RIGHT TURN ARROW
		STRAIGHT ARROW
		STRAIGHT/LEFT ARROW
		STRAIGHT/RIGHT ARROW
		ONLY
		STOP
		YIELD


EROSION CONTROL

 

CONSTRUCTION ENTRANCE

 

SILT FENCE

 

INLET PROTECTION

EROSION CONTROL
GENERAL NOTES

1. PRIOR TO COMMENCING CONSTRUCTION, THE CONTRACTOR SHALL INSTALL ALL BMPs AS SHOWN ON THESE PLANS OR DETERMINED BY THE ENGINEER IN THE FIELD, TO MINIMIZE EROSION AND PREVENT SEDIMENT FROM ENTERING THE STORM SYSTEM.
2. THE CONTRACTOR IS RESPONSIBLE FOR CONTAINING SEDIMENT AND DEBRIS FROM ENTERING THE STORMWATER SYSTEM. IF THE BMPs SHOWN ON THE PLAN ARE FOUND TO BE INSUFFICIENT, THE CONTRACTOR SHALL INSTALL ADDITIONAL BMPs TO ELIMINATE CONSTRUCTION STORMWATER POLLUTION.
3. THE CONTRACTOR SHALL NOTIFY THE ENGINEER IMMEDIATELY IN THE EVENT THAT THE CONTRACTOR DISCOVERS CONDITIONS OR ACTIVITIES THAT WILL DIMINISH THE WATER QUALITY DOWNSTREAM.

SANITARY /STORM SEWER SYMBOLS

EXIST.	PROP.	DESCRIPTION
		SANITARY SEWER CLEANOUT
		SANITARY SEWER MANHOLE
		STORM DRAIN CATCH BASIN, TYPE I
		STORM DRAIN CATCH BASIN, TYPE IP
		STORM DRAIN CATCH BASIN, TYPE II
		STORM DRAIN CATCH BASIN, TYPE II 48" OF BIGGER
		STORM DRAIN CULVERT
		DRAINAGE DITCH
		DRY WELL

GAS /POWER /TELEPHONE SYMBOLS

<u>EXIST.</u>	<u>PROP.</u>	<u>DESCRIPTION</u>
		GAS VALVE
		UTILITY POLE
		UTILITY POLE ANCHOR
		TELEPHONE RISER
		TELEPHONE VAULT
		PAD MOUNTED TRANSFORMER
		POLE MOUNTED TRANSFORMER
		POWER VAULT


GENERAL NOTES

1. ALL CURB RETURN ELEVATIONS SHOWN ON PLANS ARE TOP OF CURB AND DO NOT ACCOUNT FOR CURB RAMPS. ALL TOP OF CURB ELEVATIONS SHOWN REFLECT FULL 6" CURB HEIGHT AND DO NOT ACCOUNT FOR DEPRESSED CURB AT DRIVEWAY.



CALL (2) BUSINESS
DAYS BEFORE YOU DIG
811 or 1-800-424-5555

"It's the Law"

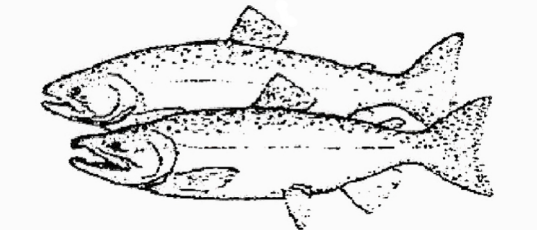

DUMP NO WASTE INTO STREAMS


ABBREVIATIONS

ABAND.....	ABANDON	G G	GAS	R RADIUS
ACP	ASPHALT CONCRETE PAVMENT.	GV GAS VALVE		RCP REINFORCED CONCRETE PIPE
AP	ANGLE POINT	GE GRATE ELEVATION		RT RIGHT
APPROX.....	APPROXIMATELY	GRVL ... GRAVEL		R/W RIGHT-OF-WAY
ASPH.....	ASPHALT			RD ROAD
AVE	AVENUE	HORIZ .. HORIZONTAL		
		HMA HOT MIX ASPHALT	S SOUTH	
BOT.	BOTTOM	HPG HIGH PRESSURE GAS	SS SANITARY SEWER	
BLDG.	BUILDING		SAN SANITARY	
BLVD.	BOULEVARD	IE INVERT ELEVATION	SD STORM DRAIN	
BSW	BACK OF SIDEWALK	IRR. IRRIGATION	SDMH STORM DRAIN MANHOLE	
			S/W SIDEWALK	
CB	CATCH BASIN	L LENGTH	SPECS. . SPECIFICATIONS	
CDF	CONTROLLED DENSITY FILL	LT. LEFT	STD. STANDARD	
CL	CENTERLINE	MH MANHOLE	STA. STATION	
CO	CLEAN OUT	MJ MECHANICAL JOINT	ST. STREET	
CONC.	CONCRETE	MAX. ... MAXIMUM	T TELEPHONE	
CONT.	CONTINUE	MIN. MINIMUM	T.B.C. ... TOP BACK OF CURB	
CMP	CORRUGATED METAL PIPE	MISC. .. MISCELLANEOUS	T.O.C. ... TOP OF CURB	
CPE	CORRUGATED POLYETHYLENE PIPE	MON. ... MONUMENT	TPY. TYPICAL	
CR	CROWN	N NORTH	U.P. UTILITY POLE	
CSTC	CRUSHED SURFACING TOP COURSE	NTS NOT TO SCALE	UNK. UNKNOWN	
CU.FT.	CUBIC FEET	N.U. NOT USED		
CU.YD.	CUBIC YARD	O.C. ON CENTER	V VALVE	
		PVM.T. . PAVEMENT	VAP VERTICAL ANGLE POINT	
DEG.	DEGREE	PED. PEDESTRIAN	V.C. VERTICAL CURVE	
DBL	DOUBLE	PL PROPERTY LINE	VERT. ... VERTICAL	
DI	DUCTILE	PC POINT OF CURVE		
DWRVY	DRIVEWAY	PT POINT OF TANGENT	W WEST	
		PI POINT OF INTERSECTION	WM WATER METER	
E EAST		PROP. . PROPOSED	W.M. WILLAMETTE MERIDIAN	
EA EACH		PVC. ... POINT OF VERTICAL CURVE	W.V. WATER VALVE	
EG EDGE OF GRAVEL		PVC POLY VINYL CHLORIDE	W/ WITH	
EL ELEVATION		PVI POINT OF VERT. INTERSECTION	Z ZONE	
EP	EDGE OF PAVEMENT	PVT POINT OF VERTICAL TANGENT		
EXC.	EXCAVATION			
EX_EXIST..	EXISTING			
FH	FIRE HYDRANT			
FT	FOOT			
FL	FLANGED JOINT			

LINE TYPES LEGEND

EXIST.	PROP.	DESCRIPTION
		BUILDING LINE
		CABLE TELEVISION (OVERHEAD)
		CABLE TELEVISION (UNDERGROUND)
		CONDUIT
		CONSTRUCTION CENTERLINE
		EDGE OF SIDEWALK
		EXISTING CROWN
		FENCE BARBED WIRE
		FENCE CHAIN LINK
		FENCE WOOD
		FIBER OPTIC AERIAL
		FIBER OPTIC UNDERGROUND
		INFILTRATION PIPE
		GAS
		HIGH PRESSURE GAS
		POWER (OVERHEAD)
		POWER (UNDERGROUND)
		PROJECT LIMITS
		PROPERTY LINE
		LIMITS OF CUT
		LIMITS OF FILL
		SANITARY SEWER
		TRAFFIC SIGN UNDERGROUND CONDUIT
		STORM DRAIN
		STREET LIGHTING
		TELEPHONE OVERHEAD
		TELEPHONE UNDERGROUND
		WATER

CONSTRUCTION SYMBOLS

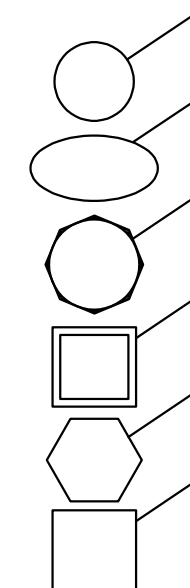

CONSTRUCTION NOTES

CHANNELIZATION & ILLUMINATION NOTES

DEMOLITION SITE PREPARATION NOTES

EROSION & SEDIMENT CONTROL NOTES

SECTION NOTES

STORM DRAINAGE NOTES

HMA ROADWAY OR PATCH

PROPOSED CEMENT CONCRETE CURB,
GUTTER, SIDEWALK, AND DRIVEWAYS

HMA FOR APPROACH

PLAINING EXISTING PAVEMENT

PULVERIZE EXISTING PAVEMENT

SURVEY SYMBOLS

<u>EXIST.</u>	<u>PROP.</u>	<u>DESCRIPTION</u>
		MONUMENT (IN CASE)
		SURVEY IRON PIPE
		SURVEY CONTROL NAIL
		SURVEY CONTROL "X" SCRIBE
		BENCH MARK

THE EXISTING TOPOGRAPHIC AND PHYSICAL FEATURES SHOWN ON THESE PLANS ARE BASED ON A COMBINATION OF:
FIELD SURVEY AND AS-BUILTS FROM PIERCE COUNTY
FIELD SURVEY DATA BY THE SURVEYOR OF RECORD
FRANCHISE UTILITY COMPANY RECORDS
FIELD RECONNAISSANCE BY CITY OF LAKEWOOD PUBLIC
WORKS ENGINEERING DEPARTMENT

THIS WAS THE INFORMATION AVAILABLE AT THE TIME OF PLAN PREPARATION. ACTUAL CONDITIONS MAY BE DIFFERENT. THE CONTRACTOR MAY ENCOUNTER VARIATIONS BETWEEN ACTUAL CONDITIONS AND THOSE SHOWN. THESE VARIATIONS WILL NOT BE THE BASIS FOR A CLAIM OR EXTRA COMPENSATION.

THE LOCATIONS OF EXISTING UNDERGROUND UTILITIES ARE SHOWN IN AN APPROXIMATE WAY ONLY AND HAVE NOT BEEN INDIVIDUALLY VERIFIED BY THE CITY OF LAKEWOOD. THE CONTRACTOR SHALL DETERMINE THE EXACT LOCATION OF ALL EXISTING UTILITIES BEFORE COMMENCING WORK, AND AGREES TO BE FULLY RESPONSIBLE FOR ANY AND ALL DAMAGES WHICH MIGHT BE ENCOUNTERED BY THE CONTRACTOR'S FAILURE TO EXACTLY LOCATE AND PRESERVE ANY AND ALL UNDERGROUND UTILITIES.

No.	Release/Revision	Re. Date	Re. By	Designed By: T. POKSWINSKI			Project Name:	Job No.
△				Drawn By: T. POKSWINSKI			ANGLE LANE / ELWOOD DRIVE PEDESTRIAN IMPROVEMENTS	302.0156
△				Checked By: C. T. HILL			Drawing Name:	LA
△				Approved By: P. BUCICH			LEGENDS, ABBREVIATIONS, NOTES, AND SYMBOLS	Sheet
△				Project Start Date: 12/06/22			AS SHOWN	of
△				Electronic File Name: 302.0083				2

SECTION 4, TOWNSHIP 19N, RANGE 2E
SECTION 33, TOWNSHIP 20N, RANGE 2E

THE CONSTRUCTION ALIGNMENTS SHOWN BELOW ARE THE BASIS FOR THE PROPOSED CROWNLINE. IN NO CIRCUMSTANCE DOES THE CONSTRUCTION ALIGNMENT PARALLEL THE RIGHT-OF-WAY CENTERLINE.


ALIGNMENT CONTROL			
NAME	STATION	NORTHING	EASTING
ANGLE	200+00.00	674592.36	1131194.78
ELWOOD	300+00.00	676060.42	1129685.11

ALIGNMENT TANGENT DATA 200+00 LINE		
STATION	BEARING	DISTANCE
200+00.00	N52°24'10"W	86.43'
200+86.43	N47°26'51"W	86.88'
201+73.31	N45°06'54"W	233.12'
204+06.43	N45°33'58"W	470.22'
208+76.65	N44°56'44"W	291.25'
211+67.90	N45°07'57"W	349.74'
215+17.64	N45°52'06"W	690.00'

ALIGNMENT TANGENT DATA 300+00 LINE		
STATION	BEARING	DISTANCE
300+00.00	N05°02'36"E	106.91'
301+44.82	N34°00'26"E	10.98'
302+03.14	N02°09'25"W	33.13'
302+87.42	N02°43'40"E	46.25'
304+25.34	N13°13'54"E	44.88'
305+46.71	N13°10'12"W	99.61'
306+71.10	N04°37'11"W	169.26

ALIGNMENT CURVE DATA 300+00 LINE				
STATION	RAD.	DELTA	LENGTH	TANGENT
301+06.91	75.00'	28.964°	37.91'	19.37'
301+55.80	75.00'	36.164°	47.34'	24.49'
302+36.27	600.00'	4.885°	51.15'	25.59'
303+33.67	500.00'	10.504°	91.66'	45.96'
304+70.22	166.00'	26.402°	76.49'	38.94'
306+46.32	166.00'	8.550°	24.77'	12.41'

SURVEY CONTROL				
PNT NO.	NORTHING	EASTING	ELEV.	DESC.
1	674571.79	1131194.61	245.32	MON IN CASE
2	675124.07	1131200.48	241.26	MON IN CASE

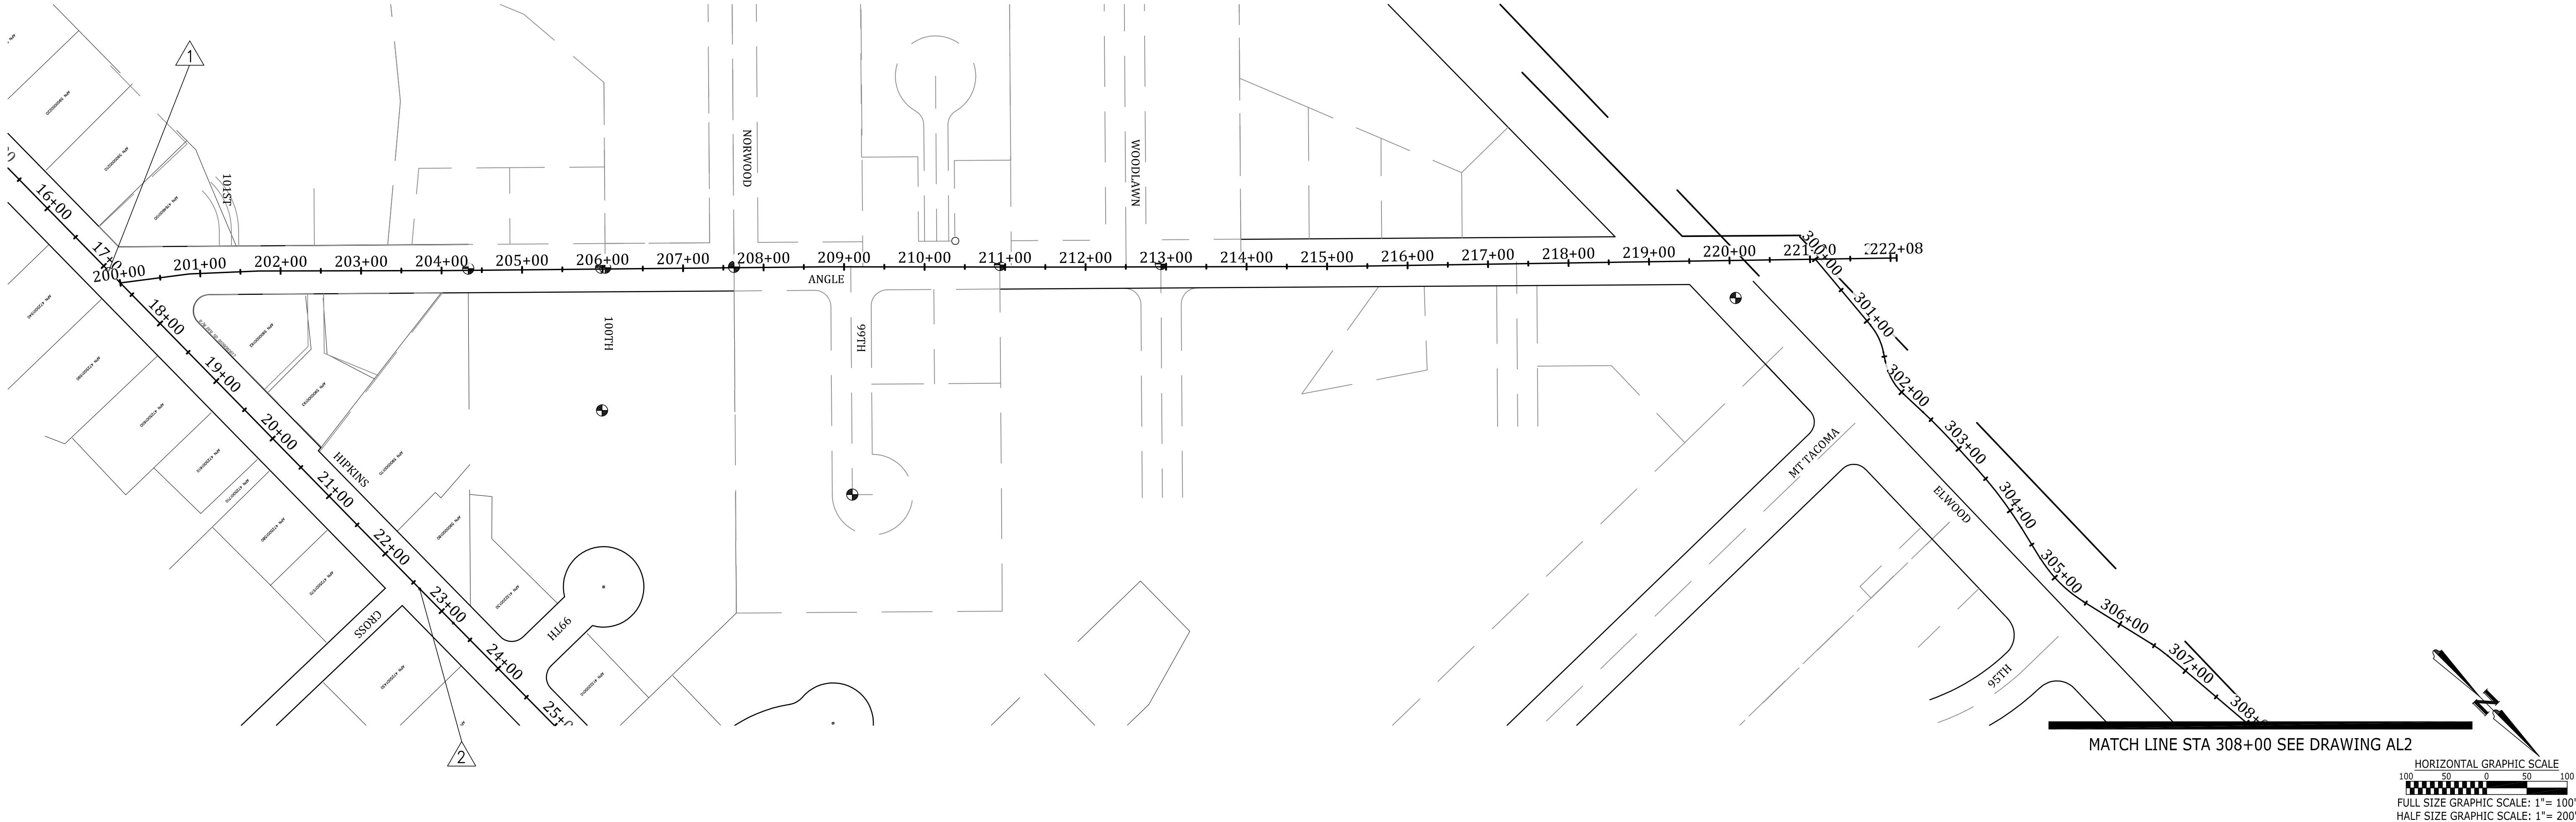

ALIGNMENT TANGENT DATA 300+00 LINE		
STATION	BEARING	DISTANCE
308+66.21	N03°50'52"E	47.13'
310+11.48	N13°13'10"E	181.54'
312+18.01	N01°05'55"W	200.22'
315+06.38	N06°08'56"W	23.11'
316+24.90	N07°31'01"E	162.47'
318+20.78	N02°03'16"W	285.51'
321+22.50	N02°35'26"E	614.99'
327+59.35	N08°51'13"E	77.67'
328+65.31	N14°15'49"W	128.11'
330+19.97	N34°34'06"W	102.97'
331+52.33	N13°32'42"E	34.39'

ALIGNMENT CURVE DATA 300+00 LINE				
STATION	RAD.	DELTA	LENGTH	TANGENT
308+40.35	175.00'	8.468°	25.86'	12.96'
309+13.34	600.00'	9.372°	98.14'	49.18'
311+93.02	100.00'	14.318°	24.99'	12.56'
314+18.23	1000.00'	5.050°	88.14'	44.10'
315+29.49	400.00'	13.666°	95.41'	47.93'
317+87.37	200.00'	9.572°	33.41'	16.75'
321+06.29	200.00'	4.645°	16.21'	8.11'
327+37.49	200.00'	6.263°	21.86'	10.94'
328+37.02	72.62'	22.319°	28.29'	14.33'
329+93.42	75.00'	20.287°	26.56'	13.42'
331+22.94	35.00'	48.114°	29.39'	15.62'

SECTION 4, TOWNSHIP 19N, RANGE 2E

SECTION 33, TOWNSHIP 20N, RANGE 2E

ALIGNMENT CONTROL			
NAME	STATION	NORTHING	EASTING
87TH	400+00.00	678803.80	1129846.43
DRESDEN	500+00.00	679073.95	1129586.14
PARKING	600+00.00	679174.68	1129633.62

ALIGNMENT TANGENT DATA 500+00 LINE		
STATION	BEARING	DISTANCE
500+00.00	N22°01'35"E	81.24'
501+70.97	S89°25'36"E	345.19'

SURVEY CONTROL

BASIS OF BEARING

NAD 1983
WASHINGTON STATE PLANE SOUTH PROJECTION, BASED ON GPS
OBSERVATIONS USING WSRN AND GEOID 2012A. UNITS OF MEASUREMENT
ARE US SURVEY FEET.

VERTICAL DATUM

NAVD 1988 VERTICAL DATUM ON ORTHOMETRICALLY CORRECTED GPS
OBSERVATIONS USING WSRN AND GEOID 2012A.


ALIGNMENT TANGENT DATA 600+00 LINE		
STATION	BEARING	DISTANCE
600+00.00	N44°26'25"W	52.89'
600+91.83	N14°41'15"W	318.85'

ALIGNMENT TANGENT DATA 400+00 LINE		
STATION	BEARING	DISTANCE
400+00.00	N01°46'21"E	64.78'
401+49.08	N17°32'57"W	125.86'
403+55.08	N00°49'05"E	44.51'
403+99.59	N01°31'44"E	314.67'
407+84.87	N09°37'15"E	67.83'
408+52.70	N10°10'24"E	92.29'



ALIGNMENT CURVE DATA 400+00 LINE				
STATION	RAD.	DELTA	LENGTH	TANGENT
400+64.78	250.00'	19.322°	84.31'	42.56'
402+74.94	250.00'	18.367°	80.14'	40.42'
407+14.26	500.00'	8.092°	70.61'	35.37'

ALIGNMENT CURVE DATA 500+00 LINE				
STATION	RAD.	DELTA	LENGTH	TANGENT
500+81.24	75.00'	68.547°	89.73'	61.15'

ALIGNMENT CURVE DATA 600+00 LINE				
STATION	RAD.	DELTA	LENGTH	TANGENT
600+52.89	75.00'	29.753°	38.95'	19.92'





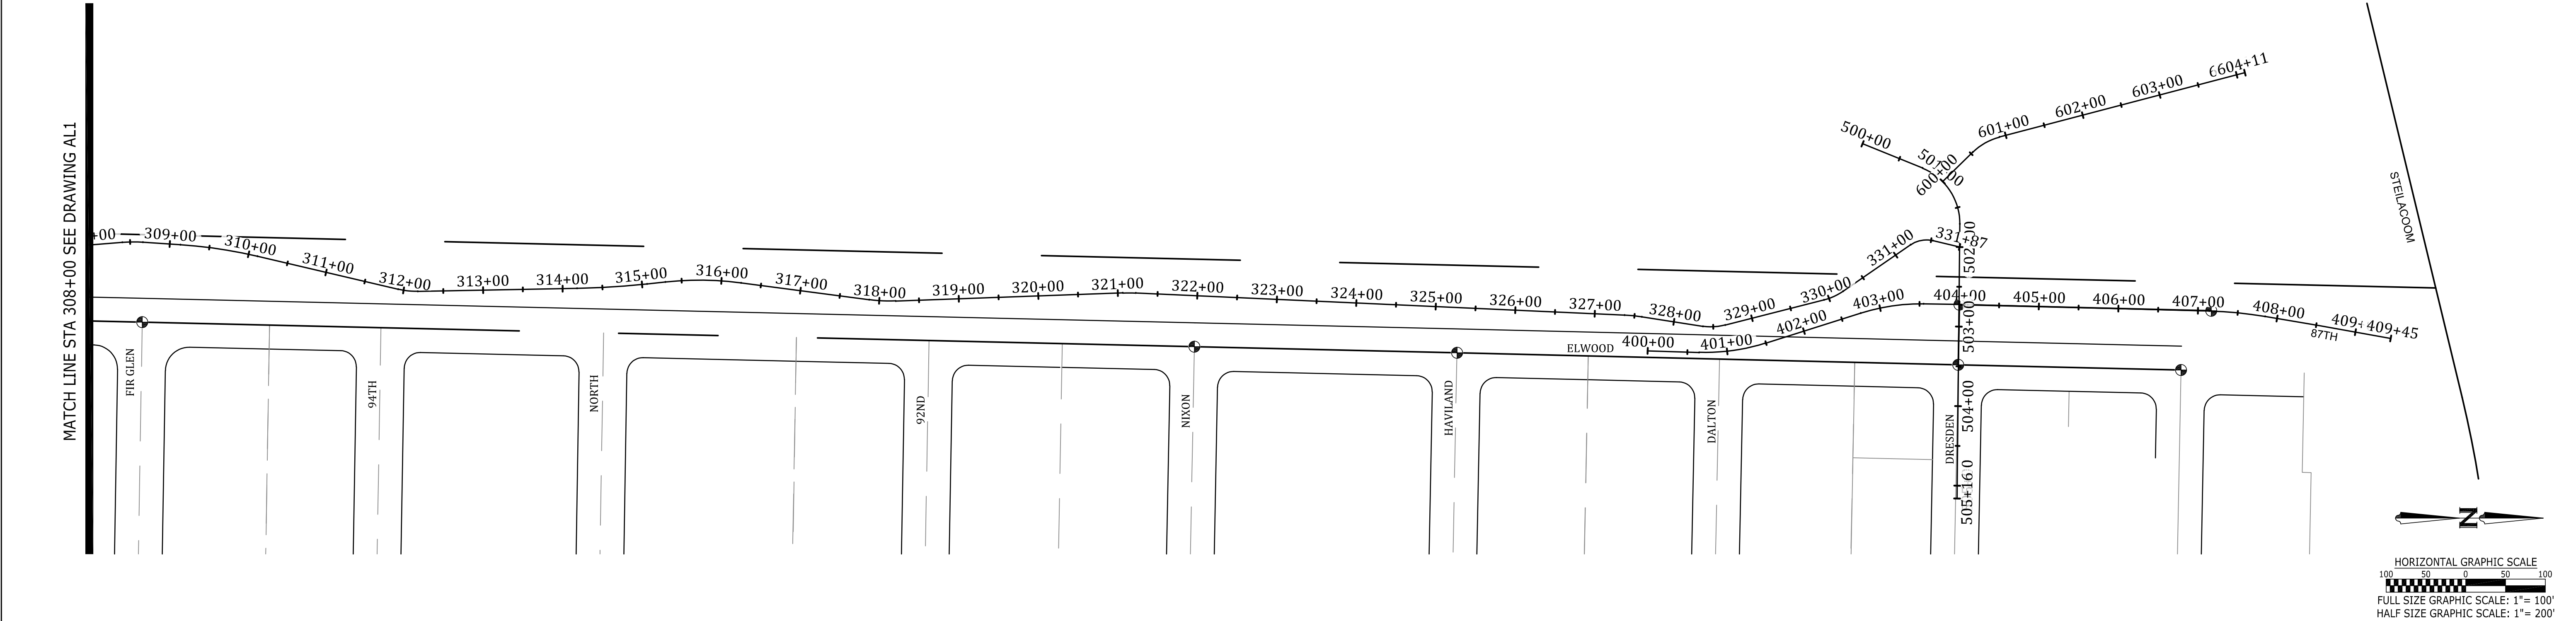


No.	Release/Revision	Re. Date	Re. By	Designed By: T. POKSWINSKI	CITY OF LAKEWOOD, WA 1996 THOMAS S. POKSWINSKI STATE OF WASHINGTON REGISTERED PROFESSIONAL ENGINEER 4923	Project Name: ANGLE LANE / ELWOOD DRIVE PEDESTRIAN IMPROVEMENTS	Job No. 302.0156
				Drawn By: T. POKSWINSKI		Drawing Name: ALIGNMENT PLAN - NORTH ELWOOD, 87TH, DRESDEN	Drawing No. AL2
				Checked By: C. T. HILL			Sheet 4
				Approved By: P. BUCICH			of 49
				Project Start Date: 12/06/22			
				Drawing Scale: AS SHOWN			
				Electronic File Name: 302.0083			

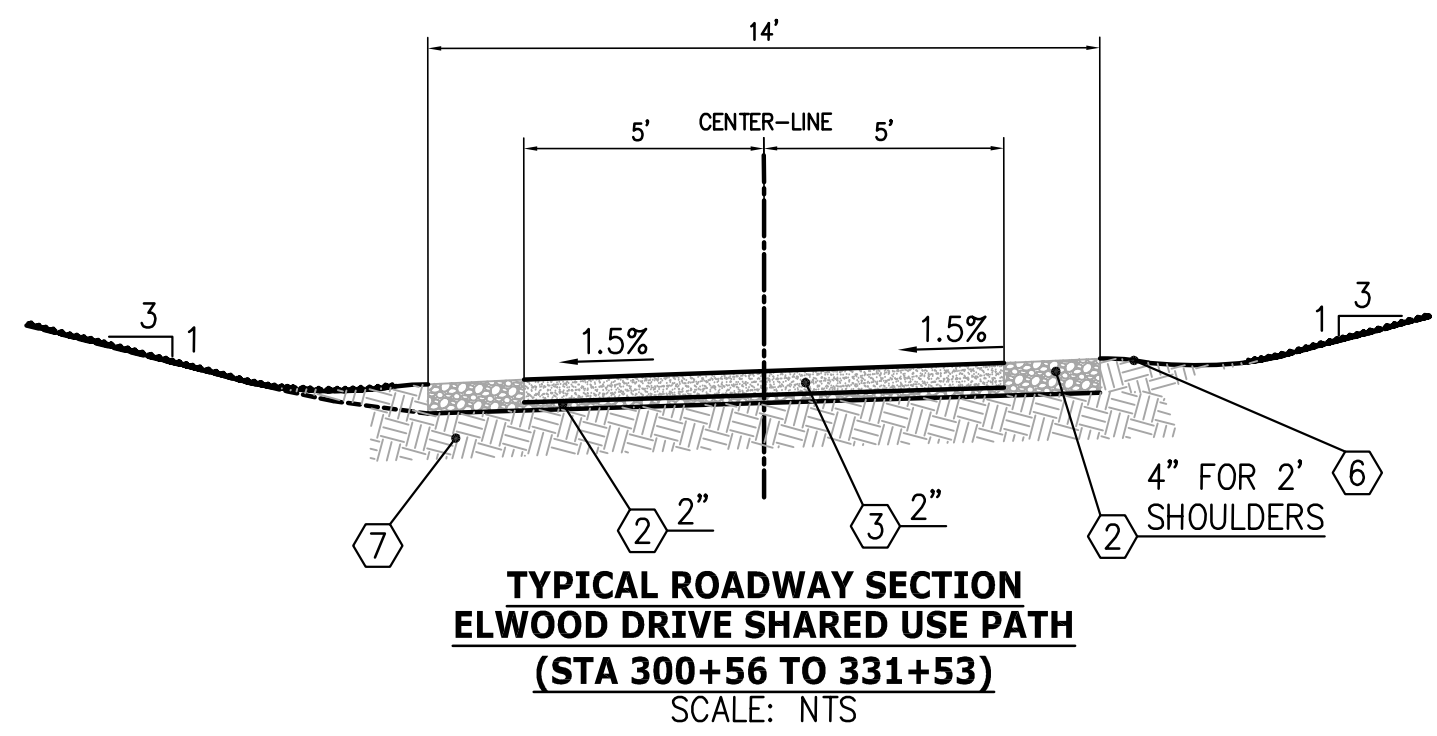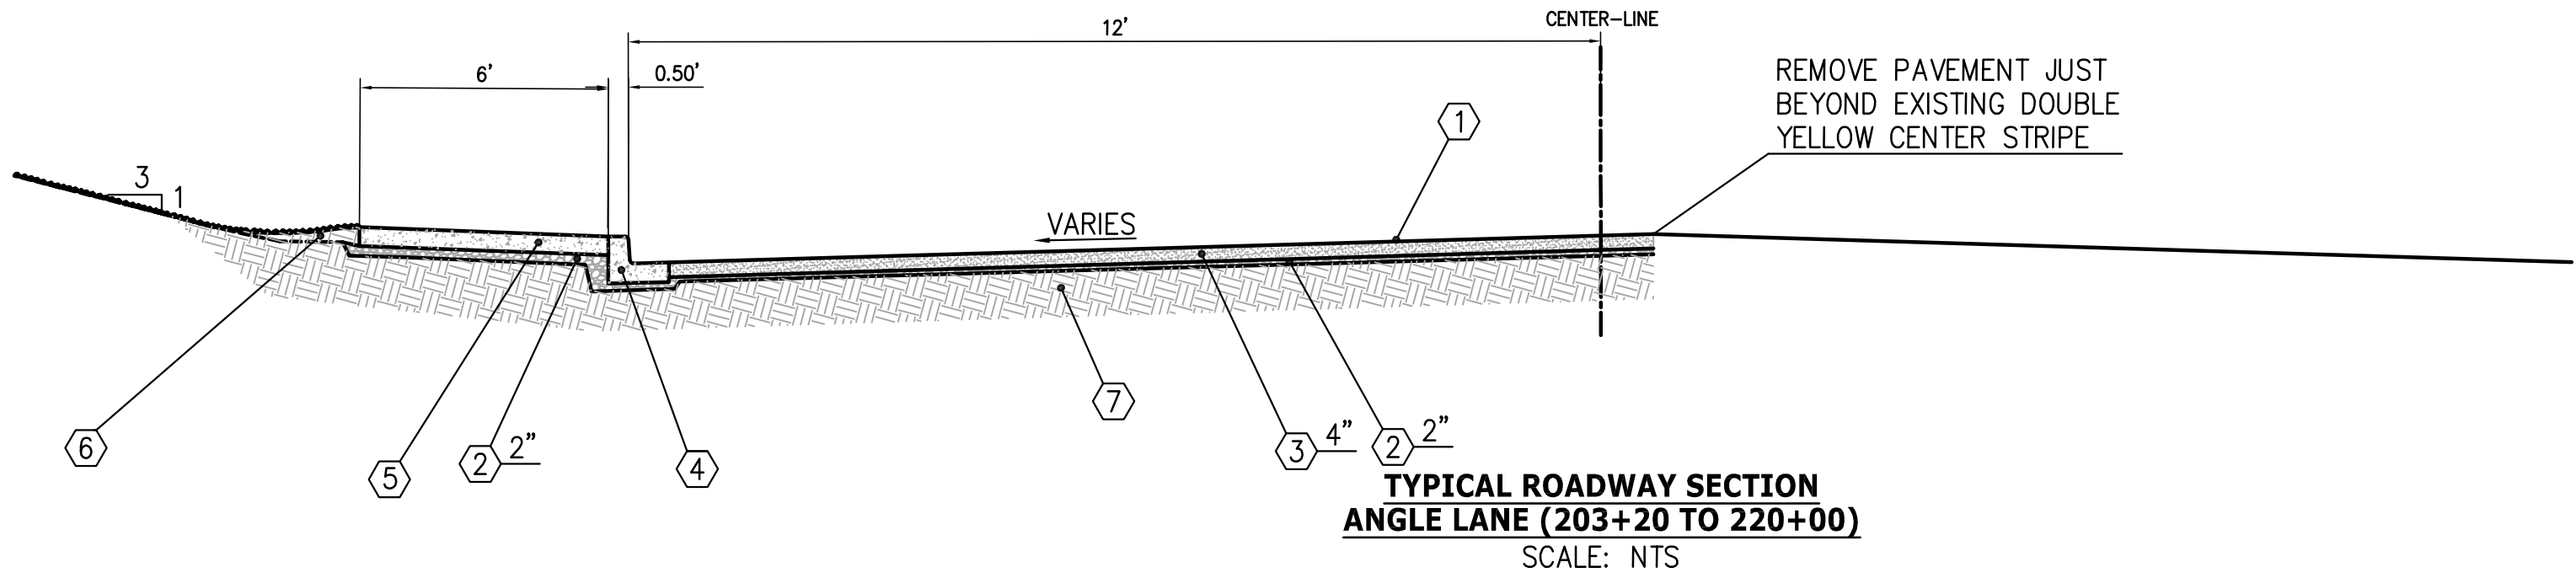


SECTION NOTES:

- ① PULVERIZE AND REMOVE EXISTING ROADWAY
- ② CRUSHED SURFACING BASE COURSE
- ③ HMA CLASS 1/2 PG 58H -22.
- ④ CEMENT CONCRETE CURB AND GUTTER
- ⑤ CEMENT CONCRETE SIDEWALK
- ⑥ PROPERTY RESTORATION; MATCH EXISTING
- ⑦ COMPACTED SUBGRADE
- ⑧ 3" TOPSOIL TYPE A WITH HYDROSEED
- ⑨ GEOTEXTILE FABRIC FOR SEPARATION PER SECTION 9-32.2(1) TABLE 3 OF THE WSDOT STD SPEC.
- ⑩ GRAVEL BACKFILL FOR DRYWELLS PER WSDOT STD SPEC 9-03.12(5)
- ⑪ NOTCHED CURB PER DETAIL THIS SHEET
- ⑫ 12" PERFORATED PIPE

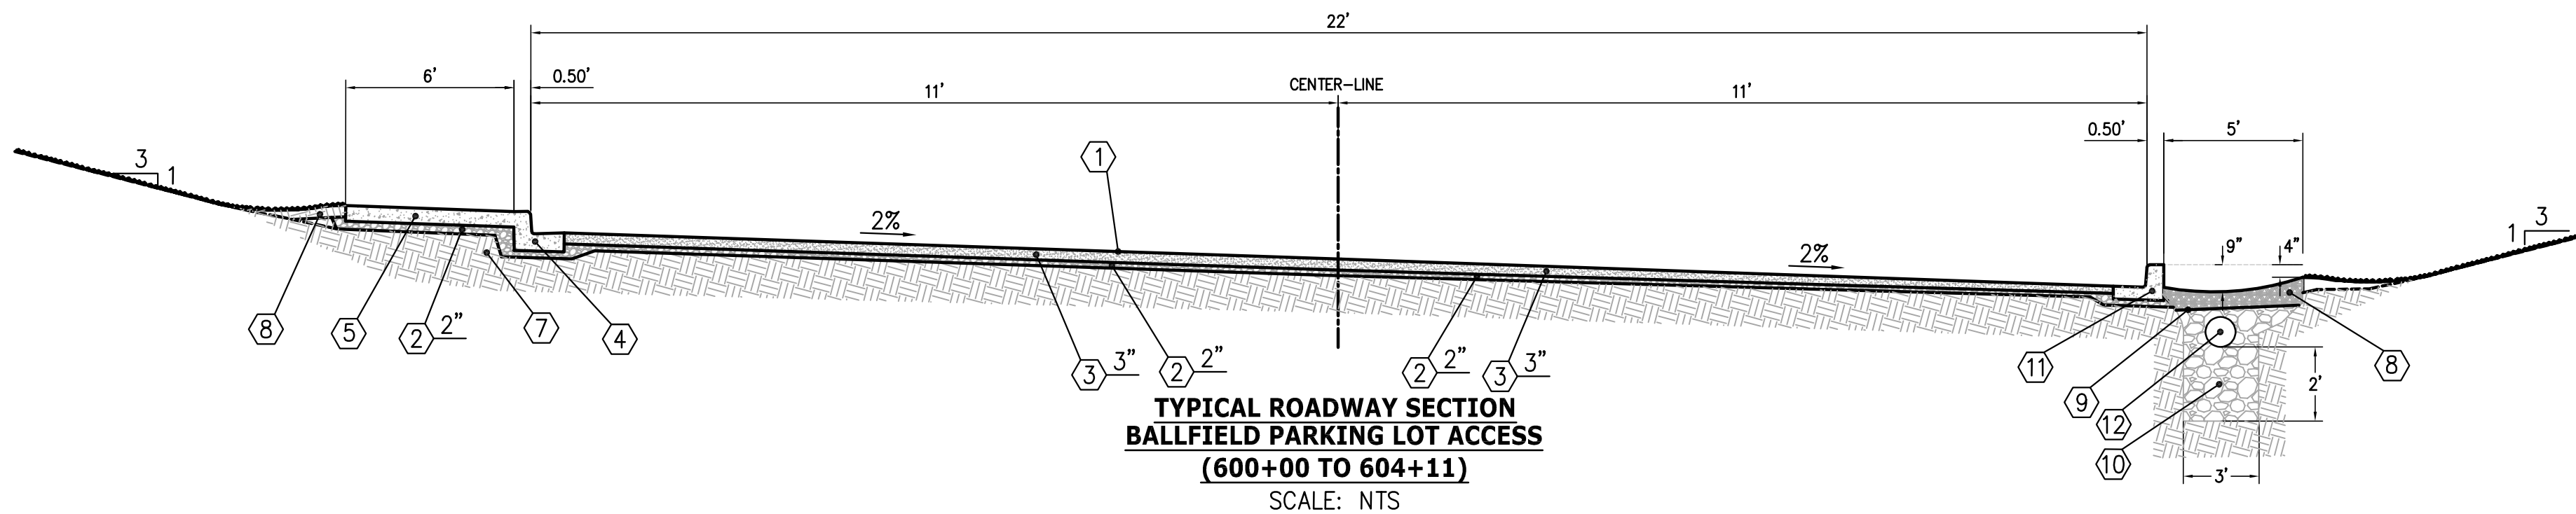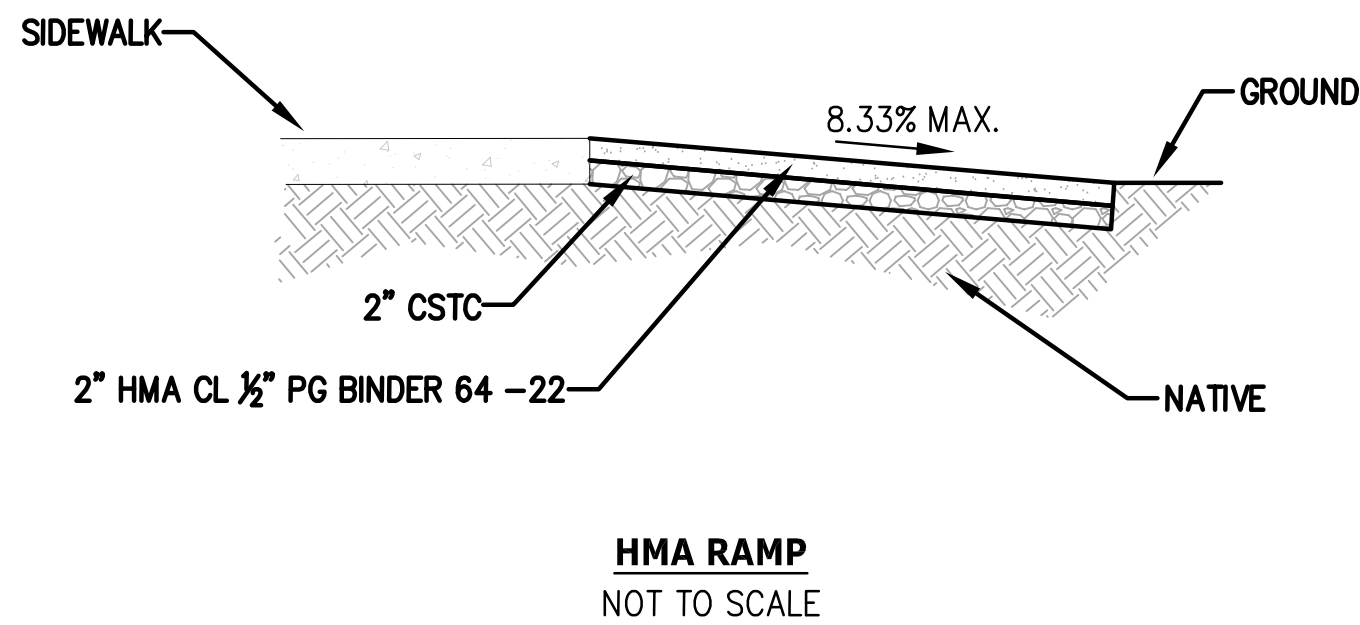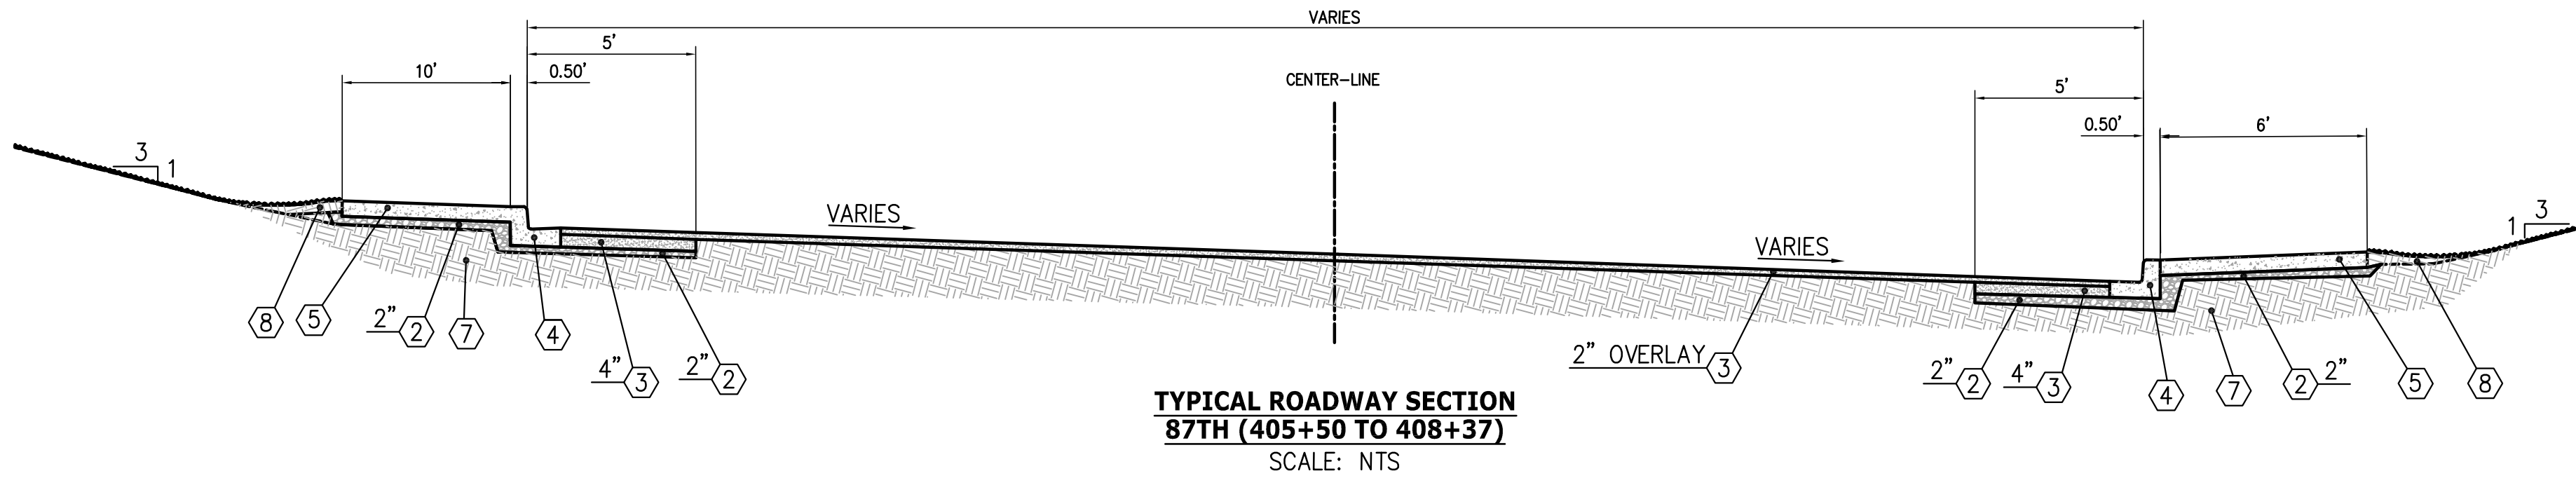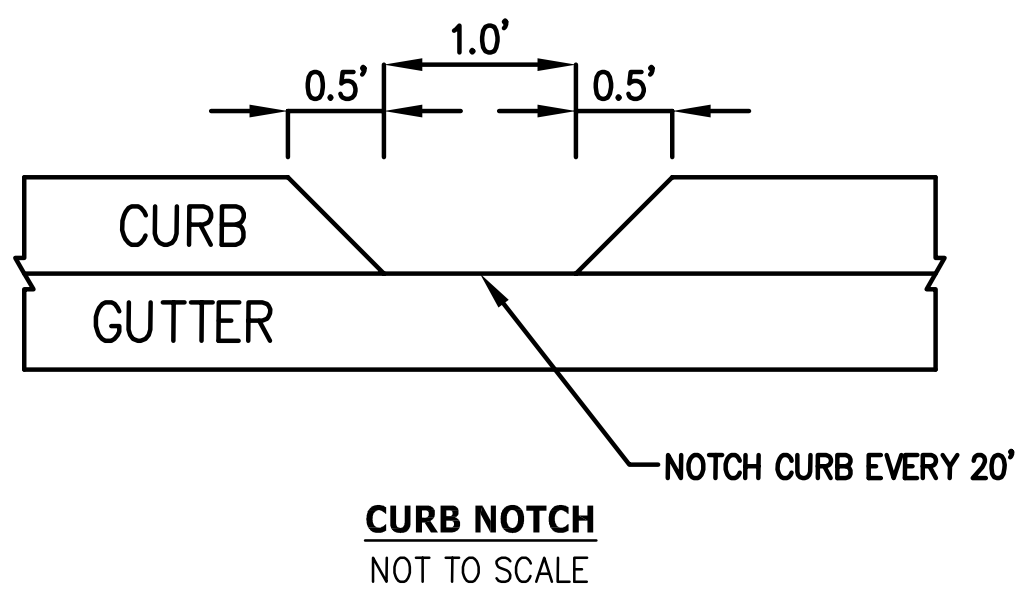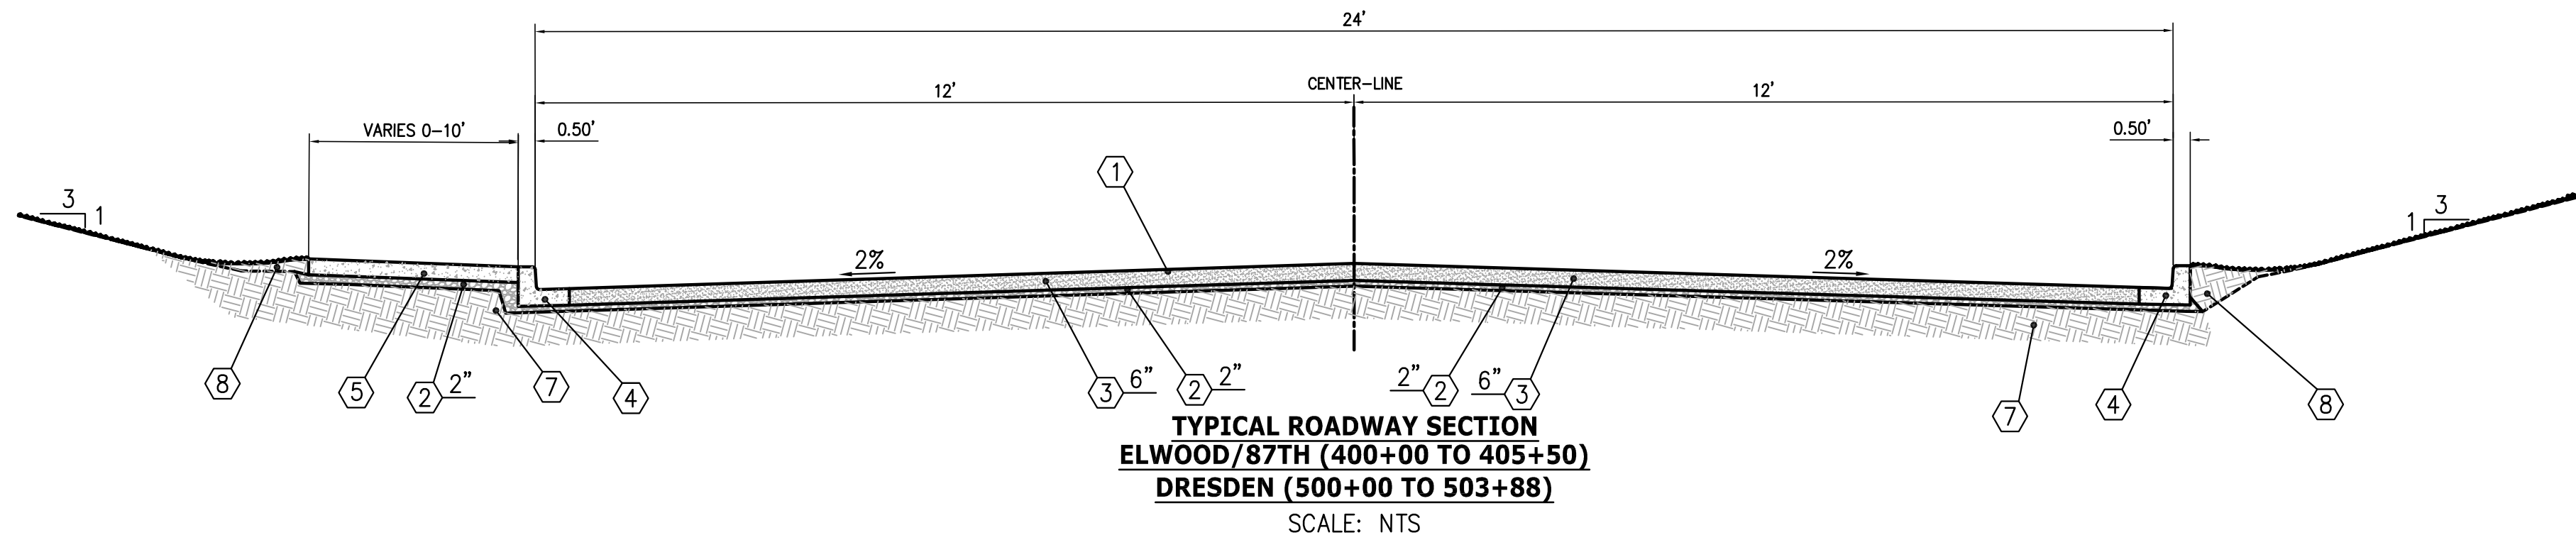


No.	Release/Revision	Re. Date	Re. By	Designed By:	Project Name:	Job No.
△				T. POKSWINSKI	ANGLE LANE / ELWOOD DRIVE PEDESTRIAN IMPROVEMENTS	302.0156
△				Drawn By:		Drawing No.
△				T. POKSWINSKI		RS
△				Checked By:		Sheet 5 of 49
△				C. T. HILL		
△				Approved By:		
△				P. BUCICH		
△				Project Start Date: 12/06/22		
△				Drawing Scale: AS SHOWN		
△				Electronic File Name: 302.0083		



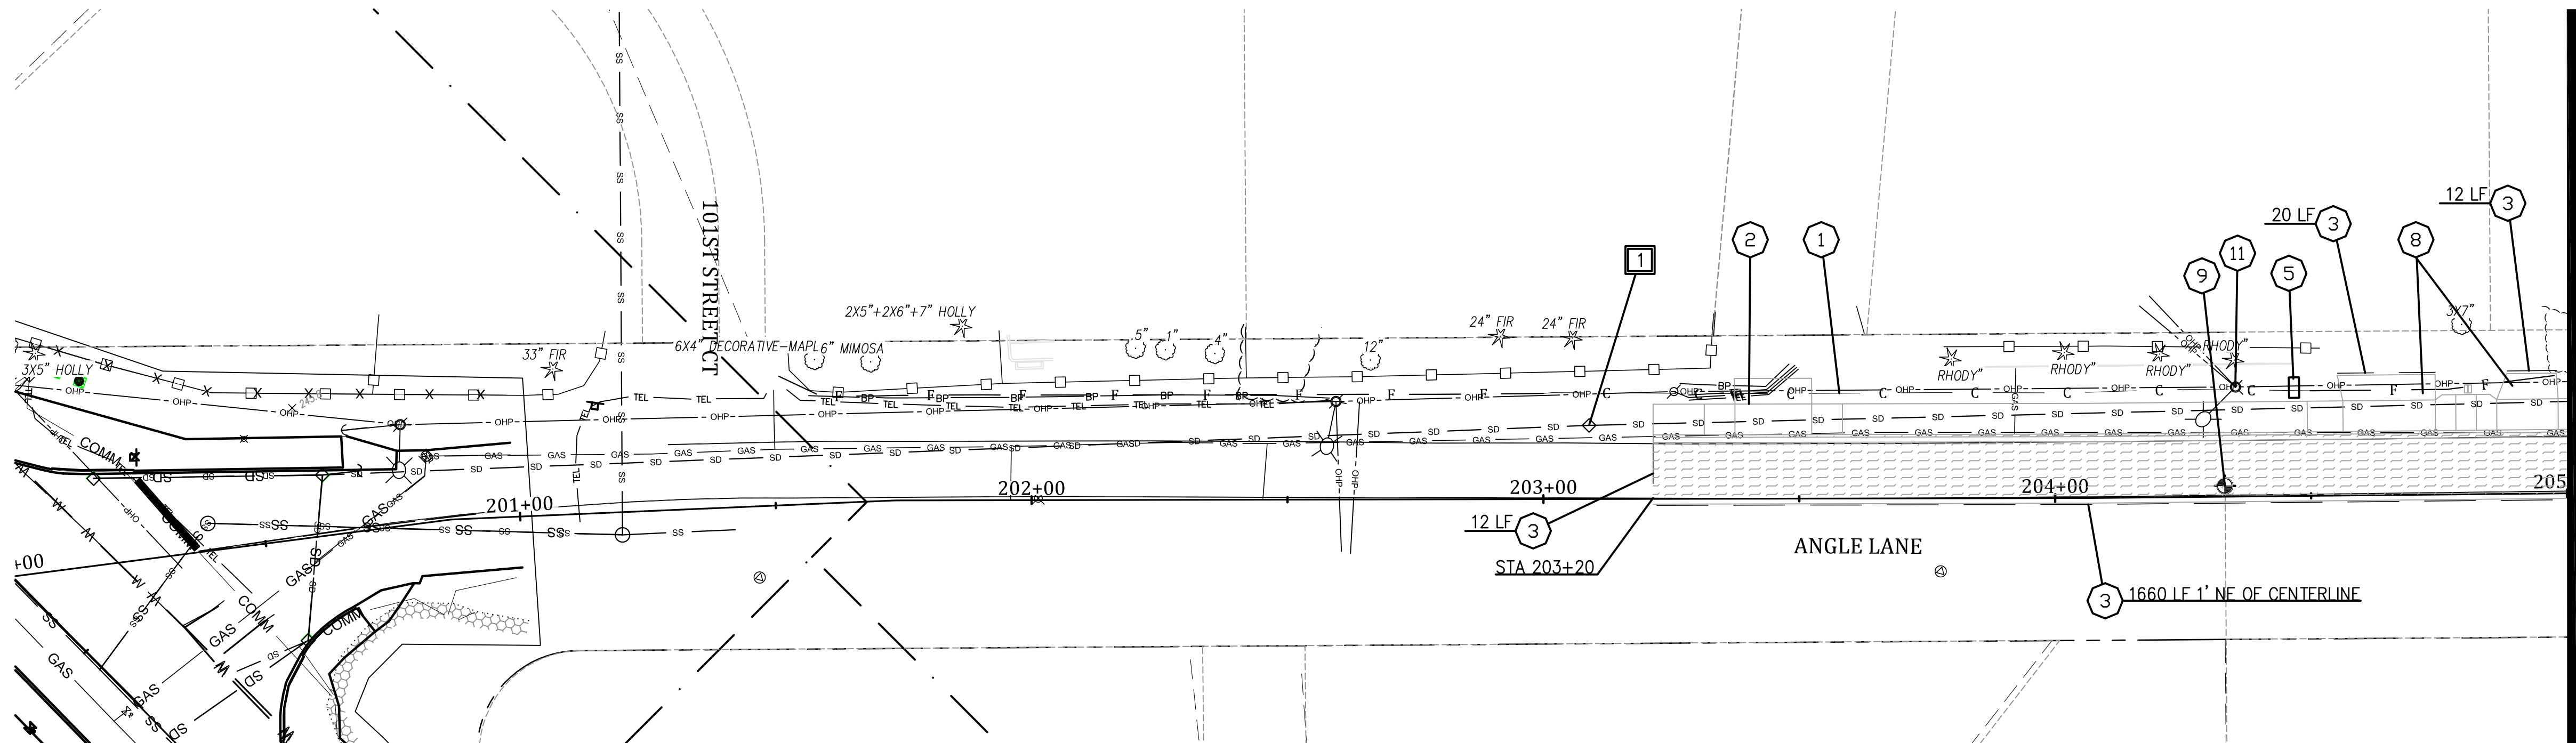


- EROSION AND SEDIMENT CONTROL NOTES:**
- 1** INSTALL INLET PROTECTION PER CITY OF LAKEWOOD STD PLAN SW-15
- DEMOLITION LEGEND**
- REMOVE EXISTING ROADWAY. LIMITS SHOWN DO NOT INCLUDE DRIVEWAYS, PRIVATE ROADS, EDGE GRINDS REQUIRED TO MATCH BECAUSE ONLY SIDE OF SIDEWALK IS GOING TO BE EXTENDED, AND OTHER HMA WITHIN THE CLEARING LIMITS INCIDENTAL TO ROADWAY EXCAVATION.
- SITE PREPARATION NOTES**
- 1** PROJECT/CLEARING LIMITS
- 2** ADJUST EXISTING WATER VALVE BOX IN SIDEWALK. CHECK WITH LAKEWOOD WATER DISTRICT IF THEY NEED NEW BOX.
- 3** SAWCUT LINE
- 4** LOWER EXISTING SEWER MANHOLE, WATER VALVE, OR GAS VALVE PRIOR TO PAVING
- 5** REMOVE EXISTING MAILBOX. PROTECT AND MAINTAIN SERVICE DURING CONSTRUCTION
- 6** REMOVE EXISTING SIGN. SEE CH-PLANS FOR NEW LOCATION IF ANY
- 7** REMOVE EXISTING CATCH BASIN, SEE PP-PLANS FOR NEW LOCATION. IF RELOCATION IS UNNECESSARY, PLUG EXISTING PIPES
- 8** REMOVE ASPHALT OR CONCRETE DRIVEWAY APRON
- 9** REMOVE EXISTING MONUMENT. SEE SPECIAL PROVISIONS FOR REQUIRED PERMIT PRIOR TO REMOVAL.
- 10** SAVE TREE ON INITIAL CLEARING. ENGINEER TO EVALUATE FOLLOWING GRADING IF TREE CAN BE SAVED PERMANENTLY.
- 11** PROTECT EXISTING POWER POLE

MATCH LINE STA. 205+00
SEE BELOW LEFT

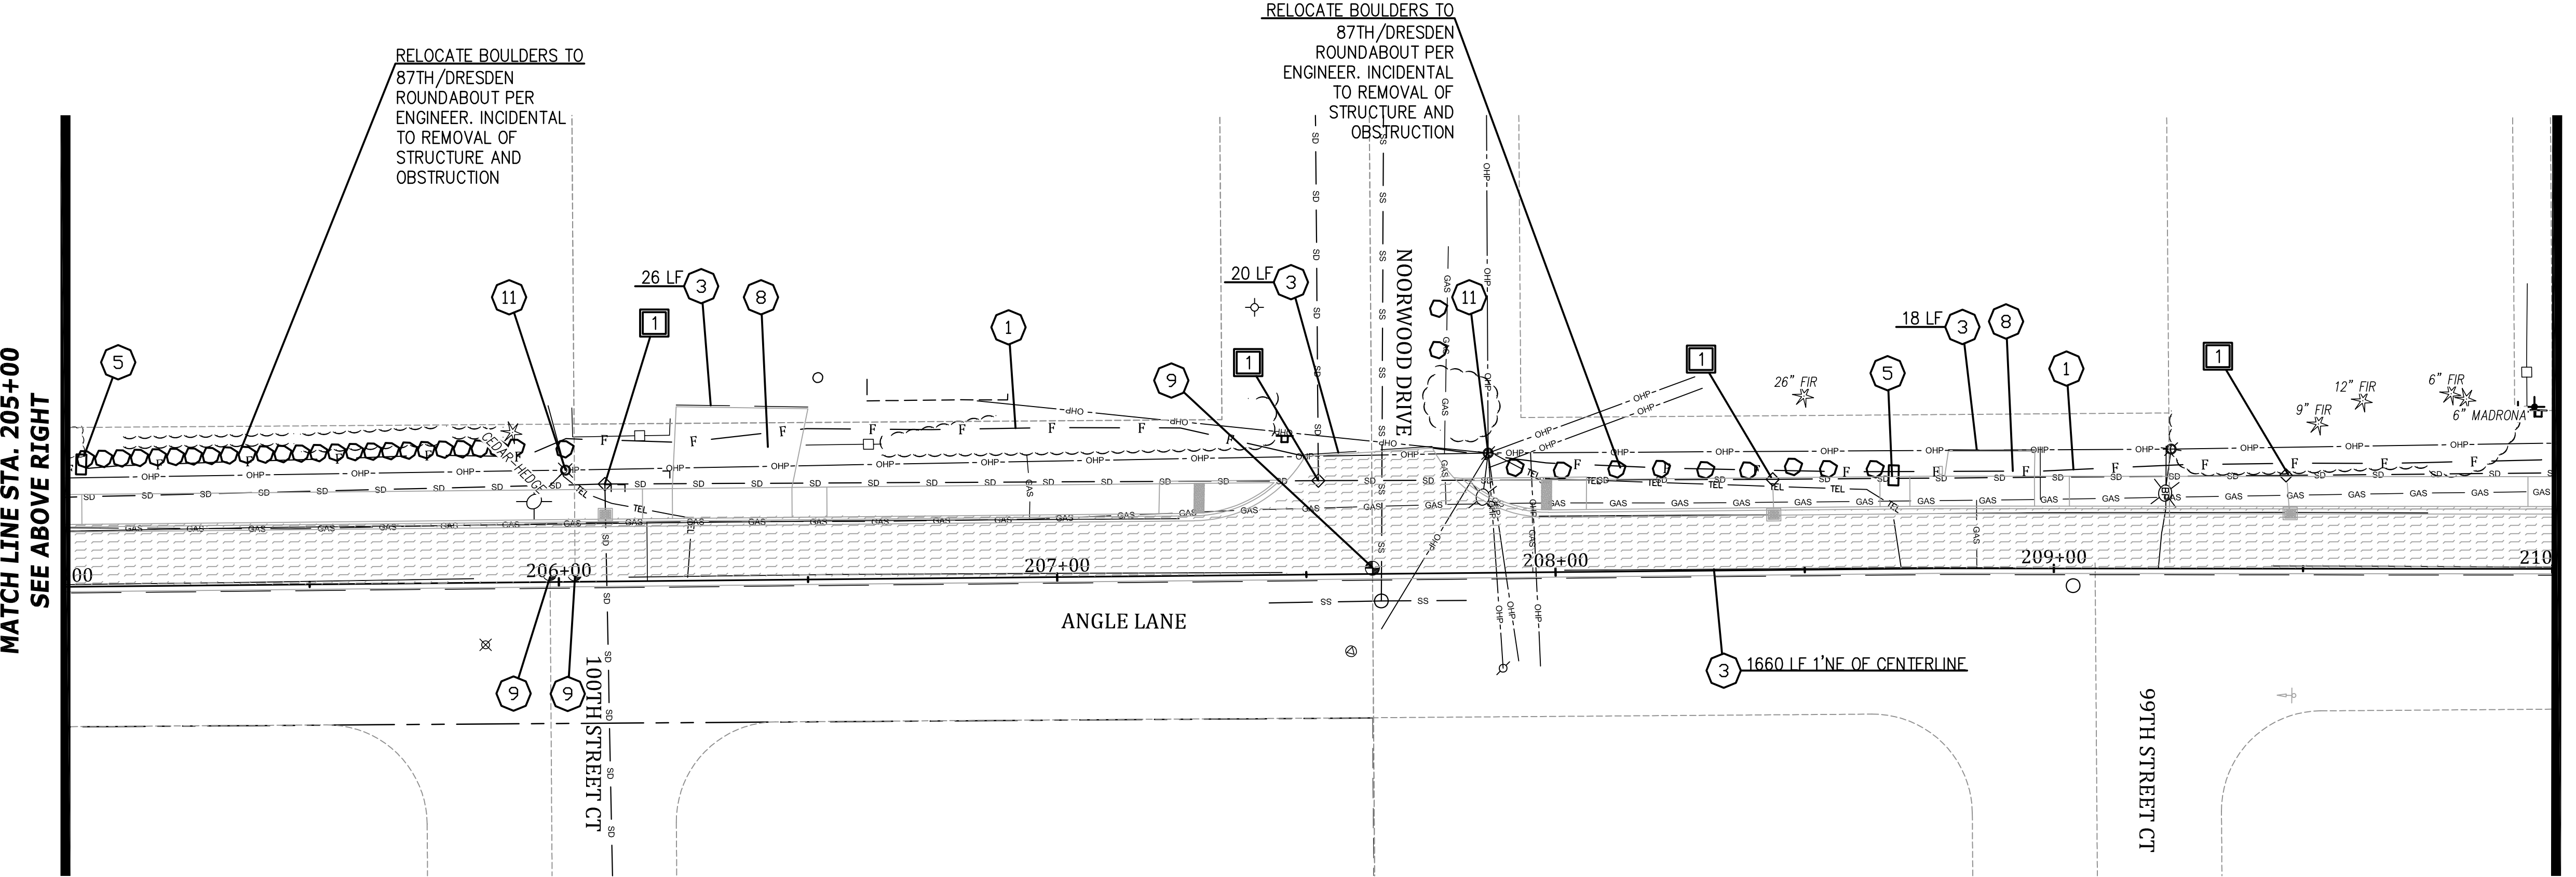


MATCH LINE STA. 205+00
SEE ABOVE RIGHT

MATCH LINE STA. 210+00
SEE DRAWING SP2

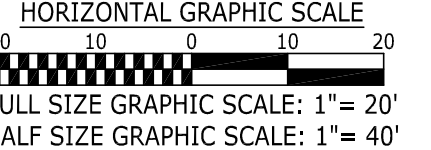



No.	Release/Revision	Re. Date	Re. By	Designed By:	Project Name:	Job No.
▲				T. POKSWINSKI	ANGLE LANE / ELWOOD DRIVE PEDESTRIAN IMPROVEMENTS	302.0156
▲				Drawn By:		Drawing No.
▲				T. POKSWINSKI		SP1
▲				Checked By:		Sheet
▲				C. T. HILL		6
▲				Approved By:		of
▲				P. BUCICH	SITE PREPARATION STA. 200+00 TO STA. 210+00	49
▲				Project Start Date:		
▲				12/06/22		
▲				Drawing Scale:		
▲				AS SHOWN		
▲				Electronic File Name:		
▲				302.0083		



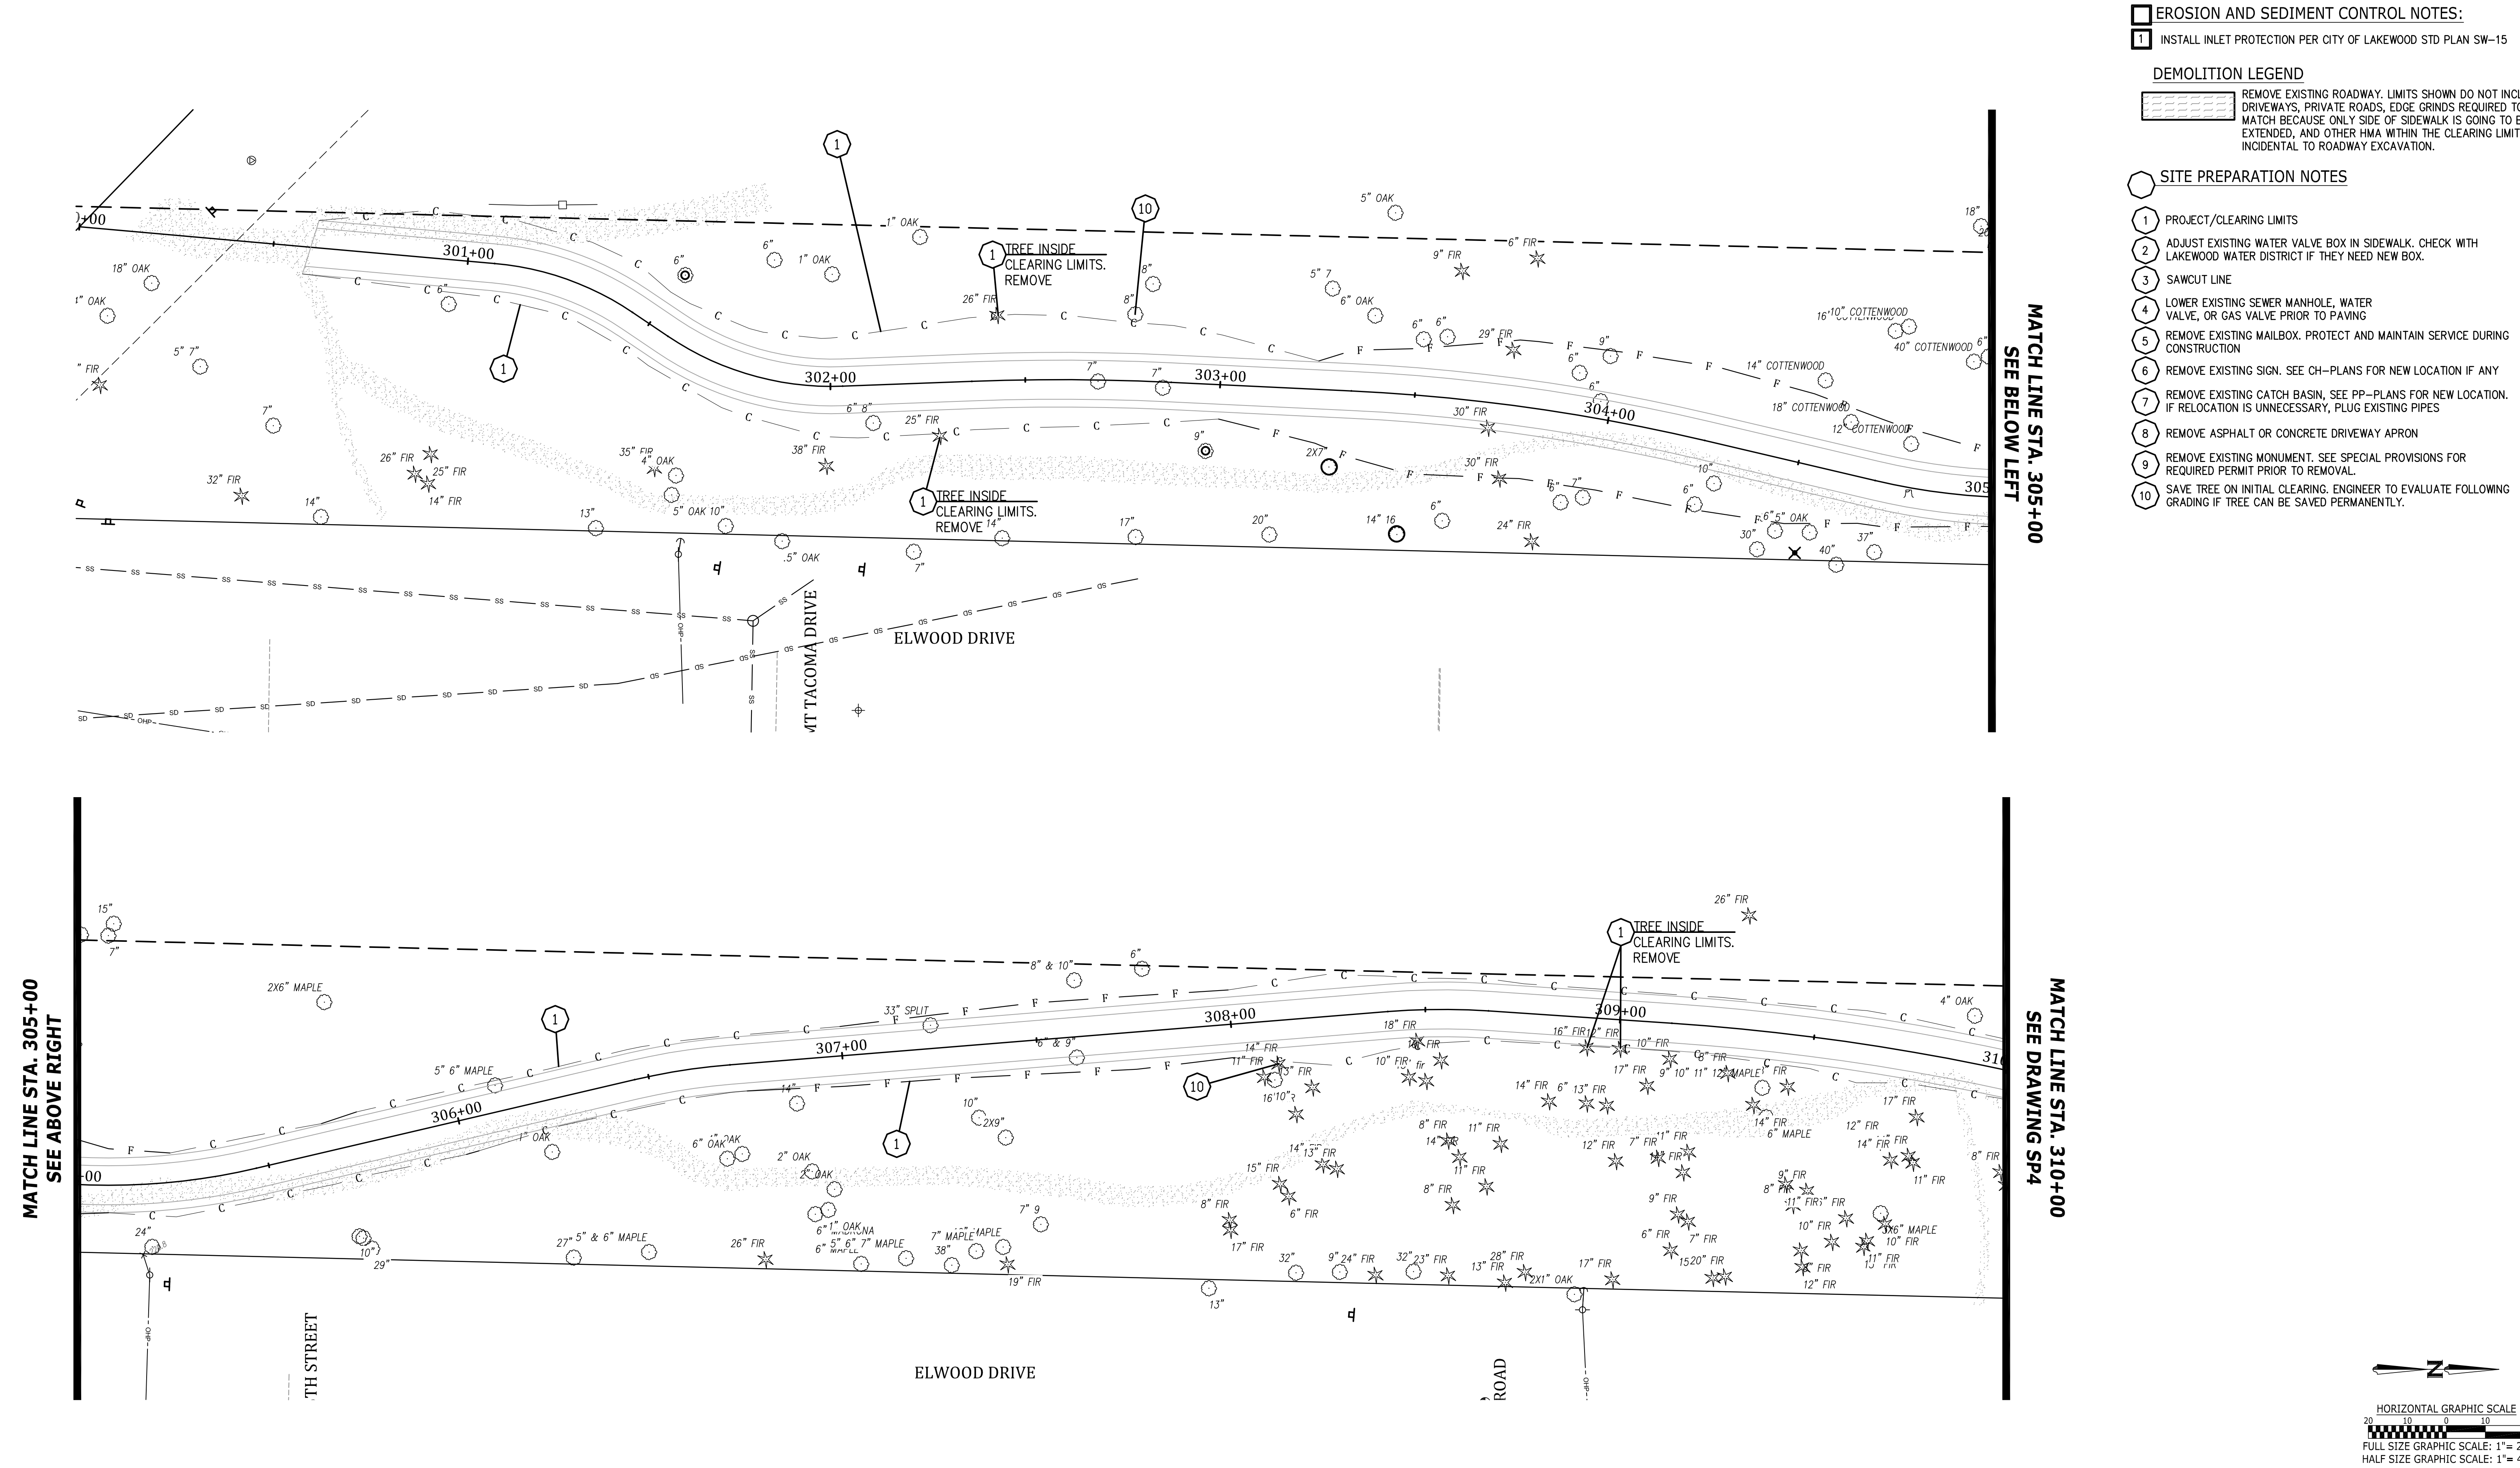

- EROSION AND SEDIMENT CONTROL NOTES:**
- 1. INSTALL INLET PROTECTION PER CITY OF LAKEWOOD STD PLAN SW-15
- DEMOLITION LEGEND**
- REMOVE EXISTING ROADWAY. LIMITS SHOWN DO NOT INCLUDE DRIVEWAYS, PRIVATE ROADS, EDGE GRINDS REQUIRED TO MATCH BECAUSE ONLY SIDE OF SIDEWALK IS GOING TO BE EXTENDED, AND OTHER HMA WITHIN THE CLEARING LIMITS INCIDENTAL TO ROADWAY EXCAVATION.
- SITE PREPARATION NOTES**
- 1. PROJECT/CLEARING LIMITS
 - 2. ADJUST EXISTING WATER VALVE BOX IN SIDEWALK. CHECK WITH LAKEWOOD WATER DISTRICT IF THEY NEED NEW BOX.
 - 3. SAWCUT LINE
 - 4. LOWER EXISTING SEWER MANHOLE, WATER VALVE, OR GAS VALVE PRIOR TO PAVING
 - 5. REMOVE EXISTING MAILBOX. PROTECT AND MAINTAIN SERVICE DURING CONSTRUCTION
 - 6. REMOVE EXISTING SIGN. SEE CH-PLANS FOR NEW LOCATION IF ANY
 - 7. REMOVE EXISTING CATCH BASIN, SEE PP-PLANS FOR NEW LOCATION. IF RELOCATION IS UNNECESSARY, PLUG EXISTING PIPES
 - 8. REMOVE ASPHALT OR CONCRETE DRIVEWAY APRON
 - 9. REMOVE EXISTING MONUMENT. SEE SPECIAL PROVISIONS FOR REQUIRED PERMIT PRIOR TO REMOVAL.
 - 10. SAVE TREE ON INITIAL CLEARING. ENGINEER TO EVALUATE FOLLOWING GRADING IF TREE CAN BE SAVED PERMANENTLY.

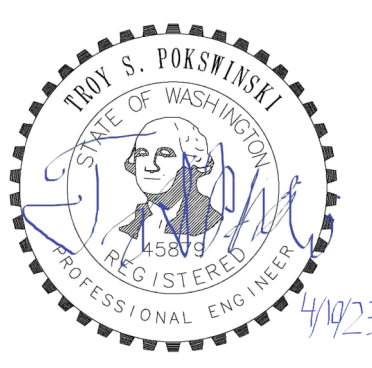No.	Release/Revision	Re. Date	Re. By	Designed By: T. POKSWINSKI			Project Name:	ANGLE LANE / ELWOOD DRIVE PEDESTRIAN IMPROVEMENTS	Job No.
				Drawn By: T. POKSWINSKI			Drawing Name:		302.0156
				Checked By: C. T. HILL					SP3
				Approved By: P. BUCICH					Sheet 8 of 49
				Project Start Date: 12/06/22					
				Electronic File Name: 302.0083					

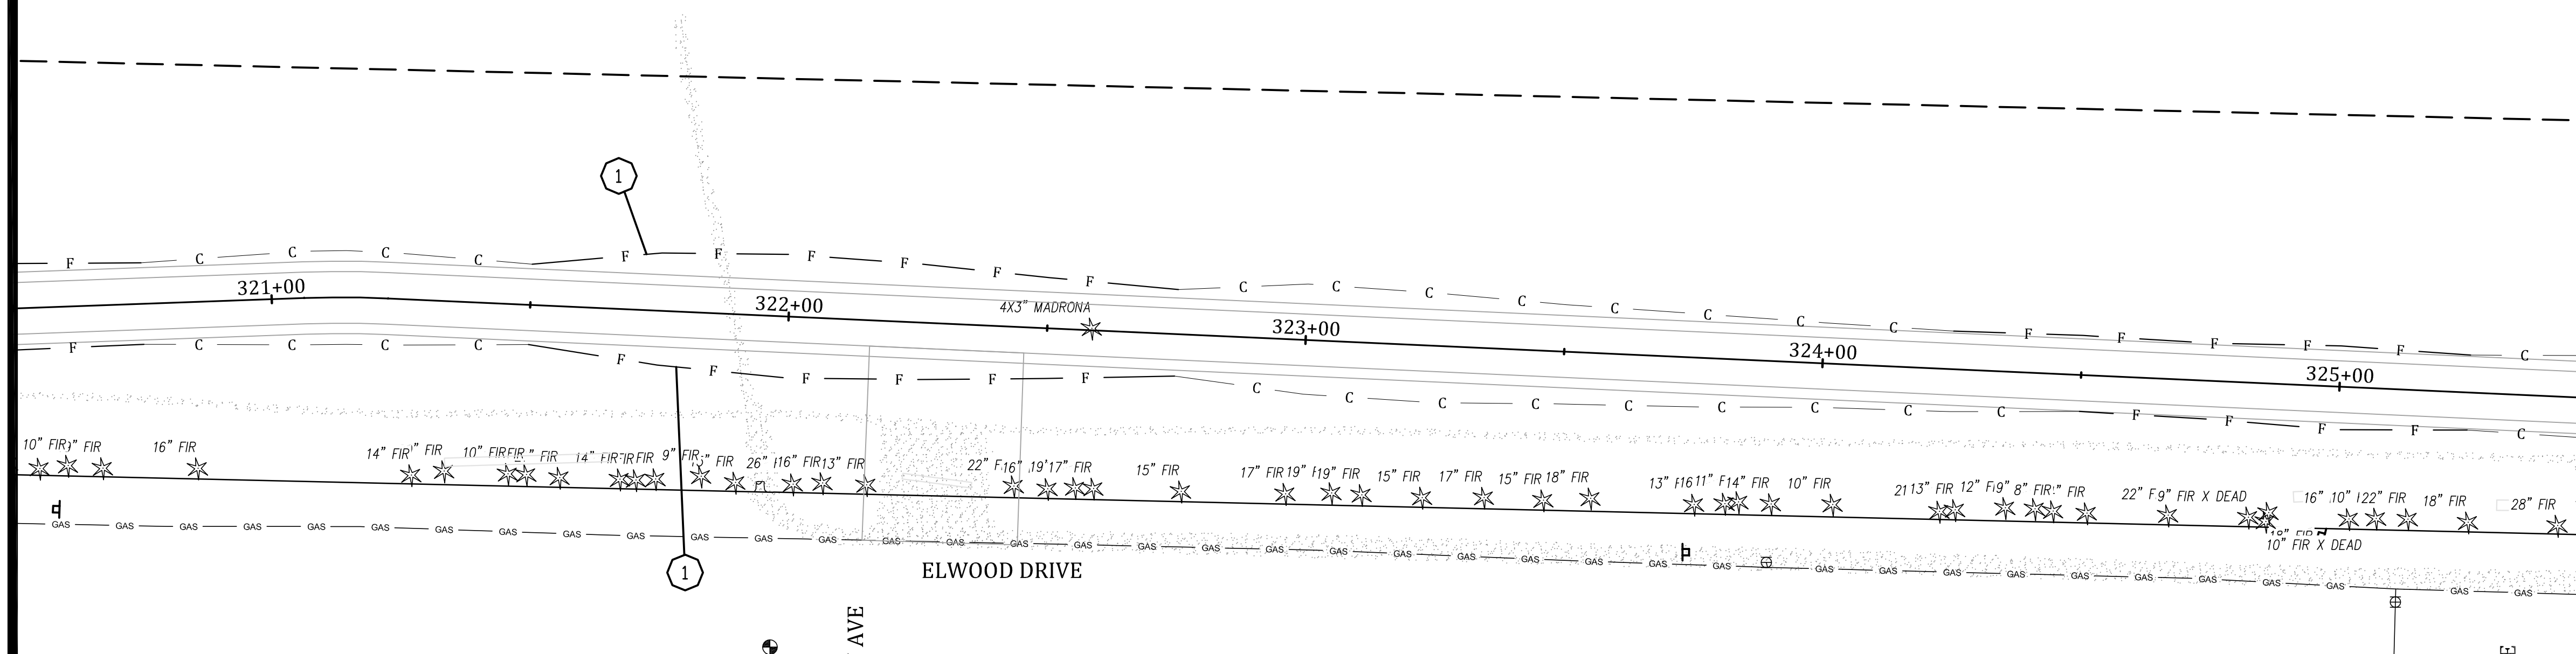

EROSION AND SEDIMENT CONTROL NOTES:

1 INSTALL INLET PROTECTION PER CITY OF LAKEWOOD STD PLAN SW-15

DEMOLITION LEGEND




REMOVE EXISTING ROADWAY. LIMITS SHOWN DO NOT INCLUDE DRIVEWAYS, PRIVATE ROADS, EDGE GRINDS REQUIRED TO MATCH BECAUSE ONLY SIDE OF SIDEWALK IS GOING TO BE EXTENDED, AND OTHER HMA WITHIN THE CLEARING LIMITS INCIDENTAL TO ROADWAY EXCAVATION.


SITE PREPARATION NOTES


- 1 PROJECT/CLEARING LIMITS
- 2 ADJUST EXISTING WATER VALVE BOX IN SIDEWALK. CHECK WITH LAKEWOOD WATER DISTRICT IF THEY NEED NEW BOX.
- 3 SAWCUT LINE
- 4 LOWER EXISTING SEWER MANHOLE, WATER VALVE, OR GAS VALVE PRIOR TO PAVING
- 5 REMOVE EXISTING MAILBOX. PROTECT AND MAINTAIN SERVICE DURING CONSTRUCTION
- 6 REMOVE EXISTING SIGN. SEE CH--PLANS FOR NEW LOCATION IF ANY
- 7 REMOVE EXISTING CATCH BASIN, SEE PP--PLANS FOR NEW LOCATION. IF RELOCATION IS UNNECESSARY, PLUG EXISTING PIPES
- 8 REMOVE ASPHALT OR CONCRETE DRIVEWAY APRON
- 9 REMOVE EXISTING MONUMENT. SEE SPECIAL PROVISIONS FOR REQUIRED PERMIT PRIOR TO REMOVAL.
- 10 SAVE TREE ON INITIAL CLEARING. ENGINEER TO EVALUATE FOLLOWING GRADING IF TREE CAN BE SAVED PERMANENTLY.


**MATCH LINE STA. 325+50
SEE BELOW LEFT**

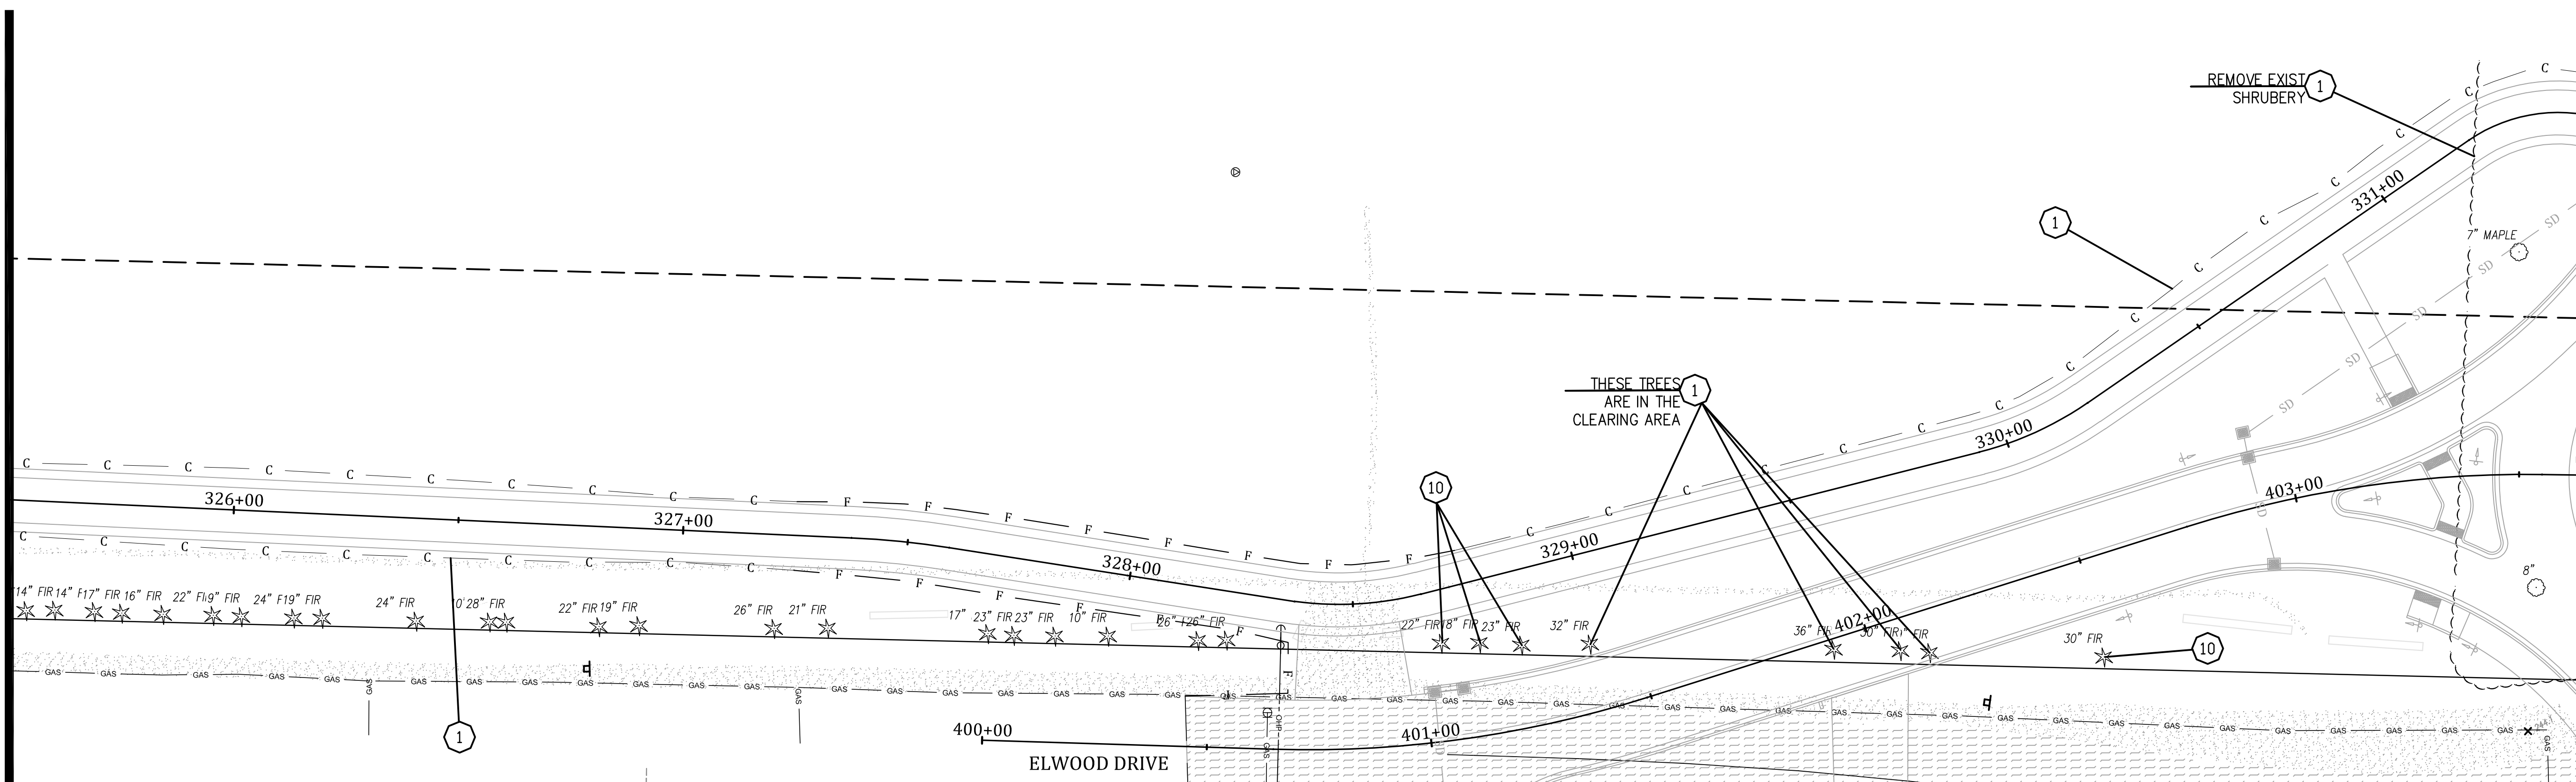

MATCH LINE STA. 331+50
SEE SHEET SP6

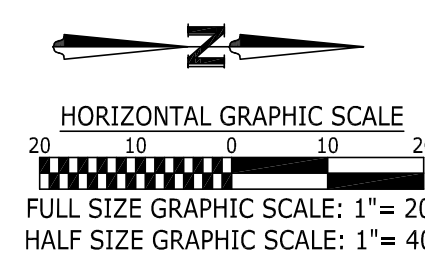

 No.	Release/Revision	Re. Date	Re. By	Designed By: T. POKSWINSKI	 	Project Name: ANGLE LANE / ELWOOD DRIVE PEDESTRIAN IMPROVEMENTS	Job No. 302.0156
△				Drawn By: T. POKSWINSKI		Drawing Name:	Drawing No.
△				Checked By: C. T. HILL			
△				Approved By: P. BUCICH			
△				Project Start Date: 12/06/22		Drawing Scale: AS SHOWN	
△				Electronic File Name: 302.0083			
						SITE PREPARATION STA. 320+50 TO STA. 331+50	SP5 Sheet 10 of 49

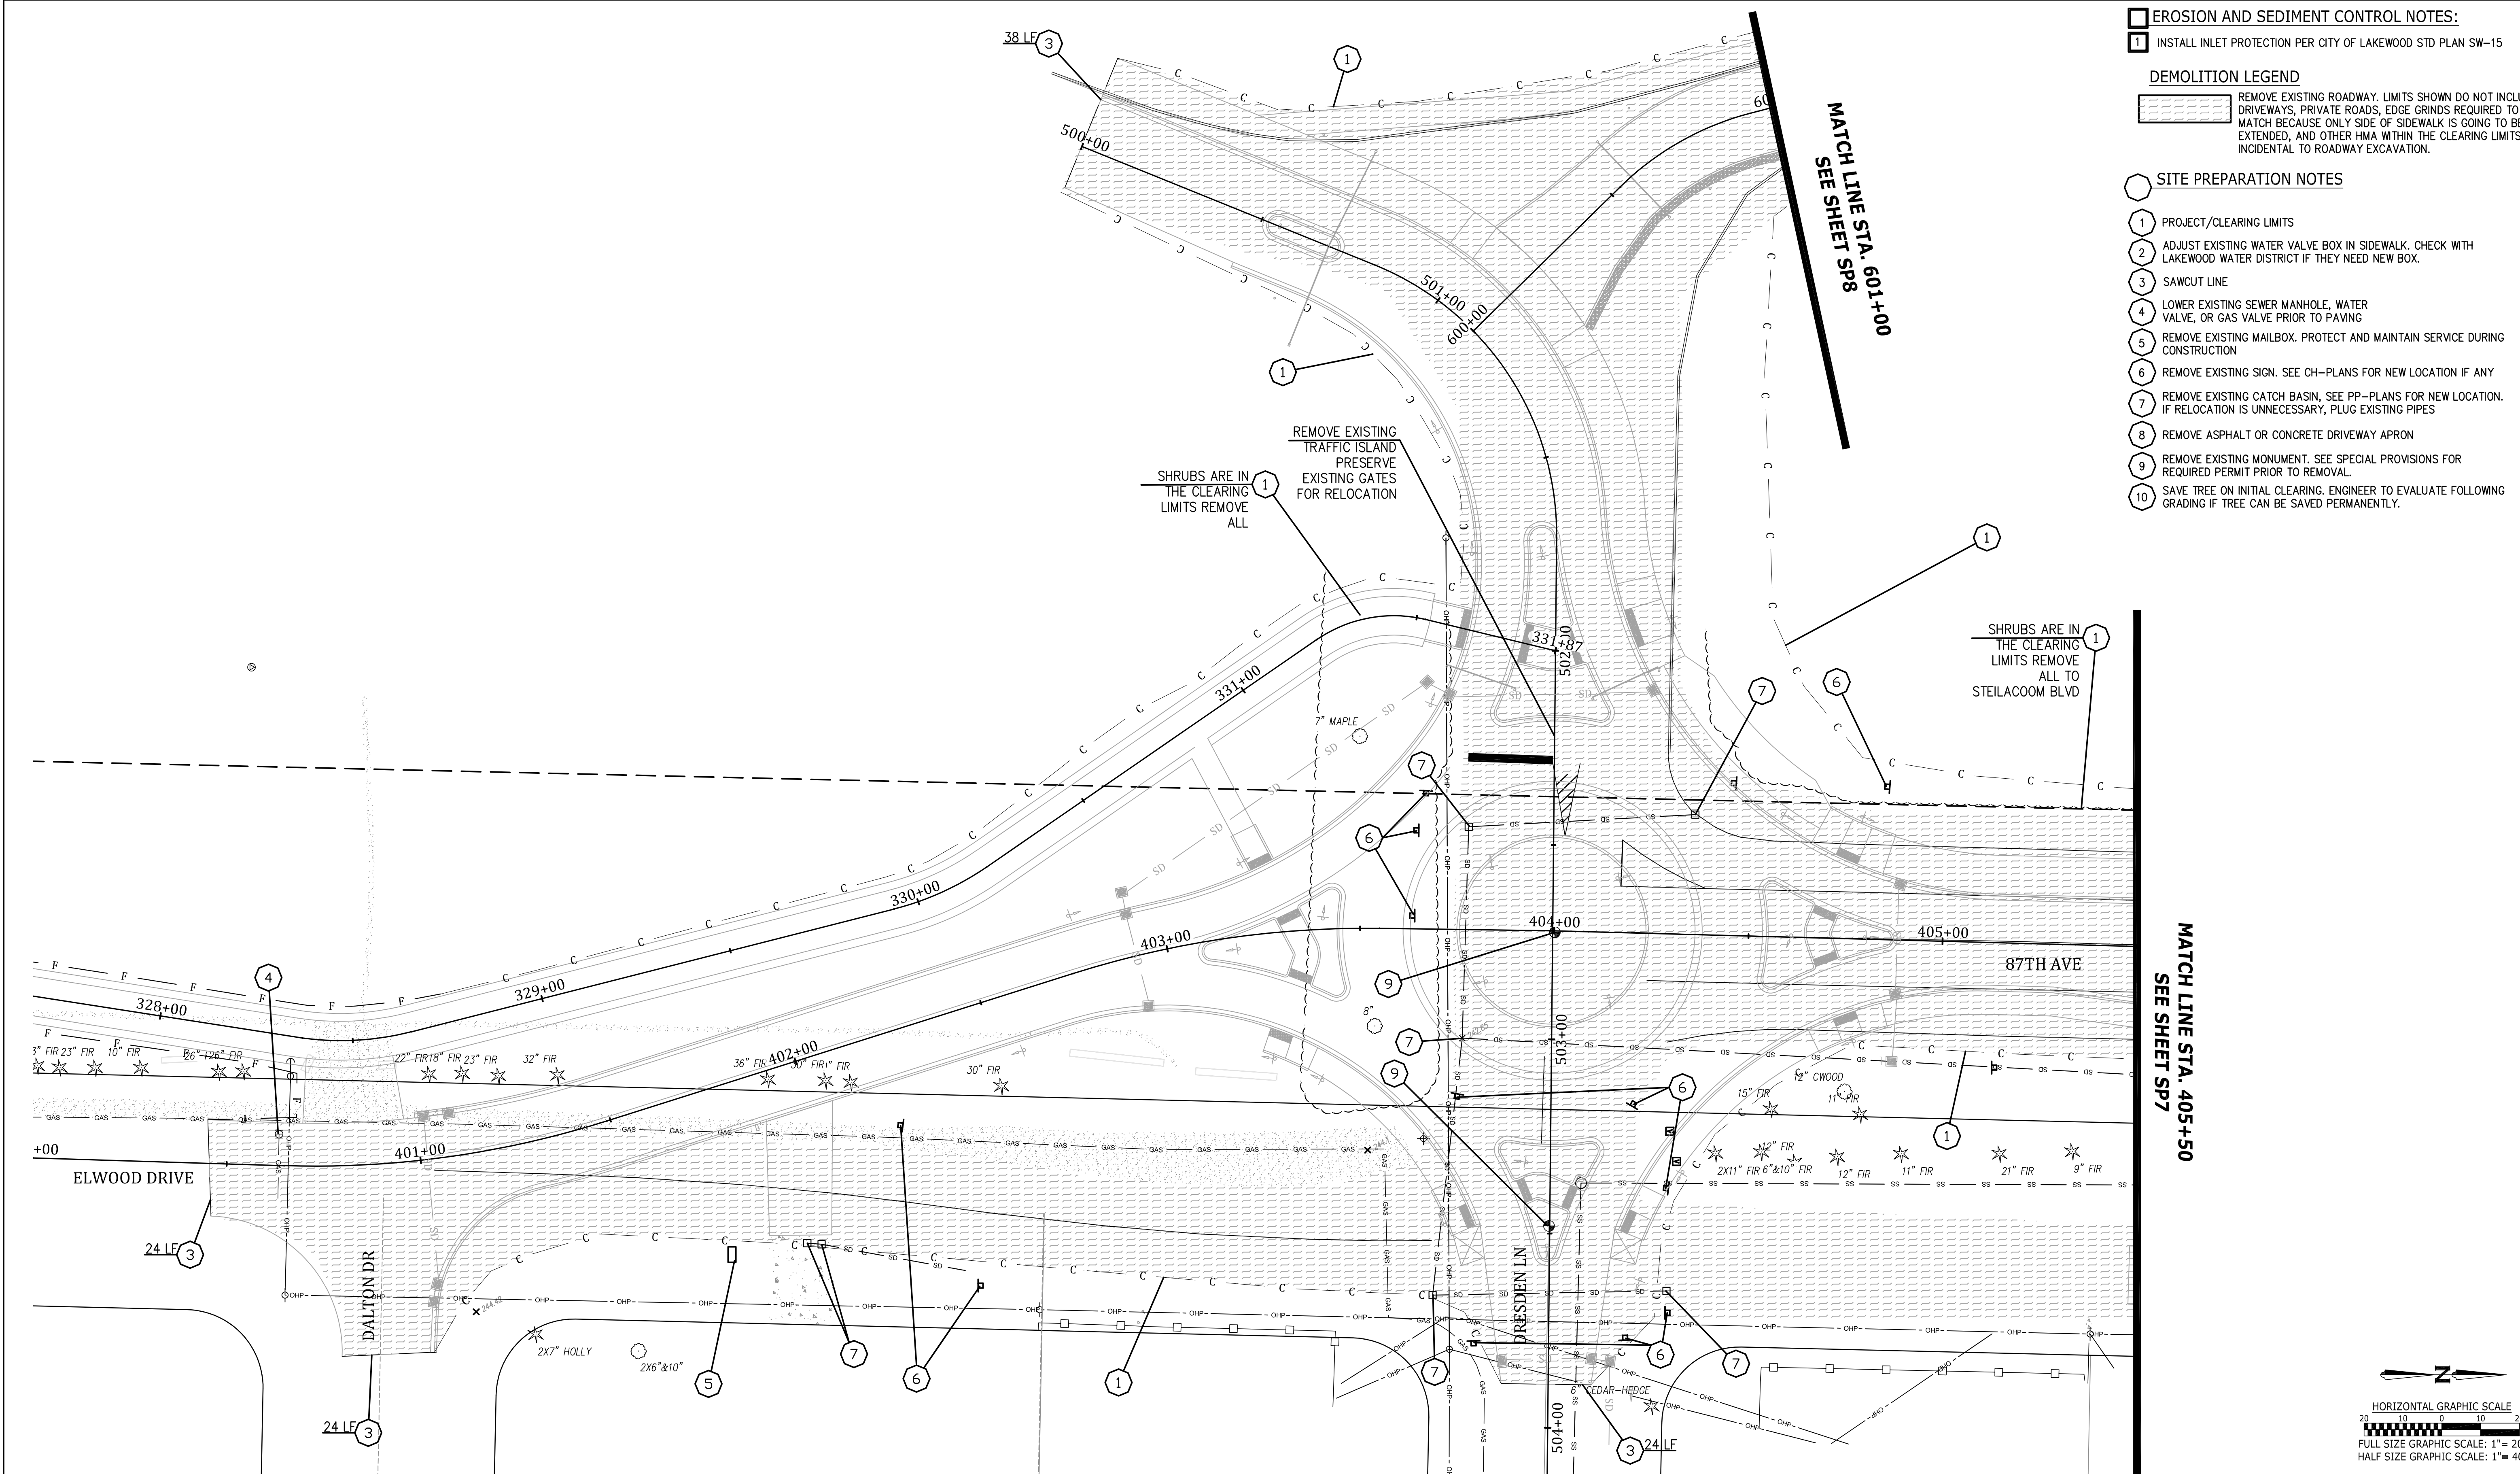

EROSION AND SEDIMENT CONTROL NOTES:


- 1 INSTALL INLET PROTECTION PER CITY OF LAKEWOOD STD PLAN SW-15

DEMOLITION LEGEND

REMOVE EXISTING ROADWAY. LIMITS SHOWN DO NOT INCLUDE DRIVEWAYS, PRIVATE ROADS, EDGE GRINDS REQUIRED TO MATCH BECAUSE ONLY SIDE OF SIDEWALK IS GOING TO BE EXTENDED, AND OTHER HMA WITHIN THE CLEARING LIMITS INCIDENTAL TO ROADWAY EXCAVATION.


SITE PREPARATION NOTES


- 1 PROJECT/CLEARING LIMITS
2 ADJUST EXISTING WATER VALVE BOX IN SIDEWALK. CHECK WITH LAKEWOOD WATER DISTRICT IF THEY NEED NEW BOX.
3 SAWCUT LINE
4 LOWER EXISTING SEWER MANHOLE, WATER VALVE, OR GAS VALVE PRIOR TO PAVING
5 REMOVE EXISTING MAILBOX. PROTECT AND MAINTAIN SERVICE DURING CONSTRUCTION
6 REMOVE EXISTING SIGN. SEE CH-PLANS FOR NEW LOCATION IF ANY
7 REMOVE EXISTING CATCH BASIN, SEE PP-PLANS FOR NEW LOCATION. IF RELOCATION IS UNNECESSARY, PLUG EXISTING PIPES
8 REMOVE ASPHALT OR CONCRETE DRIVEWAY APRON
9 REMOVE EXISTING MONUMENT. SEE SPECIAL PROVISIONS FOR REQUIRED PERMIT PRIOR TO REMOVAL.
10 SAVE TREE ON INITIAL CLEARING. ENGINEER TO EVALUATE FOLLOWING GRADING IF TREE CAN BE SAVED PERMANENTLY.

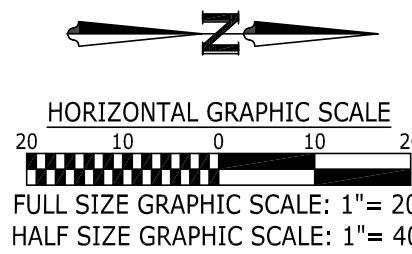

No.	Release/Revision	Re. Date	Re. By	Designed By:	Project Name:	Job No.
△				T. POKSWINSKI	ANGLE LANE / ELWOOD DRIVE PEDESTRIAN IMPROVEMENTS	302.0156
△				Drawn By:		Drawing No.
△				T. POKSWINSKI		SP6
△				Checked By:		Sheet
△				C. T. HILL		11
△				Approved By:		of
△				P. BUCICH	SITE PREPARATION STA 400+00-405+50	49
△				Project Start Date: 12/06/22		
△				Drawing Scale: AS SHOWN		
△				Electronic File Name: 302.0083		



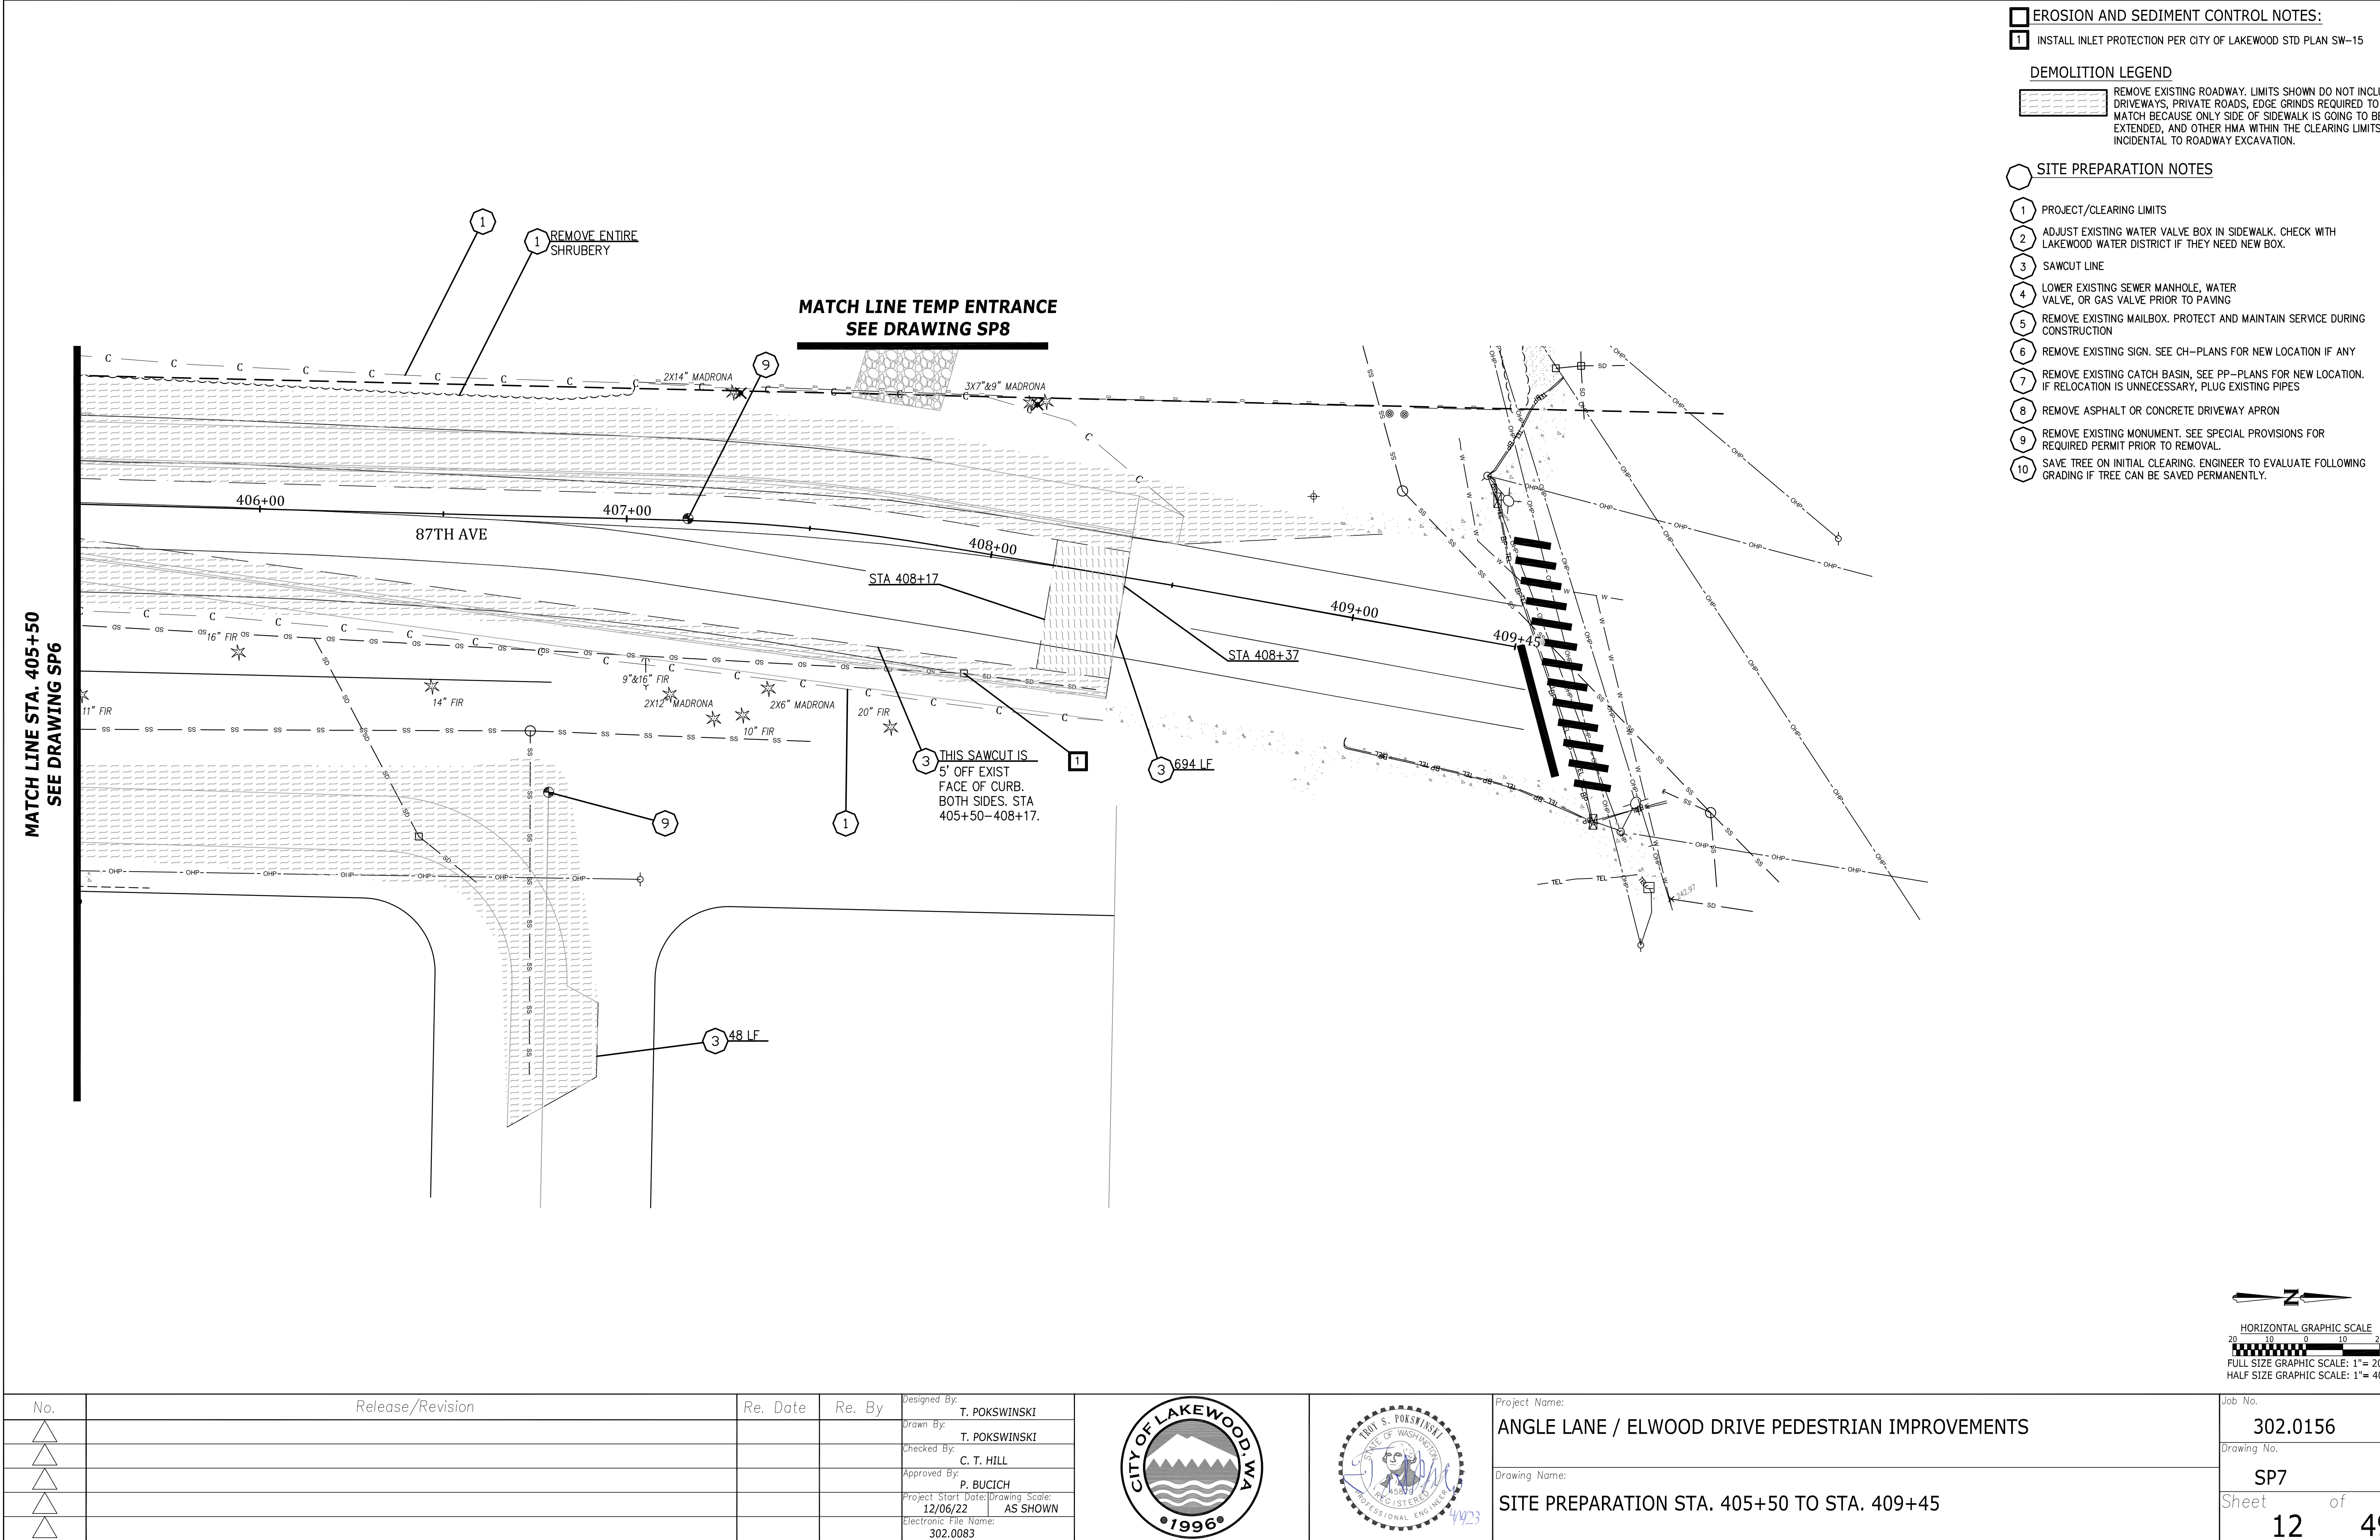

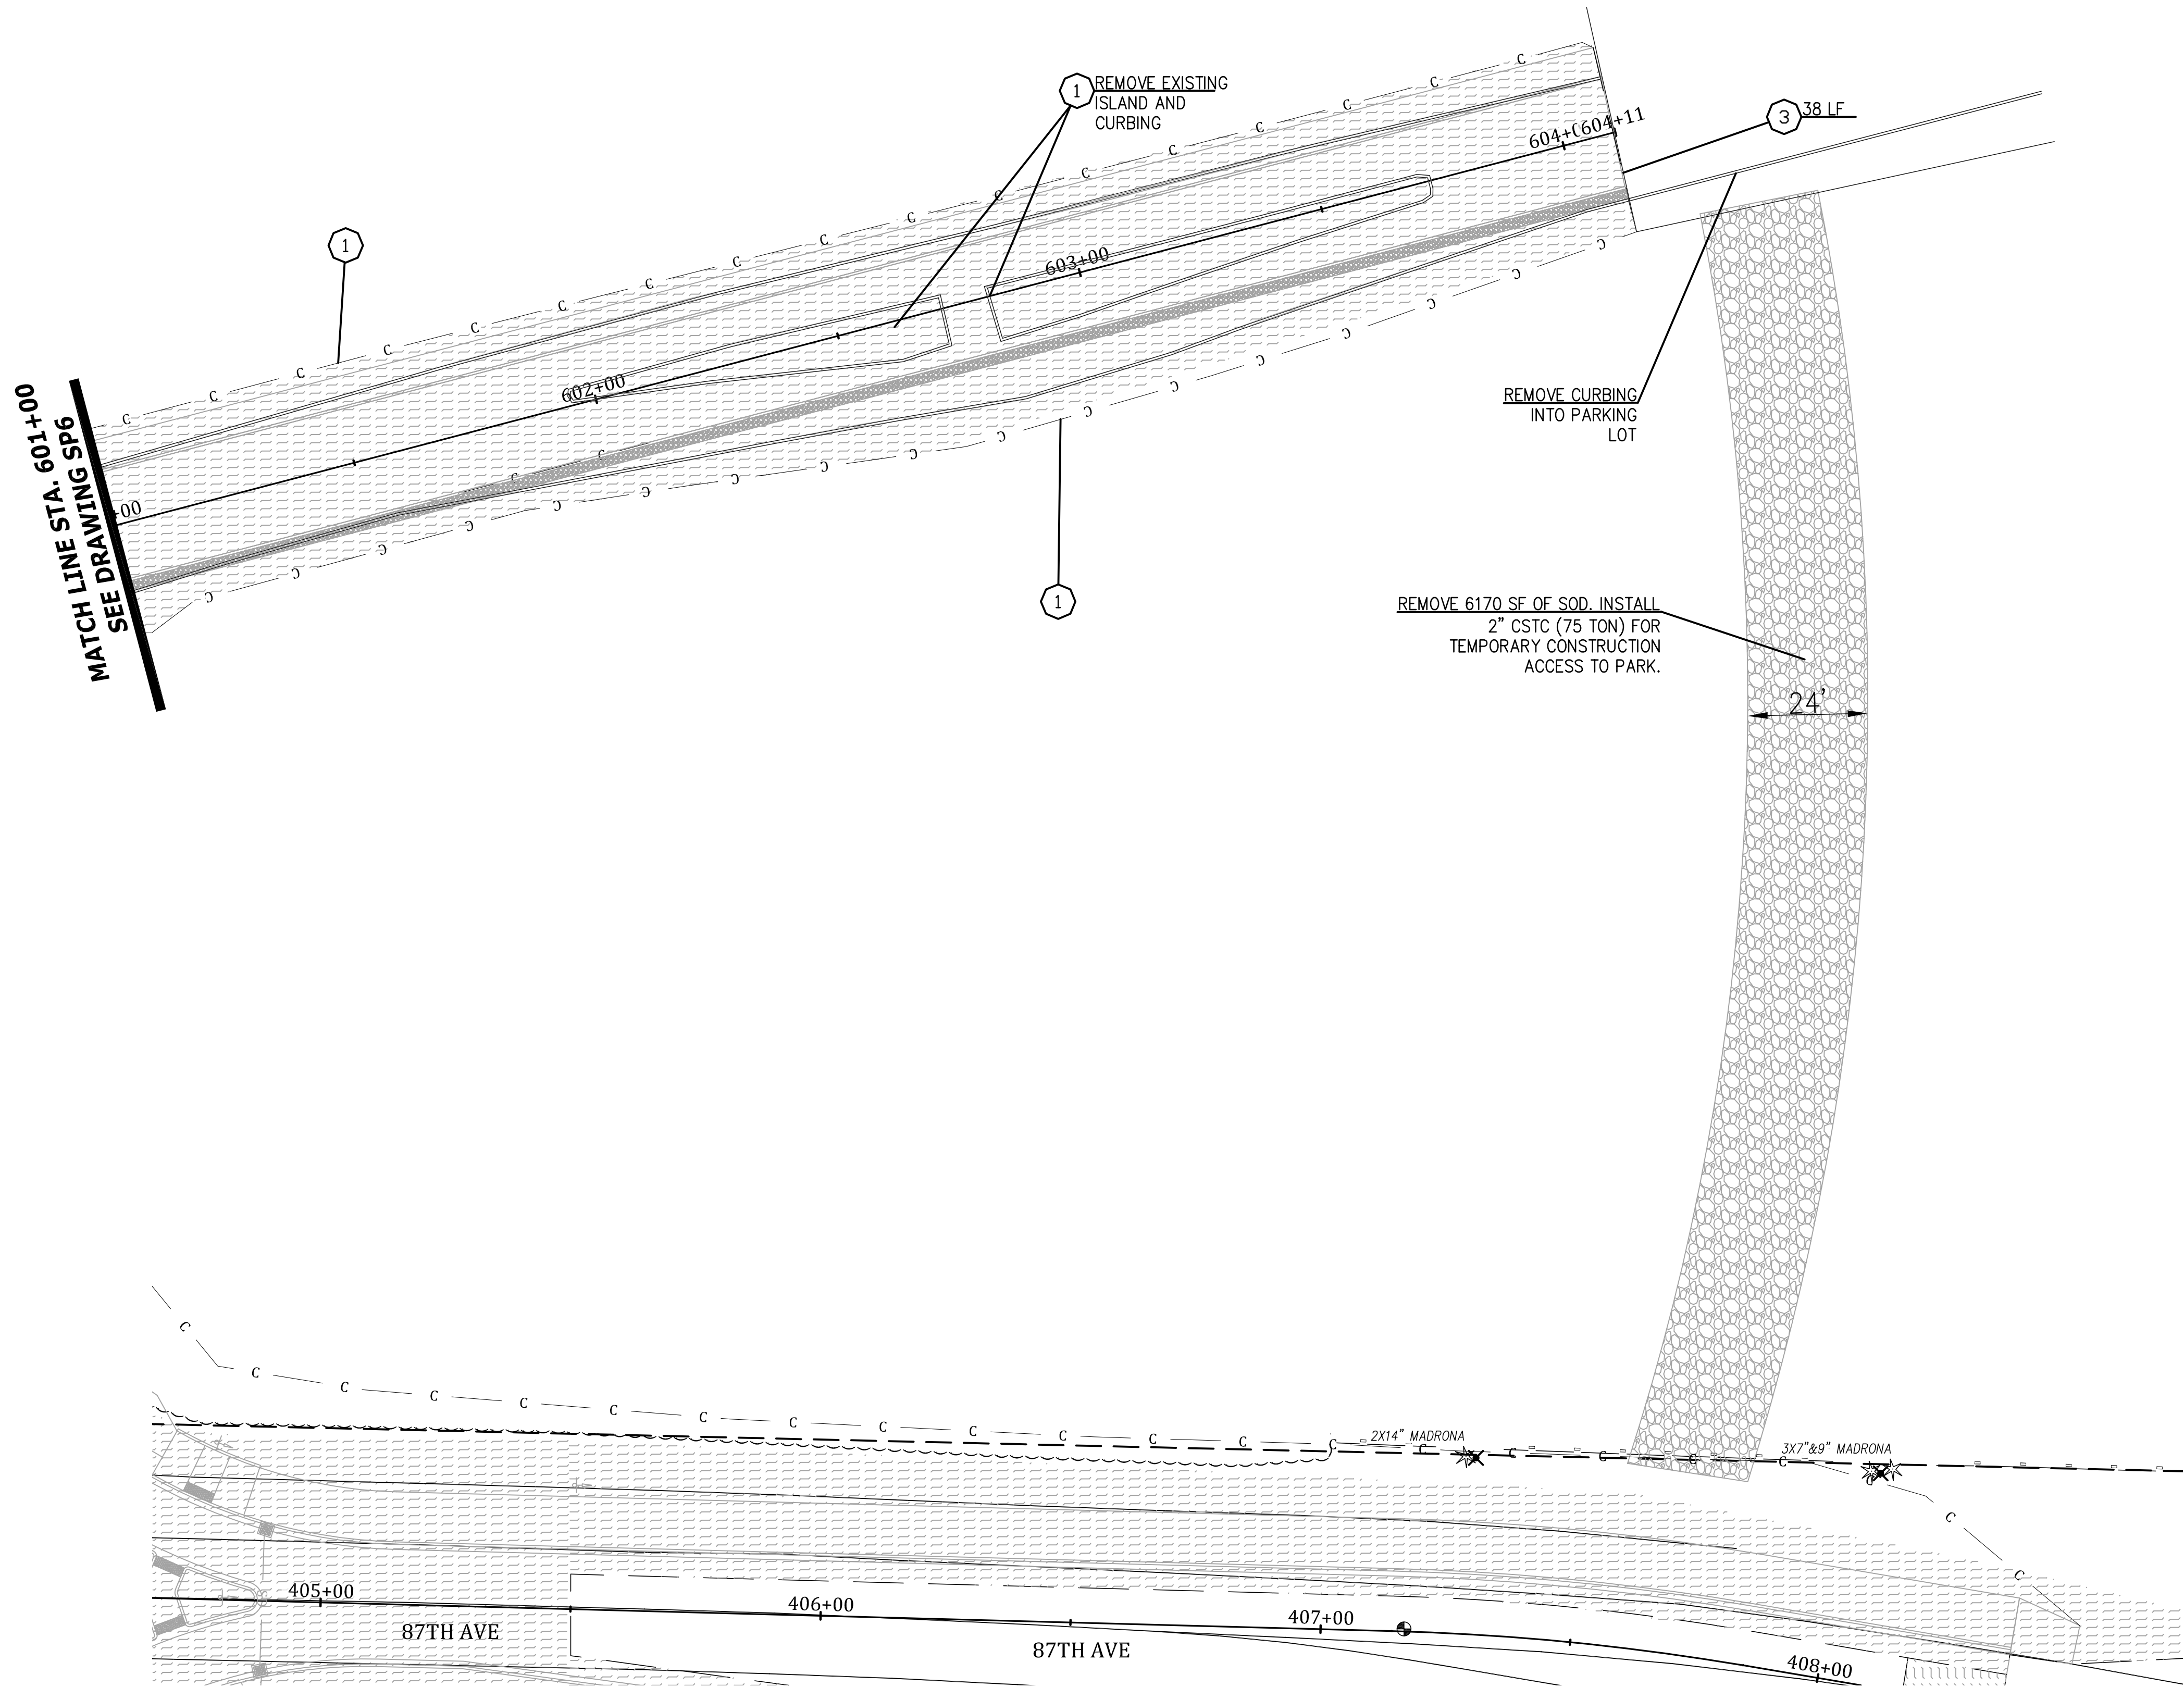

EROSION AND SEDIMENT CONTROL NOTES:

- 1. INSTALL INLET PROTECTION PER CITY OF LAKEWOOD STD PLAN SW-15

DEMOLITION LEGEND

REMOVE EXISTING ROADWAY. LIMITS SHOWN DO NOT INCLUDE DRIVEWAYS, PRIVATE ROADS, EDGE GRINDS REQUIRED TO MATCH BECAUSE ONLY SIDE OF SIDEWALK IS GOING TO BE EXTENDED, AND OTHER HMA WITHIN THE CLEARING LIMITS INCIDENTAL TO ROADWAY EXCAVATION.

SITE PREPARATION NOTES

- 1. PROJECT/CLEARING LIMITS
- 2. ADJUST EXISTING WATER VALVE BOX IN SIDEWALK. CHECK WITH LAKEWOOD WATER DISTRICT IF THEY NEED NEW BOX.
- 3. SAWCUT LINE
- 4. LOWER EXISTING SEWER MANHOLE, WATER VALVE, OR GAS VALVE PRIOR TO PAVING
- 5. REMOVE EXISTING MAILBOX. PROTECT AND MAINTAIN SERVICE DURING CONSTRUCTION
- 6. REMOVE EXISTING SIGN. SEE CH-PLANS FOR NEW LOCATION IF ANY
- 7. REMOVE EXISTING CATCH BASIN, SEE PP-PLANS FOR NEW LOCATION. IF RELOCATION IS UNNECESSARY, PLUG EXISTING PIPES
- 8. REMOVE ASPHALT OR CONCRETE DRIVEWAY APRON
- 9. REMOVE EXISTING MONUMENT. SEE SPECIAL PROVISIONS FOR REQUIRED PERMIT PRIOR TO REMOVAL.
- 10. SAVE TREE ON INITIAL CLEARING. ENGINEER TO EVALUATE FOLLOWING GRADING IF TREE CAN BE SAVED PERMANENTLY.



HORIZONTAL GRAPHIC SCALE
20 10 0 10 20
FULL SIZE GRAPHIC SCALE: 1"= 20'
HALF SIZE GRAPHIC SCALE: 1"= 40'

No.	Release/Revision	Re. Date	Re. By	Designed By: T. POKSWINSKI	Project Name: ANGLE LANE / ELWOOD DRIVE PEDESTRIAN IMPROVEMENTS	Job No. 302.0156
△				Drawn By: T. POKSWINSKI	Drawing Name: SITE PREPARATION STA. 601+00 TO STA. 604+11	Drawing No. SP8
△				Checked By: C. T. HILL		Sheet 13 of 49
△				Approved By: P. BUCICH		
△				Project Start Date: 12/06/22		
△				Drawing Scale: AS SHOWN		
△				Electronic File Name: 302.0083		





- 1 CEMENT CONC. TRAFFIC CURB AND GUTTER PER CITY
OF LAKEWOOD STD PLAN FR-04
- 2 CEMENT CONC. PEDESTRIAN CURB PER CITY OF
LAKEWOOD STD PLAN FR-04
- 3 CEMENT CONC. SIDEWALK PER CITY OF LAKEWOOD
STD PLAN FR-03
- 4 CEMENT CONC. DRIVEWAY ENTRANCE TYPE 1 PER
WSDOT STD PLAN F-80.10-04
- 5 CEMENT CONC. CURB RAMP TYPE PARALLEL PER
WSDOT STD PLAN F-40.12-03
- 6 ADJUST MANHOLE PER PIERCE COUNTY STD DETAIL
1002A
- 7 HMA RAMP PER DETAIL ON SHEET 5
- 8 CEMENT CONC. CURB RAMP TYPE SINGLE DIRECTION
PER WSDOT STD PLAN F-40.16-03
- 9 INSTALL MAILBOX PER WSDOT STD PLAN H-70.10-02
- 10 INSTALL MONUMENT PER CITY OF LAKEWOOD STD
PLAN MI-02
- 11 ADJUST VALVE BOX. OBTAIN NEW BOX FROM
LAKEWOOD WATER DISTRICT OR PSE
- 12 INSTALL GATES PER DETAIL DRAWING DT2


- 1 INSTALL TYPE 1 CB PER WSDOT STD PLAN B-5.20-03
- 2 INSTALL TYPE 1P CB PER COL STD PLAN SW-03
- 3 INFILTRATION TRENCH PER COL STD PLAN SW-03
- 4 ADJUST CATCH BASIN TO FINISH GRADE
- 5 INSTALL SD PIPE PER TYPE AND SLOPE SHOWN
- 6 ADJUST CB WITH NEW THRU CURB INLET LID
- 7 CONNECT TO EXISTING STORM SEWER PIPE/CB

1 ALIGNMENT AND STATIONING PER SURVEYED
MONUMENTS, SEE SHEETS 3-4


2 CURB ELEVATIONS ARE TO TOP BACK OF CURB

DRIVEWAY CENTERLINE STATION AND BACK OF CURB OFFSET

DRIVEWAY APPROACHES ARE CONCRETE UNLESS NOTED

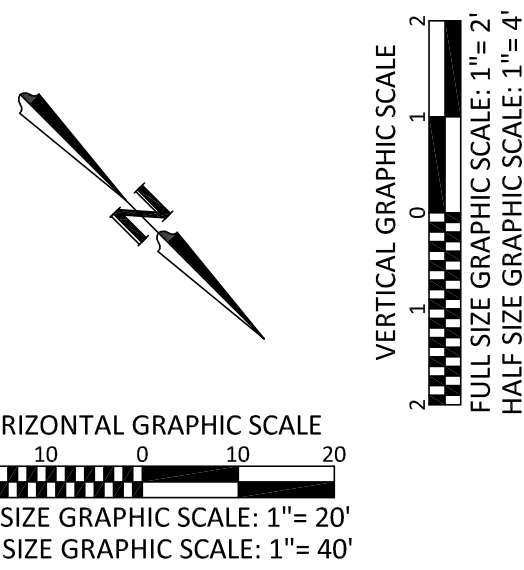


No.	Release/Revision	Re. Date	Re. By	Designed By: T. POKSWINSKI			Project Name:	Job No.
				Drawn By: T. POKSWINSKI			ANGLE LANE / ELWOOD DRIVE PEDESTRIAN IMPROVEMENTS	302.0156
				Checked By: C. T. HILL			Drawing No.	
				Approved By: P. BUCICH			PP1	
				Project Start Date: 12/06/22			Drawing Name:	Sheet of
				Drawing Scale: AS SHOWN			PLAN AND PROFILE STA. 200+00 TO STA. 205+00	14 of 49
				Electronic File Name: 302.0083				

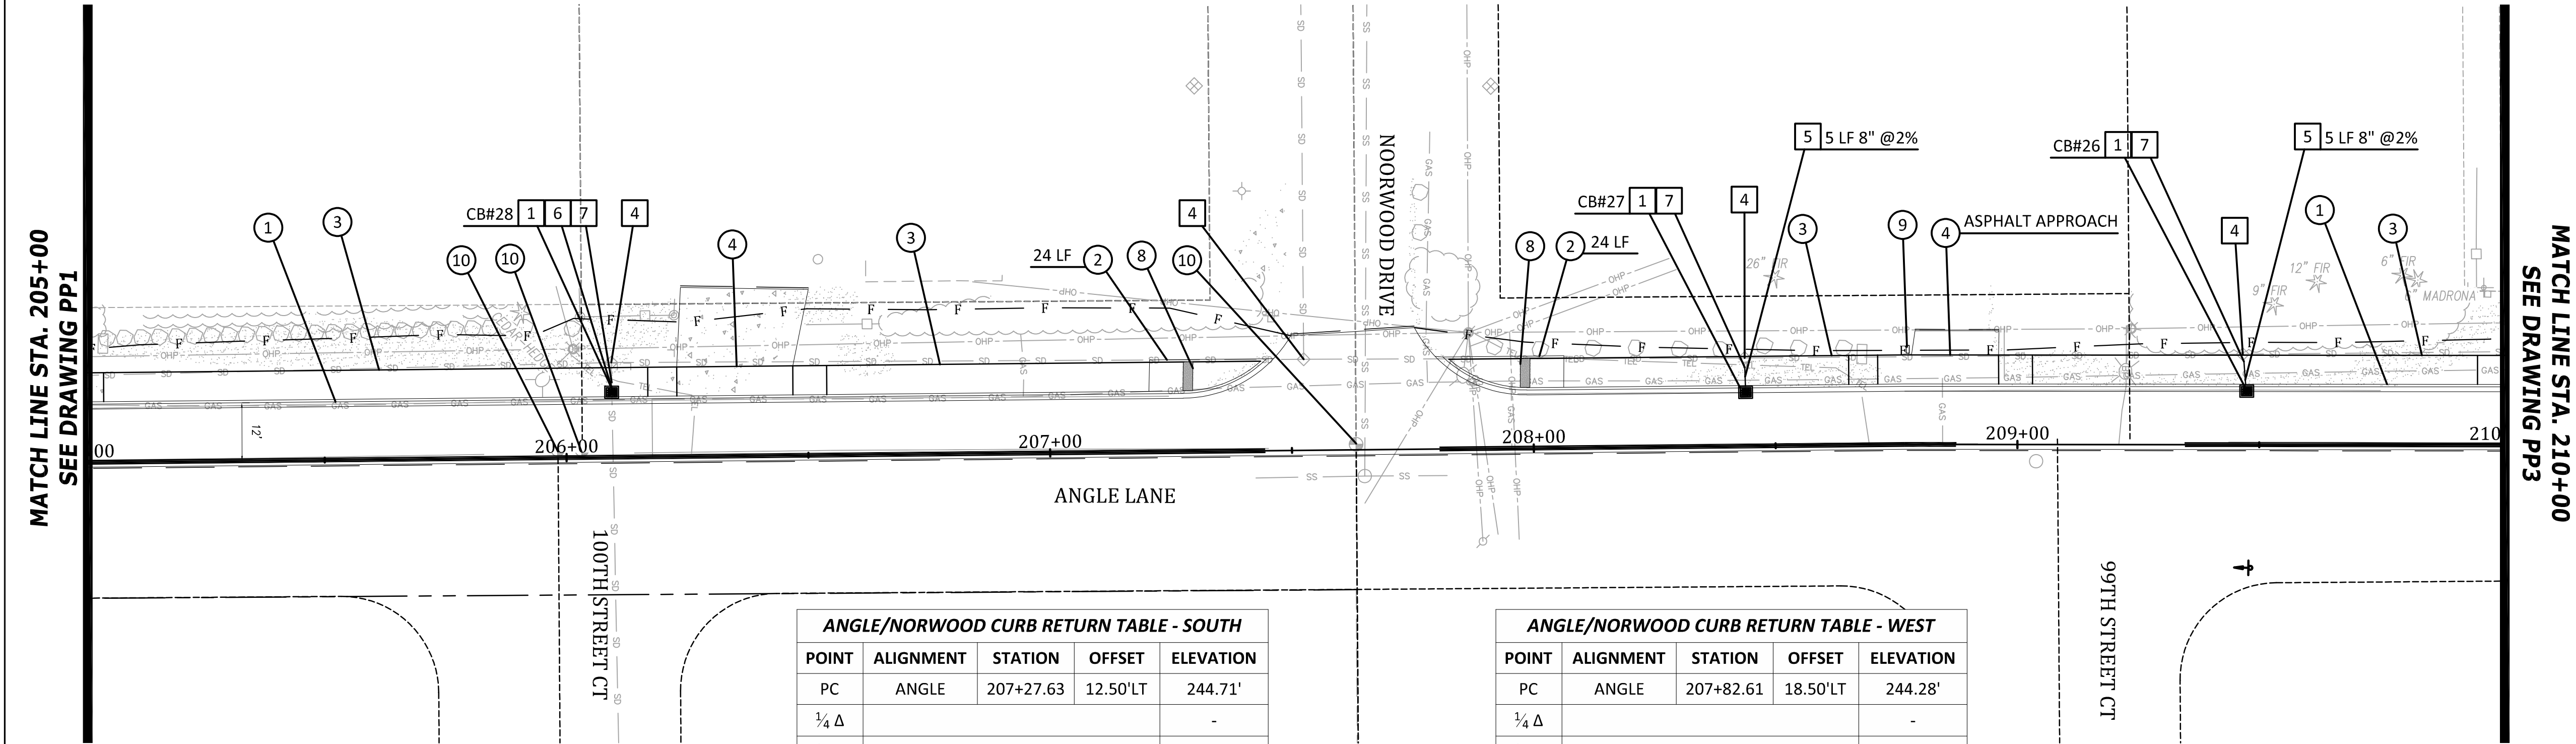

ANGLE/NORWOOD CURB RETURN TABLE - SOUTH				
POINT	ALIGNMENT	STATION	OFFSET	ELEVATION
PC	ANGLE	207+27.63	12.50'LT	244.71'
¼ Δ				-
½ Δ				244.46'
¾ Δ				-
PT	ANGLE	207+43.69	18.50'LT	244.33'
CURVE DATA	Δ = 40° 57' 56.6"		T = 9.15'	
	R = 24.50'		L = 17.52'	
TOP BACK OF CURB ELEVATION, RADIUS AND OFFSET				

ANGLE/NORWOOD CURB RETURN TABLE - WEST				
POINT	ALIGNMENT	STATION	OFFSET	ELEVATION
PC	ANGLE	207+82.61	18.50'LT	244.28'
¼ Δ				-
½ Δ				244.32'
¾ Δ				-
PT	ANGLE	207+98.67	12.50'LT	244.36'
CURVE DATA	Δ = 40° 57' 56.6"		T = 9.15'	
	R = 24.50'		L = 17.52'	
TOP BACK OF CURB ELEVATION, RADIUS AND OFFSET				

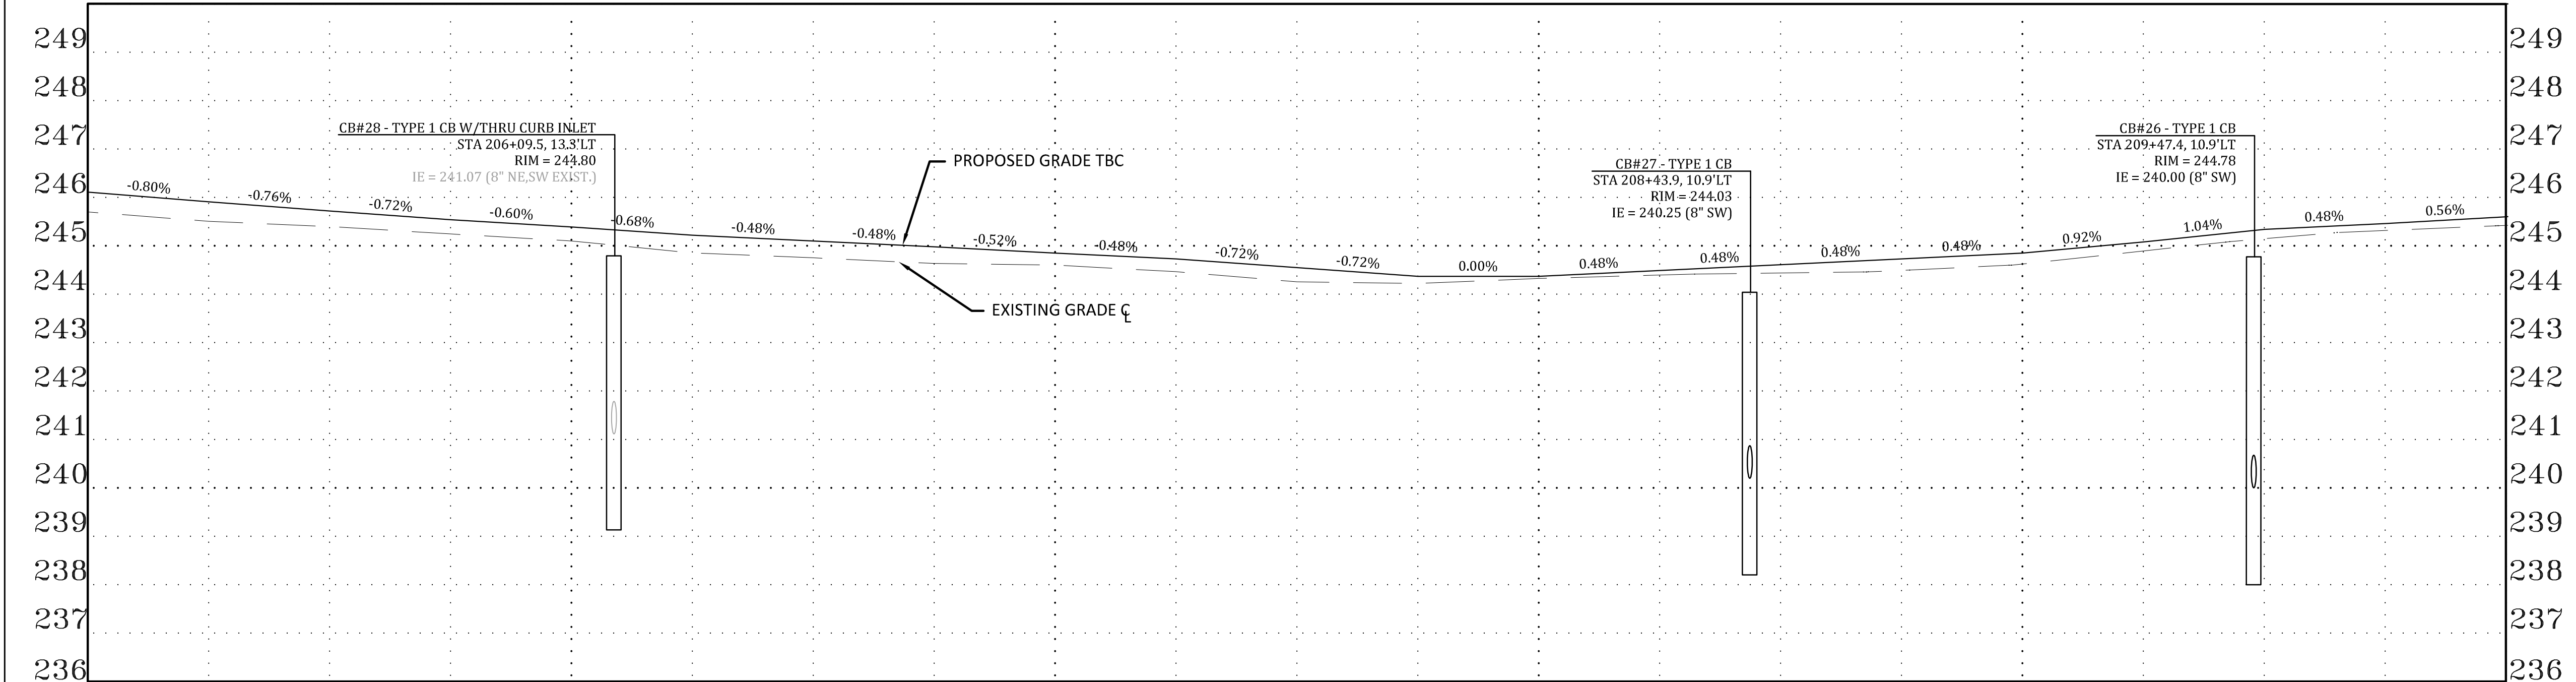

LTBC 246.11' EGCL 245.70' FGCL 245.70'	LTBC 245.91' EGCL 245.51' FGCL 245.51'	LTBC 245.72' EGCL 245.40' FGCL 245.40'	LTBC 245.54' EGCL 245.25' FGCL 245.25'	LTBC 245.39' EGCL 245.10' FGCL 245.10'	LTBC 245.22' EGCL 244.85' FGCL 244.85'	LTBC 245.10' EGCL 244.75' FGCL 244.75'	LTBC 244.98' EGCL 244.64' FGCL 244.64'	LTBC 244.85' EGCL 244.60' FGCL 244.60'	LTBC 244.73' EGCL 244.47' FGCL 244.47'	LTBC 244.61' EGCL 244.36' FGCL 244.36'	LTBC 244.47' EGCL 244.22' FGCL 244.22'	LTBC 244.37' EGCL 244.33' FGCL 244.33'	LTBC 244.49' EGCL 244.40' FGCL 244.40'	LTBC 244.61' EGCL 244.44' FGCL 244.44'	LTBC 244.73' EGCL 244.49' FGCL 244.49'	LTBC 244.85' EGCL 244.63' FGCL 244.63'	LTBC 245.08' EGCL 244.89' FGCL 244.89'	LTBC 245.34' EGCL 245.15' FGCL 245.15'	LTBC 245.46' EGCL 245.32' FGCL 245.32'	LTBC 245.60' EGCL 245.42' FGCL 245.42'
205+00	205+25	205+50	205+75	206+00	206+25	206+50	206+75	207+00	207+25	207+50	207+75	208+00	208+25	208+50	208+75	209+00	209+25	209+50	209+75	210+00

CONSTRUCTION NOTES

- CEMENT CONC. TRAFFIC CURB AND GUTTER PER CITY OF LAKEWOOD STD PLAN FR-04
- CEMENT CONC. PEDESTRIAN CURB PER CITY OF LAKEWOOD STD PLAN FR-04
- CEMENT CONC. SIDEWALK PER CITY OF LAKEWOOD STD PLAN FR-03
- CEMENT CONC. DRIVEWAY ENTRANCE TYPE 1 PER WSDOT STD PLAN F-80.10-04
- CEMENT CONC. CURB RAMP TYPE PARALLEL PER WSDOT STD PLAN F-40.12-03
- ADJUST MANHOLE PER PIERCE COUNTY STD DETAIL 1002A
- HMA RAMP PER DETAIL ON SHEET 5
- CEMENT CONC. CURB RAMP TYPE SINGLE DIRECTION PER WSDOT STD PLAN F-40.16-03
- INSTALL MAILBOX PER WSDOT STD PLAN H-70.10-02
- INSTALL MONUMENT PER CITY OF LAKEWOOD STD PLAN MI-02
- ADJUST VALVE BOX. OBTAIN NEW BOX FROM LAKEWOOD WATER DISTRICT OR PSE
- INSTALL GATES PER DETAIL DRAWING DT2


STORM DRAINAGE NOTES


- INSTALL TYPE 1 CB PER WSDOT STD PLAN B-5.20-03
- INSTALL TYPE 1P CB PER COL STD PLAN SW-03
- INFILTRATION TRENCH PER COL STD PLAN SW-03
- ADJUST CATCH BASIN TO FINISH GRADE
- INSTALL SD PIPE PER TYPE AND SLOPE SHOWN
- ADJUST CB WITH NEW THRU CURB INLET LID
- CONNECT TO EXISTING STORM SEWER PIPE/CB


GENERAL NOTES

- ALIGNMENT AND STATIONING PER SURVEYED MONUMENTS, SEE SHEETS 3-4
- CURB ELEVATIONS ARE TO TOP BACK OF CURB

DRIVEWAY SCHEDULE				
ALIGNMENT	STATION	OFFSET	WIDTH	SAWCUT (BACK OF WALK)
ANGLE	206+35	12.5'LT	24'	5.0'
ANGLE	208+84	12.5'LT	25'	5.0'
DRIVEWAY CENTERLINE STATION AND BACK OF CURB OFFSET				
DRIVEWAY APPROACHES ARE CONCRETE UNLESS NOTED				

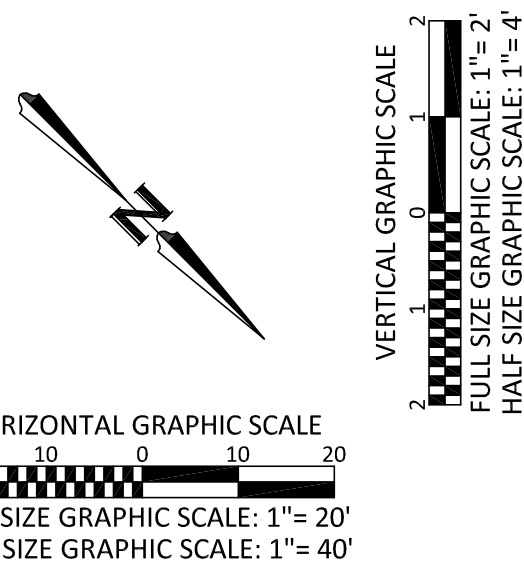


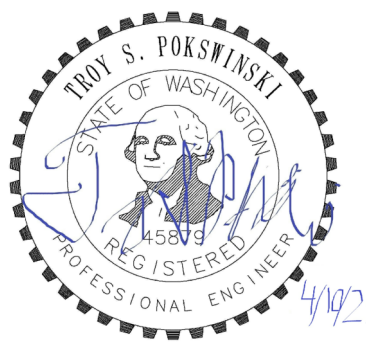No.	Release/Revision	Re. Date	Re. By	Designed By: T. POKSWINSKI			Project Name: ANGLE LANE / ELWOOD DRIVE PEDESTRIAN IMPROVEMENTS	Job No. 302.0156
				Drawn By: T. POKSWINSKI				Drawing No. PP2
				Checked By: C. T. HILL				
				Approved By: P. BUCICH				
				Project Start Date: 12/06/22 Drawing Scale: AS SHOWN				
				Electronic File Name: 302.0083			PLAN AND PROFILE STA. 205+00 TO STA. 210+00	Sheet 15 of 49

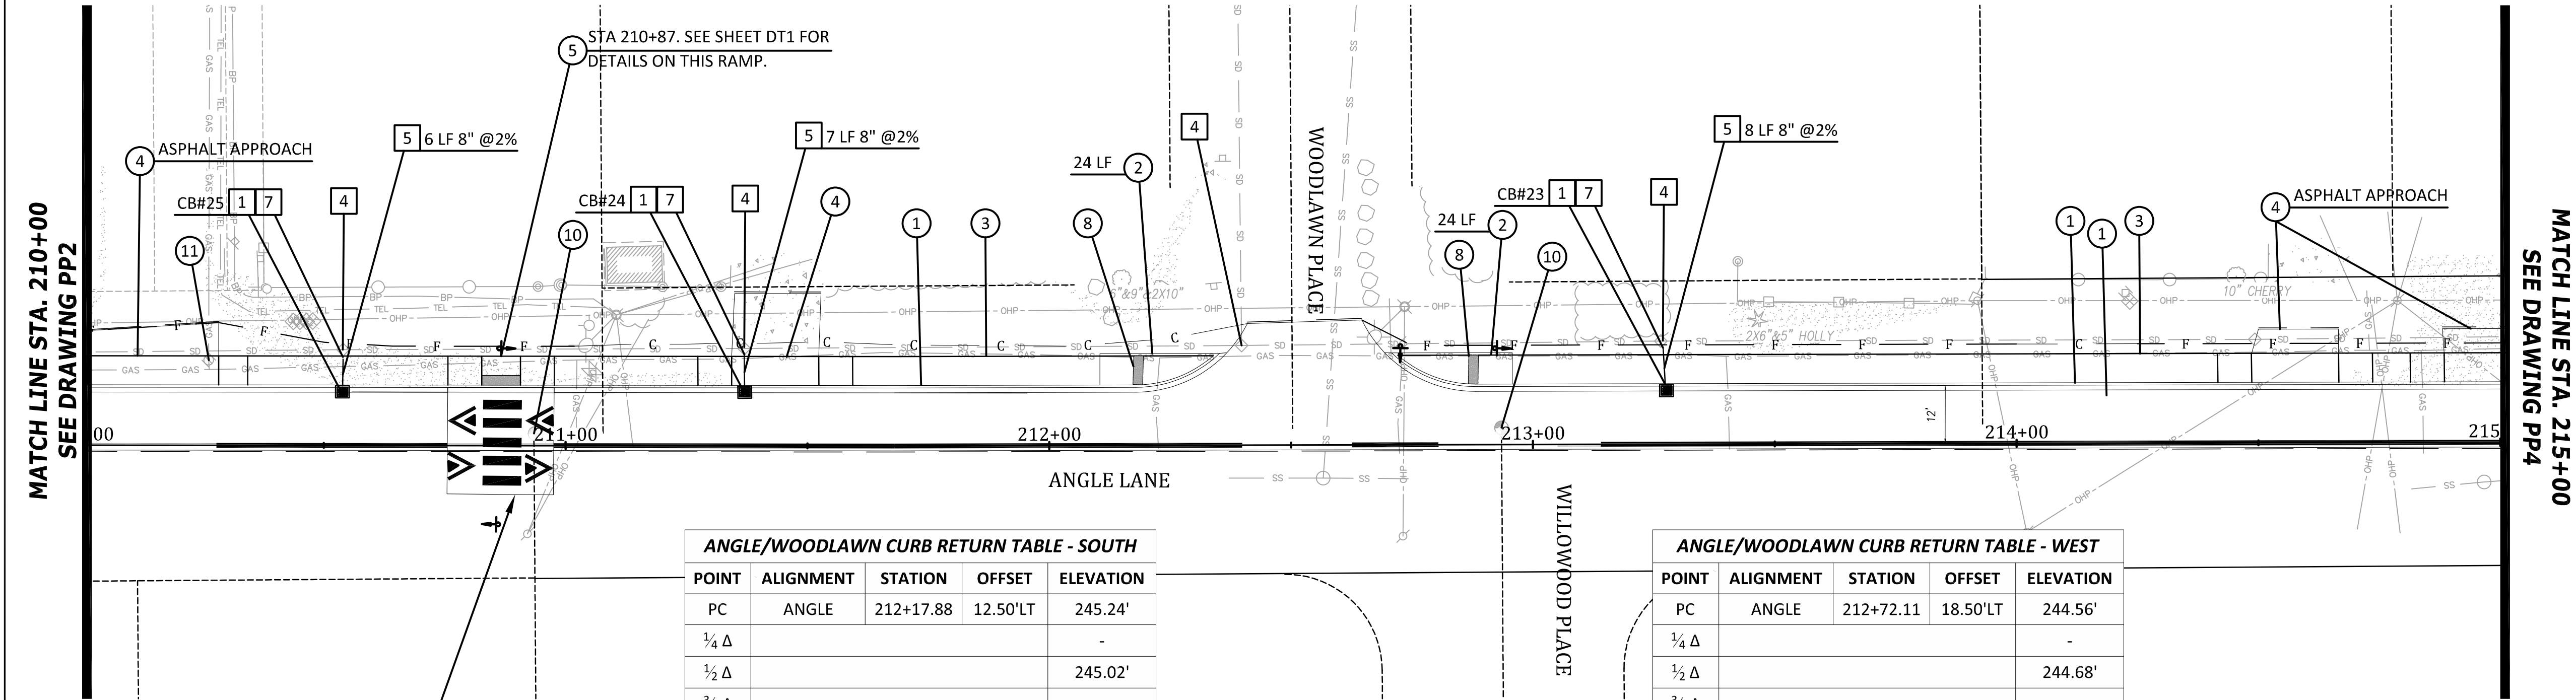

ANGLE/WOODLAWN CURB RETURN TABLE - SOUTH				
POINT	ALIGNMENT	STATION	OFFSET	ELEVATION
PC	ANGLE	212+17.88	12.50'LT	245.24'
¼ Δ				-
½ Δ				245.02'
¾ Δ				-
PT	ANGLE	212+33.94	18.50'LT	244.86'
CURVE DATA	Δ = 40° 57' 56.6"		T = 9.15'	
	R = 24.50'		L = 17.52'	
TOP BACK OF CURB ELEVATION, RADIUS AND OFFSET				

ANGLE/WOODLAWN CURB RETURN TABLE - WEST				
POINT	ALIGNMENT	STATION	OFFSET	ELEVATION
PC	ANGLE	212+72.11	18.50'LT	244.56'
¼ Δ				-
½ Δ				244.68'
¾ Δ				-
PT	ANGLE	212+88.17	12.50'LT	244.71'
CURVE DATA	Δ = 40° 57' 56.6"		T = 9.15'	
	R = 24.50'		L = 17.52'	
TOP BACK OF CURB ELEVATION, RADIUS AND OFFSET				

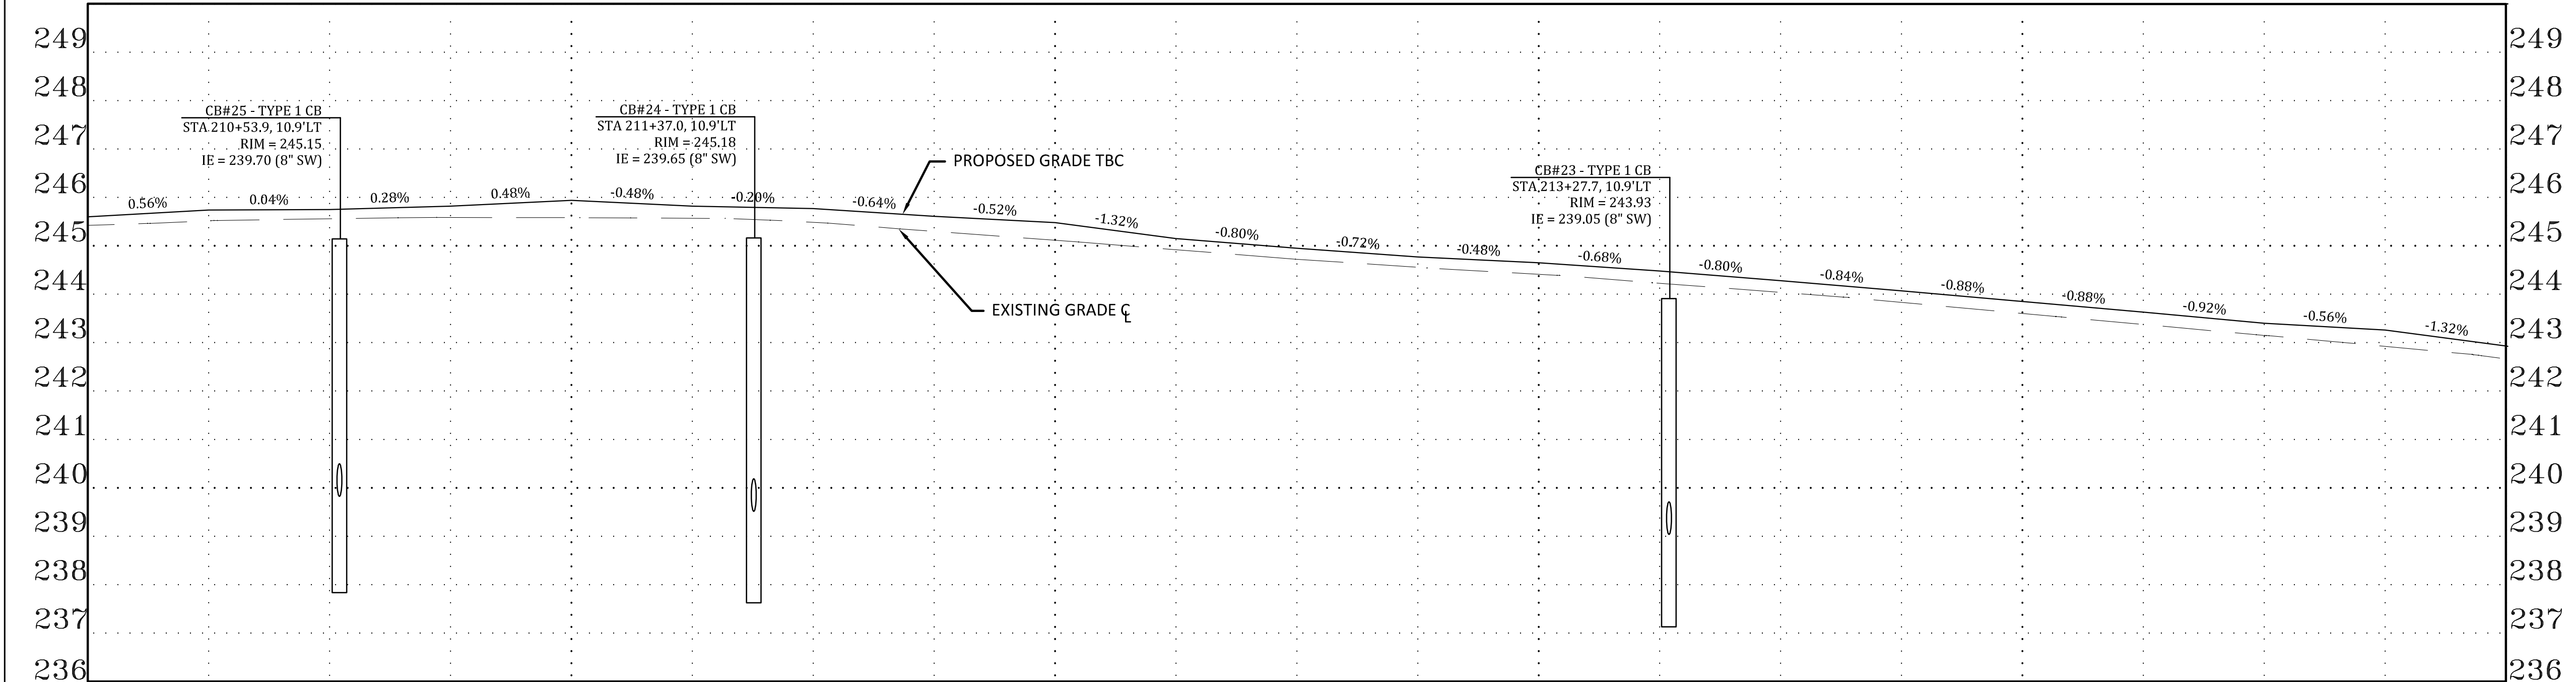

LTBC 245.60' EGCL 245.42' FGCL 245.42'	LTBC 245.74' EGCL 245.52' FGCL 245.52'	LTBC INT. EGCL 245.56' FGCL 245.56'	LTBC 245.82' EGCL 245.59' FGCL 245.59'	LTBC 245.94' EGCL 245.58' FGCL 245.58'	LTBC 245.82' EGCL 245.57' FGCL 245.57'	LTBC 245.77' EGCL 245.49' FGCL 245.49'	LTBC 245.61' EGCL 245.30' FGCL 245.30'	LTBC 245.48' EGCL 245.11' FGCL 245.11'	LTBC INT. EGCL 244.92' FGCL 244.92'	LTBC INT. EGCL 244.72' FGCL 244.72'	LTBC INT. EGCL 244.56' FGCL 244.56'	LTBC 244.65' EGCL 244.41' FGCL 244.41'	LTBC 244.48' EGCL 244.23' FGCL 244.23'	LTBC 244.28' EGCL 244.04' FGCL 244.04'	LTBC 244.07' EGCL 243.83' FGCL 243.83'	LTBC 243.85' EGCL 243.60' FGCL 243.60'	LTBC 243.63' EGCL 243.38' FGCL 243.38'	LTBC 243.40' EGCL 243.15' FGCL 243.15'	LTBC 243.26' EGCL 242.92' FGCL 242.92'	LTBC 242.93' EGCL 242.66' FGCL 242.66'
210+00	210+25	210+50	210+75	211+00	211+25	211+50	211+75	212+00	212+25	212+50	212+75	213+00	213+25	213+50	213+75	214+00	214+25	214+50	214+75	215+00

CONSTRUCTION NOTES

- CEMENT CONC. TRAFFIC CURB AND GUTTER PER CITY OF LAKEWOOD STD PLAN FR-04
- CEMENT CONC. PEDESTRIAN CURB PER CITY OF LAKEWOOD STD PLAN FR-04
- CEMENT CONC. SIDEWALK PER CITY OF LAKEWOOD STD PLAN FR-03
- CEMENT CONC. DRIVEWAY ENTRANCE TYPE 1 PER WSDOT STD PLAN F-80.10-04
- CEMENT CONC. CURB RAMP TYPE PARALLEL PER WSDOT STD PLAN F-40.12-03
- ADJUST MANHOLE PER PIERCE COUNTY STD DETAIL 1002A
- HMA RAMP PER DETAIL ON SHEET 5
- CEMENT CONC. CURB RAMP TYPE SINGLE DIRECTION PER WSDOT STD PLAN F-40.16-03
- INSTALL MAILBOX PER WSDOT STD PLAN H-70.10-02
- INSTALL MONUMENT PER CITY OF LAKEWOOD STD PLAN MI-02
- ADJUST VALVE BOX. OBTAIN NEW BOX FROM LAKEWOOD WATER DISTRICT OR PSE
- INSTALL GATES PER DETAIL DRAWING DT2

STORM DRAINAGE NOTES


- INSTALL TYPE 1 CB PER WSDOT STD PLAN B-5.20-03
- INSTALL TYPE 1P CB PER COL STD PLAN SW-03
- INFILTRATION TRENCH PER COL STD PLAN SW-03
- ADJUST CATCH BASIN TO FINISH GRADE
- INSTALL SD PIPE PER TYPE AND SLOPE SHOWN
- ADJUST CB WITH NEW THRU CURB INLET LID
- CONNECT TO EXISTING STORM SEWER PIPE/CB

GENERAL NOTES

- ALIGNMENT AND STATIONING PER SURVEYED MONUMENTS, SEE SHEETS 3-4
- CURB ELEVATIONS ARE TO TOP BACK OF CURB


DRIVEWAY SCHEDULE

ALIGNMENT	STATION	OFFSET	WIDTH	SAWCUT (BACK OF WALK)
ANGLE	210+16	12.5'LT	28'	5.0'
ANGLE	211+44	12.5'LT	18'	13.0'
ANGLE	214+58	12.5'LT	18'	5.0'
ANGLE	215+00	12.5'LT	18'	5.0'
DRIVEWAY CENTERLINE STATION AND BACK OF CURB OFFSET				
DRIVEWAY APPROACHES ARE CONCRETE UNLESS NOTED				

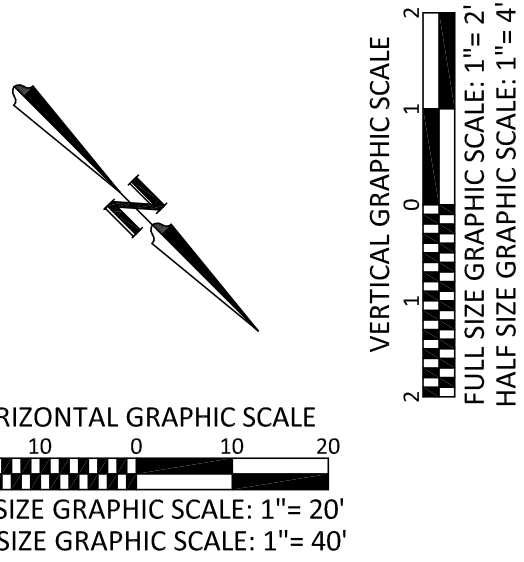

No.	Release/Revision	Re. Date	Re. By	Designed By: T. POKSWINSKI	Drawn By: T. POKSWINSKI	Checked By: C. T. HILL	Approved By: P. BUCICH	Project Start Date: 12/06/22	Drawing Scale: AS SHOWN	Electronic File Name: 302.0083	Project Name: ANGLE LANE / ELWOOD DRIVE PEDESTRIAN IMPROVEMENTS	Job No. 302.0156
▲												Drawing No. PP3
▲											PLAN AND PROFILE STA. 210+00 TO STA. 215+00	Sheet 16 of 49


MATCH LINE STA. 215+00
SEE DRAWING PP3

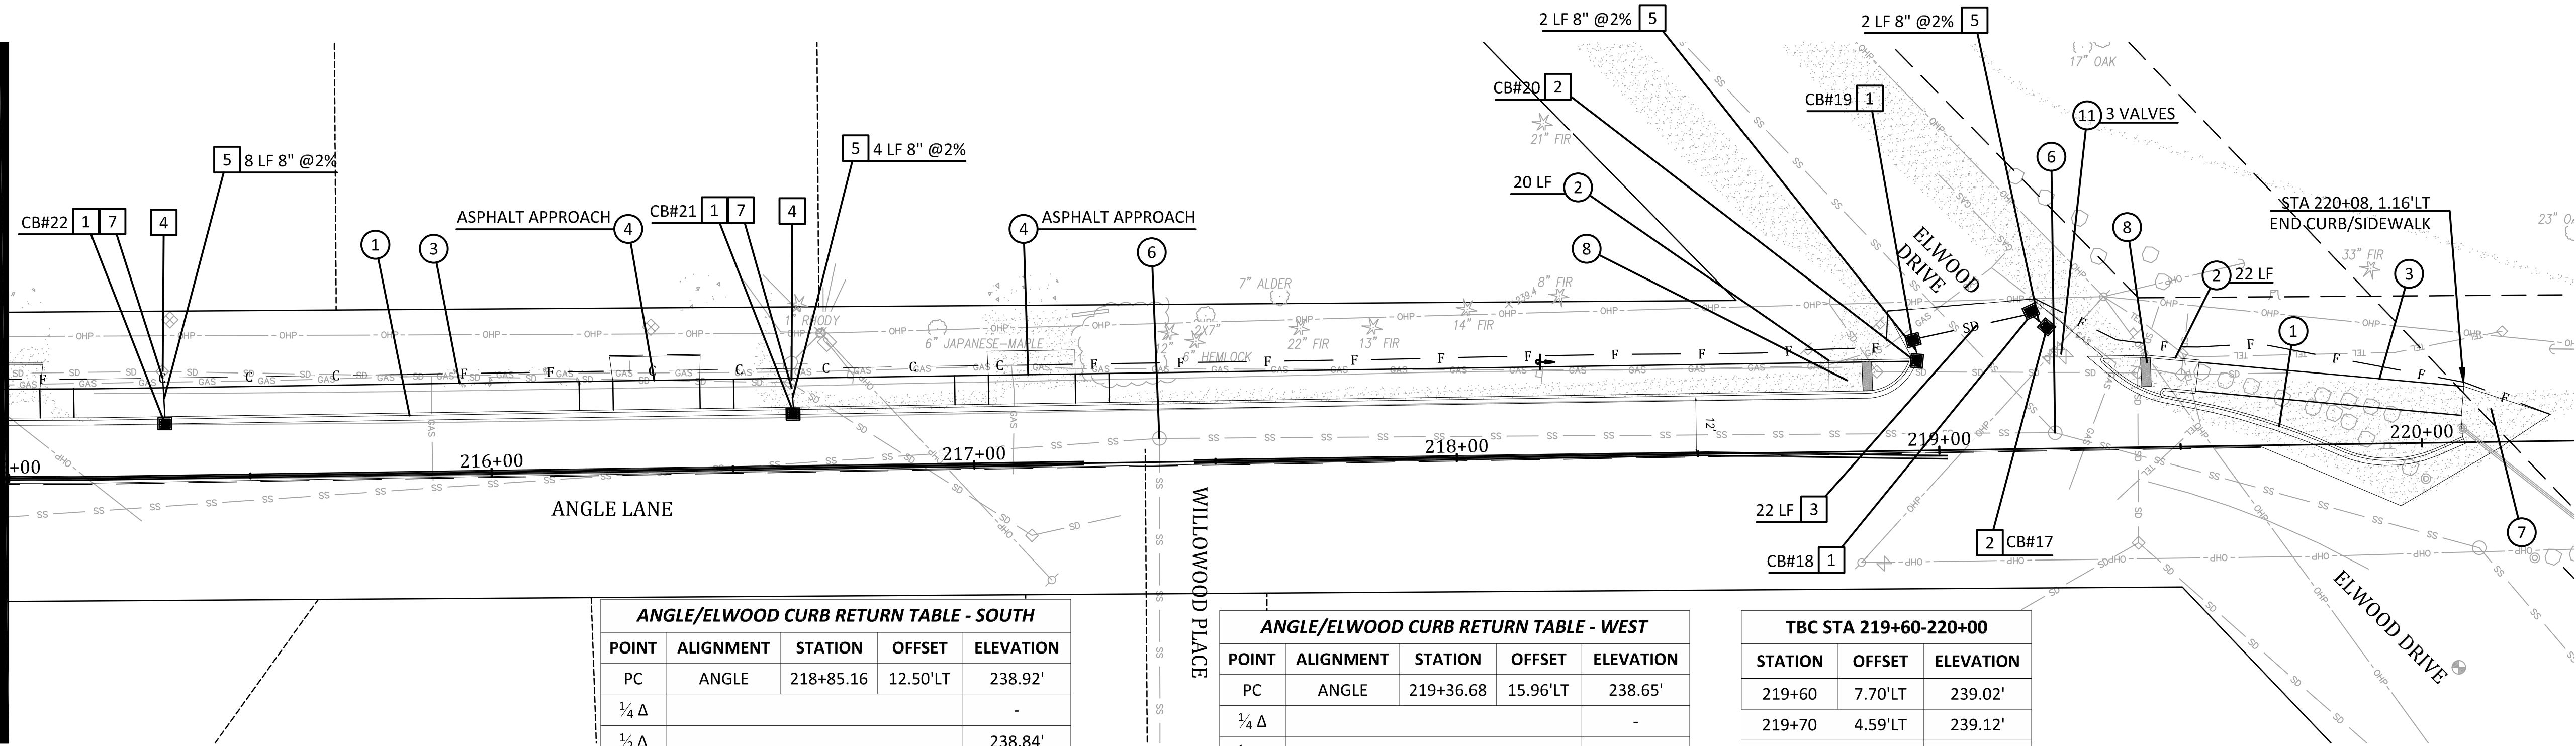

ANGLE/ELWOOD CURB RETURN TABLE - SOUTH				
POINT	ALIGNMENT	STATION	OFFSET	ELEVATION
PC	ANGLE	218+85.16	12.50'LT	238.92'
¼ Δ				-
½ Δ				238.84'
¾ Δ				-
PT	ANGLE	218+93.99	18.50'LT	238.77'
CURVE DATA	Δ = 68° 22' 54.2"		T = 6.45'	
	R = 9.50'		L = 11.34'	
TOP BACK OF CURB ELEVATION, RADIUS AND OFFSET				

ANGLE/ELWOOD CURB RETURN TABLE - WEST				
POINT	ALIGNMENT	STATION	OFFSET	ELEVATION
PC	ANGLE	219+36.68	15.96'LT	238.65'
¼ Δ				-
½ Δ				238.74'
¾ Δ				-
PT	ANGLE	219+48.49	10.26'LT	238.89'
CURVE DATA	Δ = 31° 01' 32.5"		T = 6.80'	
	R = 24.50'		L = 13.27'	
TOP BACK OF CURB ELEVATION, RADIUS AND OFFSET				

TBC STA 219+60-220+00		
STATION	OFFSET	ELEVATION
219+60	7.70'LT	239.02'
219+70	4.59'LT	239.12'
219+80	0.66'LT	239.07'
219+90	2.79'RT	238.88'
220+00	2.12'RT	238.69'

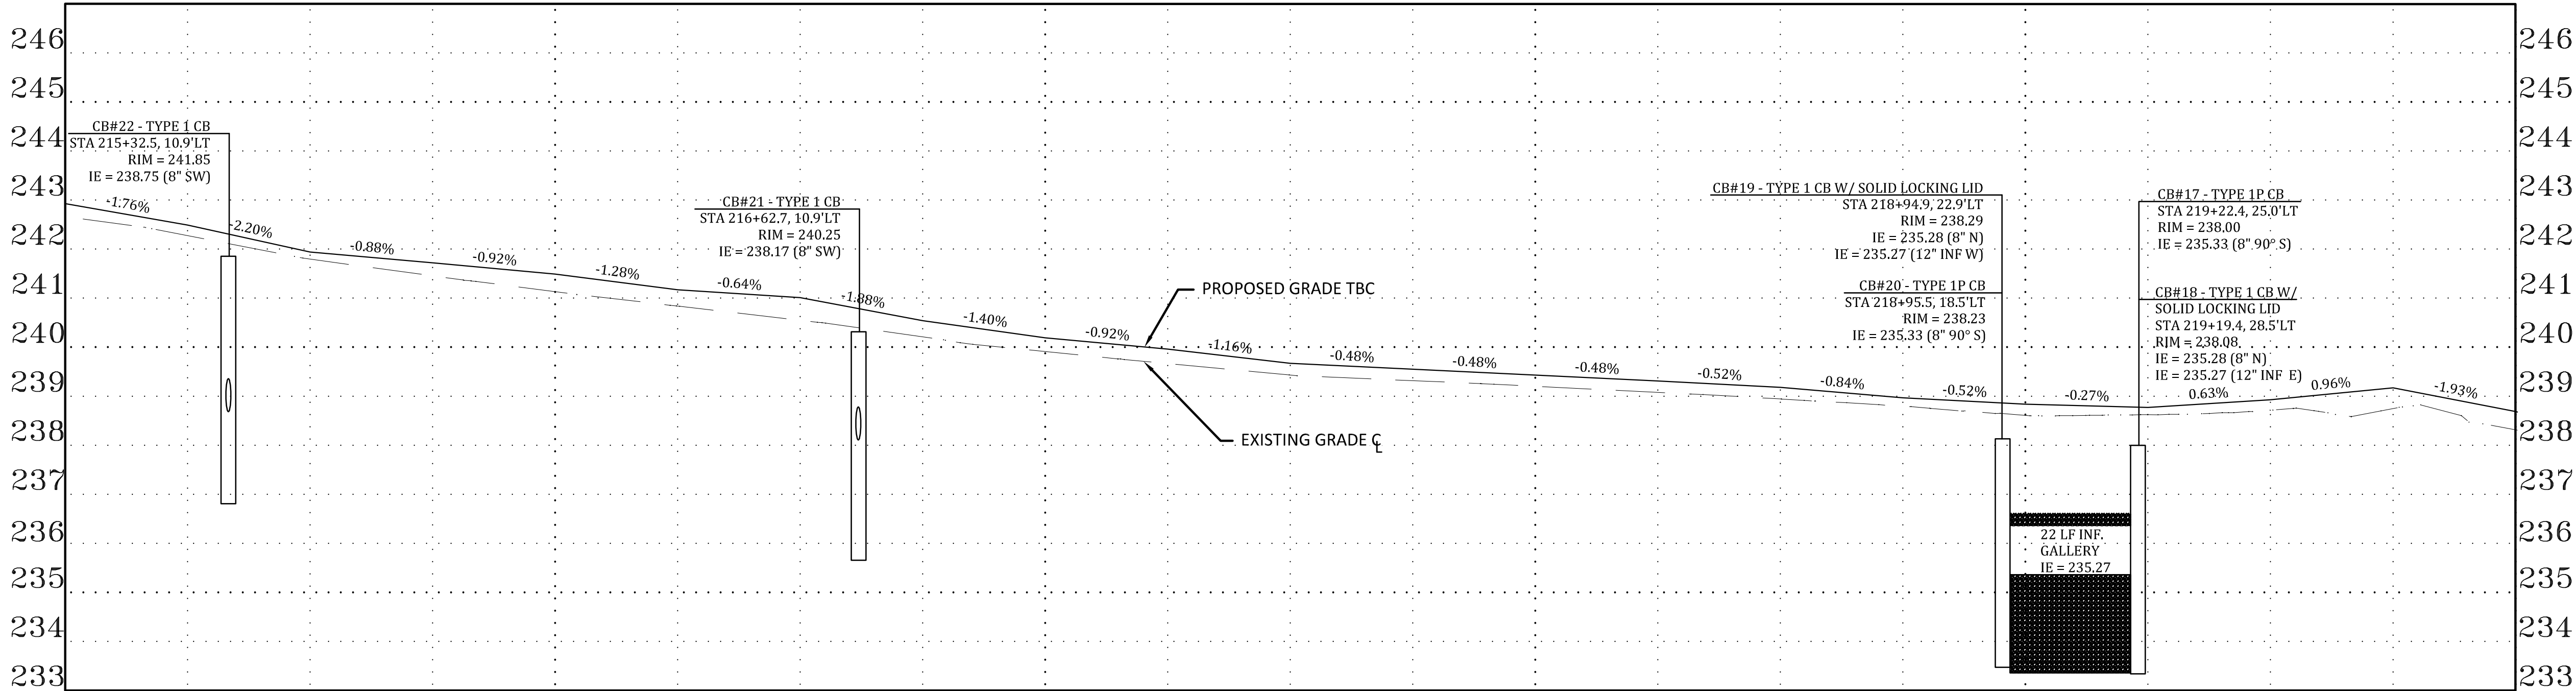

LTBC 242.93' EGCL 242.66'	FGCL 242.66'	LTBC 242.49' EGCL 242.28'	FGCL 242.28'	LTBC 241.94' EGCL 241.80'	FGCL 241.80'	LTBC 241.72' EGCL 241.46'	FGCL 241.46'	LTBC 241.49' EGCL 241.13'	FGCL 241.13'	LTBC 241.17' EGCL 240.84'	FGCL 240.84'	LTBC 241.01' EGCL 240.55'	FGCL 240.55'	LTBC 240.54' EGCL 240.21'	FGCL 240.21'	LTBC 240.19' EGCL 239.91'	FGCL 239.91'	LTBC 239.96' EGCL 239.67'	FGCL 239.67'	LTBC 239.67' EGCL 239.43'	FGCL 239.43'	LTBC 239.55' EGCL 239.32'	FGCL 239.32'	LTBC 239.43' EGCL 239.20'	FGCL 239.20'	LTBC 239.31' EGCL 239.08'	FGCL 239.08'	LTBC 239.18' EGCL 238.95'	FGCL 238.95'	LTBC 238.97' EGCL 238.80'	FGCL 238.80'	LTBC INT. EGCL 238.61'	FGCL 238.61'	LTBC INT. EGCL 238.62'	FGCL 238.62'	LTBC 238.93' EGCL 238.72'	FGCL 238.72'	LTBC 239.17' EGCL 238.75'	FGCL 238.75'	LTBC 238.69' EGCL 238.32'	FGCL 238.32'
215+00		215+25		215+50		215+75		216+00		216+25		216+50		216+75		217+00		217+25		217+50		217+75		218+00		218+25		218+50		218+75		219+00		219+25		219+50		219+75		220+00	

CONSTRUCTION NOTES

- CEMENT CONC. TRAFFIC CURB AND GUTTER PER CITY OF LAKEWOOD STD PLAN FR-04
- CEMENT CONC. PEDESTRIAN CURB PER CITY OF LAKEWOOD STD PLAN FR-04
- CEMENT CONC. SIDEWALK PER CITY OF LAKEWOOD STD PLAN FR-03
- CEMENT CONC. DRIVEWAY ENTRANCE TYPE 1 PER WSDOT STD PLAN F-80.10-04
- CEMENT CONC. CURB RAMP TYPE PARALLEL PER WSDOT STD PLAN F-40.12-03
- ADJUST MANHOLE PER PIERCE COUNTY STD DETAIL 1002A
- HMA RAMP PER DETAIL ON SHEET 5
- CEMENT CONC. CURB RAMP TYPE SINGLE DIRECTION PER WSDOT STD PLAN F-40.16-03
- INSTALL MAILBOX PER WSDOT STD PLAN H-70.10-02
- INSTALL MONUMENT PER CITY OF LAKEWOOD STD PLAN MI-02
- ADJUST VALVE BOX. OBTAIN NEW BOX FROM LAKEWOOD WATER DISTRICT OR PSE
- INSTALL GATES PER DETAIL DRAWING DT2

STORM DRAINAGE NOTES


- INSTALL TYPE 1 CB PER WSDOT STD PLAN B-5.20-03
- INSTALL TYPE 1P CB PER COL STD PLAN SW-03
- INFILTRATION TRENCH PER COL STD PLAN SW-03
- ADJUST CATCH BASIN TO FINISH GRADE
- INSTALL SD PIPE PER TYPE AND SLOPE SHOWN
- ADJUST CB WITH NEW THRU CURB INLET LID
- CONNECT TO EXISTING STORM SEWER PIPE/CB

GENERAL NOTES


- ALIGNMENT AND STATIONING PER SURVEYED MONUMENTS, SEE SHEETS 3-4
- CURB ELEVATIONS ARE TO TOP BACK OF CURB

DRIVEWAY SCHEDULE

ALIGNMENT	STATION	OFFSET	WIDTH	SAWCUT (BACK OF WALK)
ANGLE	216+35	12.5'LT	18'	5.0'
ANGLE	217+13	12.5'LT	18'	5.0'
DRIVEWAY CENTERLINE STATION AND BACK OF CURB OFFSET				
DRIVEWAY APPROACHES ARE CONCRETE UNLESS NOTED				

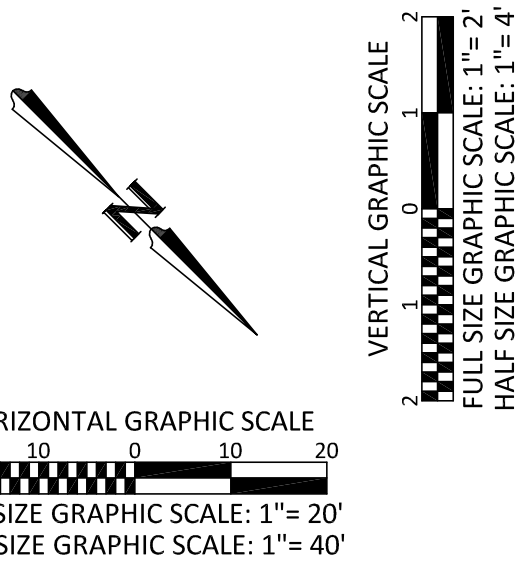

No.	Release/Revision	Re. Date	Re. By	Designed By: T. POKSWINSKI	Drawn By: T. POKSWINSKI	Checked By: C. T. HILL	Approved By: P. BUCICH	Project Start Date: 12/06/22	Drawing Scale: AS SHOWN	Electronic File Name: 302.0083	Project Name: ANGLE LANE / ELWOOD DRIVE PEDESTRIAN IMPROVEMENTS	Job No.: 302.0156
											Drawing Name: PLAN AND PROFILE STA. 215+00 TO STA. 220+00	Drawing No.: PP4
											Sheet 17	of 49


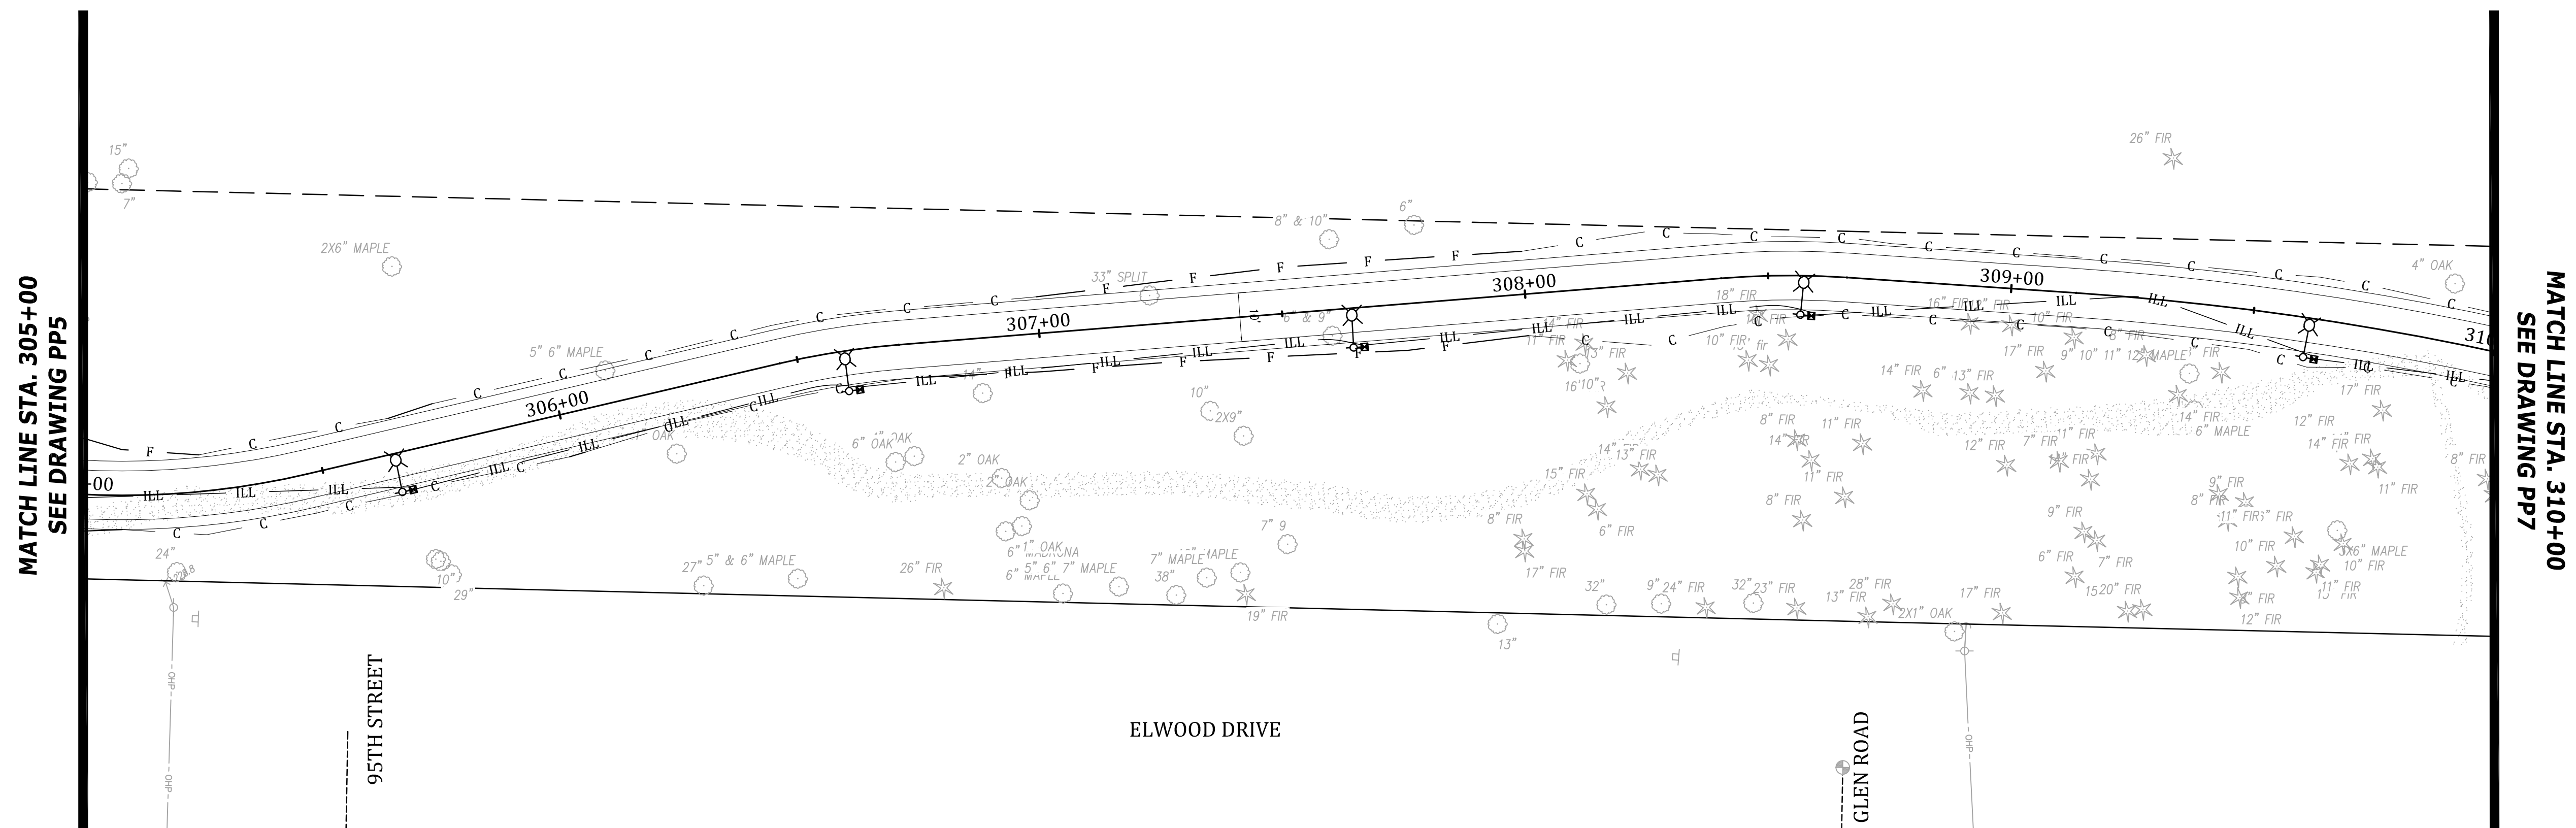


- ## CONSTRUCTION NOTES
- 1 CEMENT CONC. TRAFFIC CURB AND GUTTER PER CITY OF LAKEWOOD STD PLAN FR-04
 - 2 CEMENT CONC. PEDESTRIAN CURB PER CITY OF LAKEWOOD STD PLAN FR-04
 - 3 CEMENT CONC. SIDEWALK PER CITY OF LAKEWOOD STD PLAN FR-03
 - 4 CEMENT CONC. DRIVEWAY ENTRANCE TYPE 1 PER WSDOT STD PLAN F-80.10-04
 - 5 CEMENT CONC. CURB RAMP TYPE PARALLEL PER WSDOT STD PLAN F-40.12-03
 - 6 ADJUST MANHOLE PER PIERCE COUNTY STD DETAIL 1002A
 - 7 HMA RAMP PER DETAIL ON SHEET 5
 - 8 CEMENT CONC. CURB RAMP TYPE SINGLE DIRECTION PER WSDOT STD PLAN F-40.16-03
 - 9 INSTALL MAILBOX PER WSDOT STD PLAN H-70.10-02
 - 10 INSTALL MONUMENT PER CITY OF LAKEWOOD STD PLAN MI-02
 - 11 ADJUST VALVE BOX. OBTAIN NEW BOX FROM LAKEWOOD WATER DISTRICT OR PSE
 - 12 INSTALL GATES PER DETAIL DRAWING DT2

- STORM DRAINAGE NOTES**

 - 1 INSTALL TYPE 1 CB PER WSDOT STD PLAN B-5.20-03
 - 2 INSTALL TYPE 1P CB PER COL STD PLAN SW-03
 - 3 INFILTRATION TRENCH PER COL STD PLAN SW-03
 - 4 ADJUST CATCH BASIN TO FINISH GRADE
 - 5 INSTALL SD PIPE PER TYPE AND SLOPE SHOWN
 - 6 ADJUST CB WITH NEW THRU CURB INLET LID
 - 7 CONNECT TO EXISTING STORM SEWER PIPE/CB


- ## GENERAL NOTES
1. ALIGNMENT AND STATIONING PER SURVEYED MONUMENTS, SEE SHEETS 3-4
 2. CURB ELEVATIONS ARE TO TOP BACK OF CURB

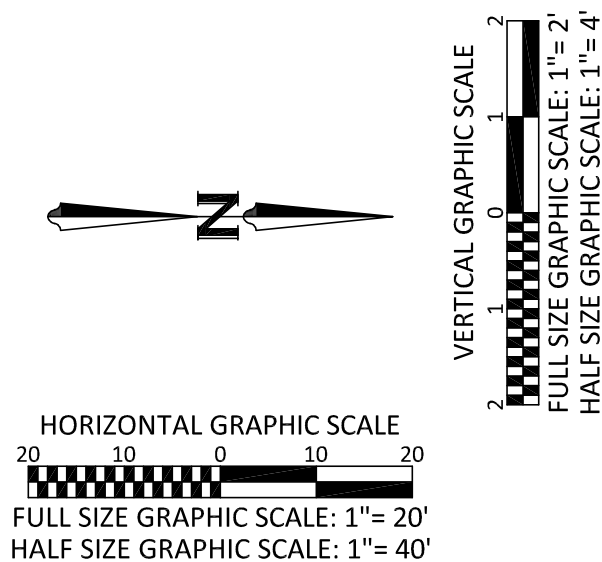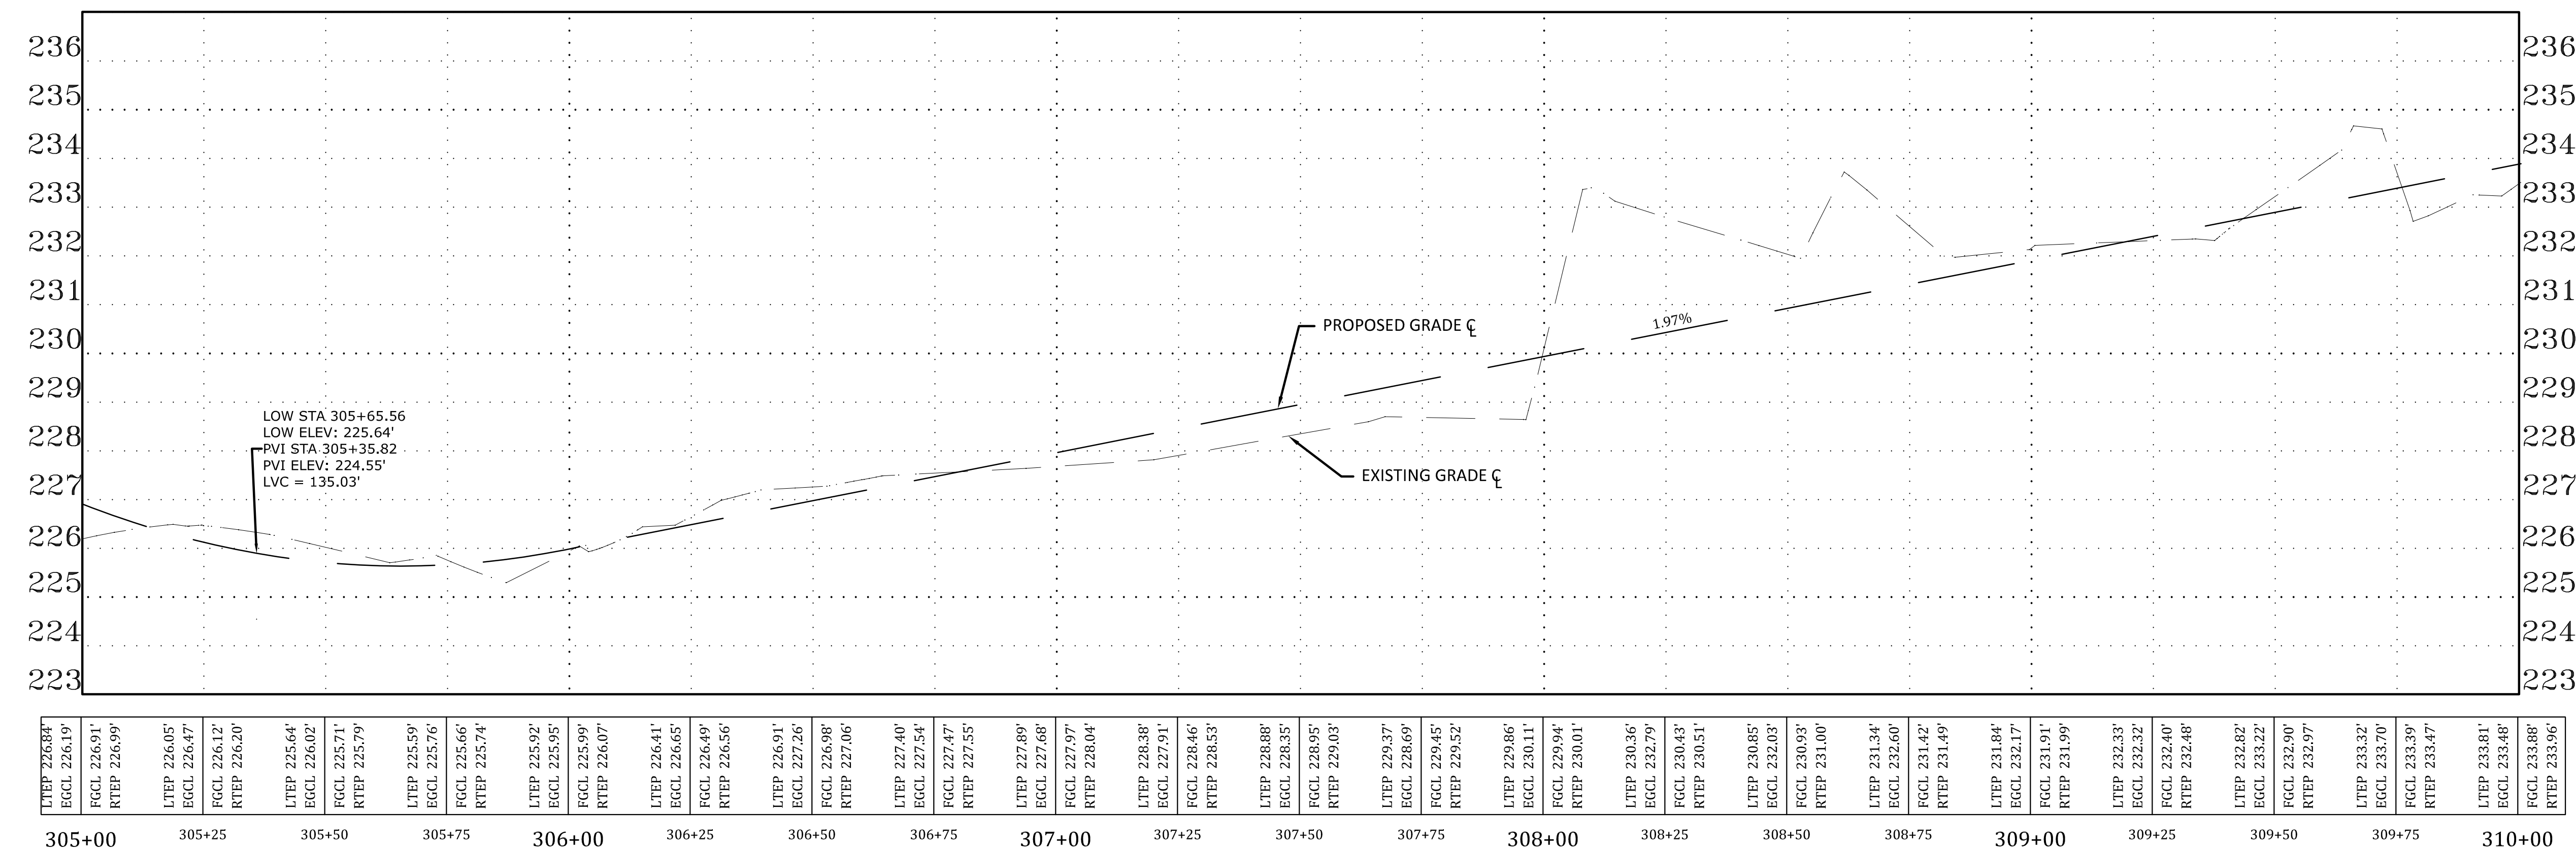

No.	Release/Revision	Re. Date	Re. By	Designed By: T. POKSWINSKI	 	Project Name: ANGLE LANE / ELWOOD DRIVE PEDESTRIAN IMPROVEMENTS	Job No. 302.0156
△				Drawn By: T. POKSWINSKI		Drawing Name:	Drawing No.
△				Checked By: C. T. HILL			
△				Approved By: P. BUCICH			
△				Project Start Date: 12/06/22 Drawing Scale: AS SHOWN		PLAN AND PROFILE STA. 305+00 TO STA. 310+00	PP6
△				Electronic File Name: 302.0083			Sheet 19 of 49

MATCH LINE STA. 310+00
SEE DRAWING PP6

MATCH LINE STA. 315+00
SEE DRAWING PP8

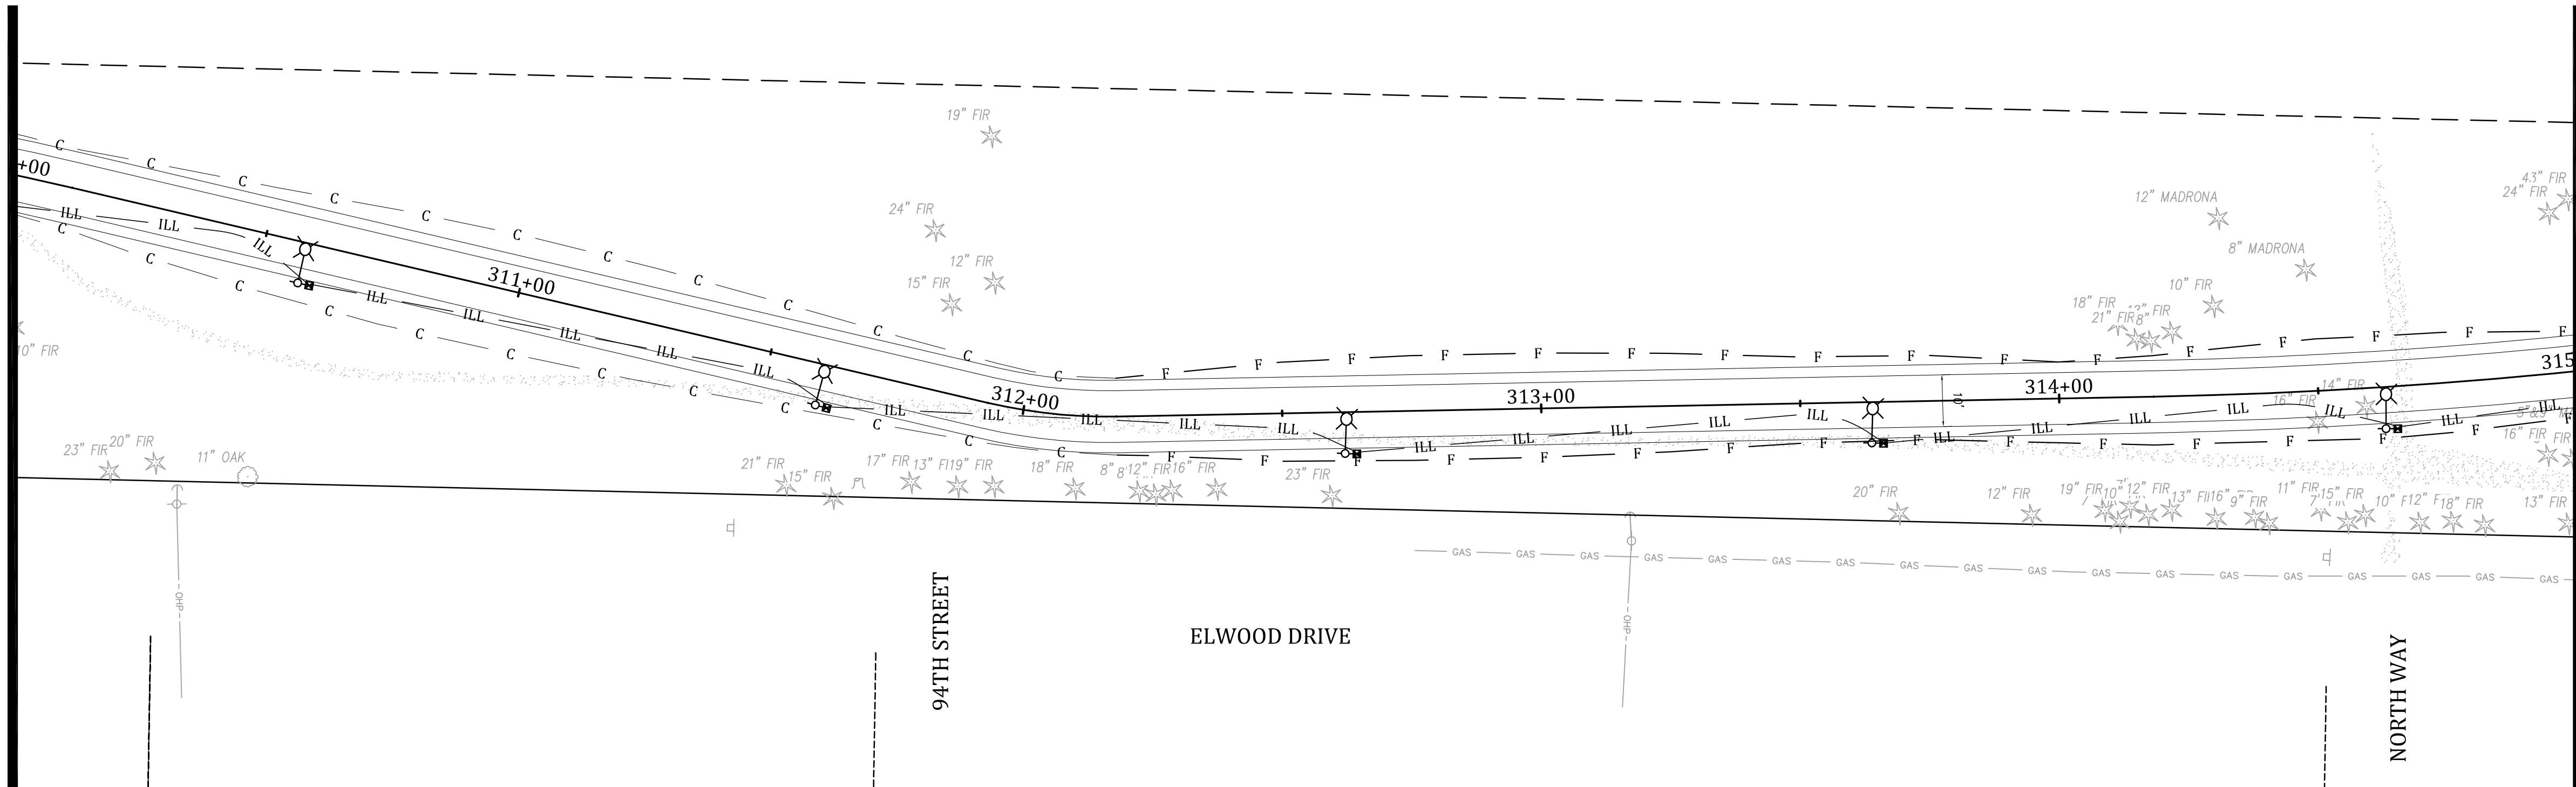

CONSTRUCTION NOTES


- CEMENT CONC. TRAFFIC CURB AND GUTTER PER CITY OF LAKEWOOD STD PLAN FR-04
- CEMENT CONC. PEDESTRIAN CURB PER CITY OF LAKEWOOD STD PLAN FR-04
- CEMENT CONC. SIDEWALK PER CITY OF LAKEWOOD STD PLAN FR-03
- CEMENT CONC. DRIVEWAY ENTRANCE TYPE 1 PER WSDOT STD PLAN F-80.10-04
- CEMENT CONC. CURB RAMP TYPE PARALLEL PER WSDOT STD PLAN F-40.12-03
- ADJUST MANHOLE PER PIERCE COUNTY STD DETAIL 1002A
- HMA RAMP PER DETAIL ON SHEET 5
- CEMENT CONC. CURB RAMP TYPE SINGLE DIRECTION PER WSDOT STD PLAN F-40.16-03
- INSTALL MAILBOX PER WSDOT STD PLAN H-70.10-02
- INSTALL MONUMENT PER CITY OF LAKEWOOD STD PLAN MI-02
- ADJUST VALVE BOX. OBTAIN NEW BOX FROM LAKEWOOD WATER DISTRICT OR PSE
- INSTALL GATES PER DETAIL DRAWING DT2

STORM DRAINAGE NOTES



- INSTALL TYPE 1 CB PER WSDOT STD PLAN B-5.20-03
- INSTALL TYPE 1P CB PER COL STD PLAN SW-03
- INFILTRATION TRENCH PER COL STD PLAN SW-03
- ADJUST CATCH BASIN TO FINISH GRADE
- INSTALL SD PIPE PER TYPE AND SLOPE SHOWN
- ADJUST CB WITH NEW THRU CURB INLET LID
- CONNECT TO EXISTING STORM SEWER PIPE/CB

GENERAL NOTES


- ALIGNMENT AND STATIONING PER SURVEYED MONUMENTS, SEE SHEETS 3-4
- CURB ELEVATIONS ARE TO TOP BACK OF CURB

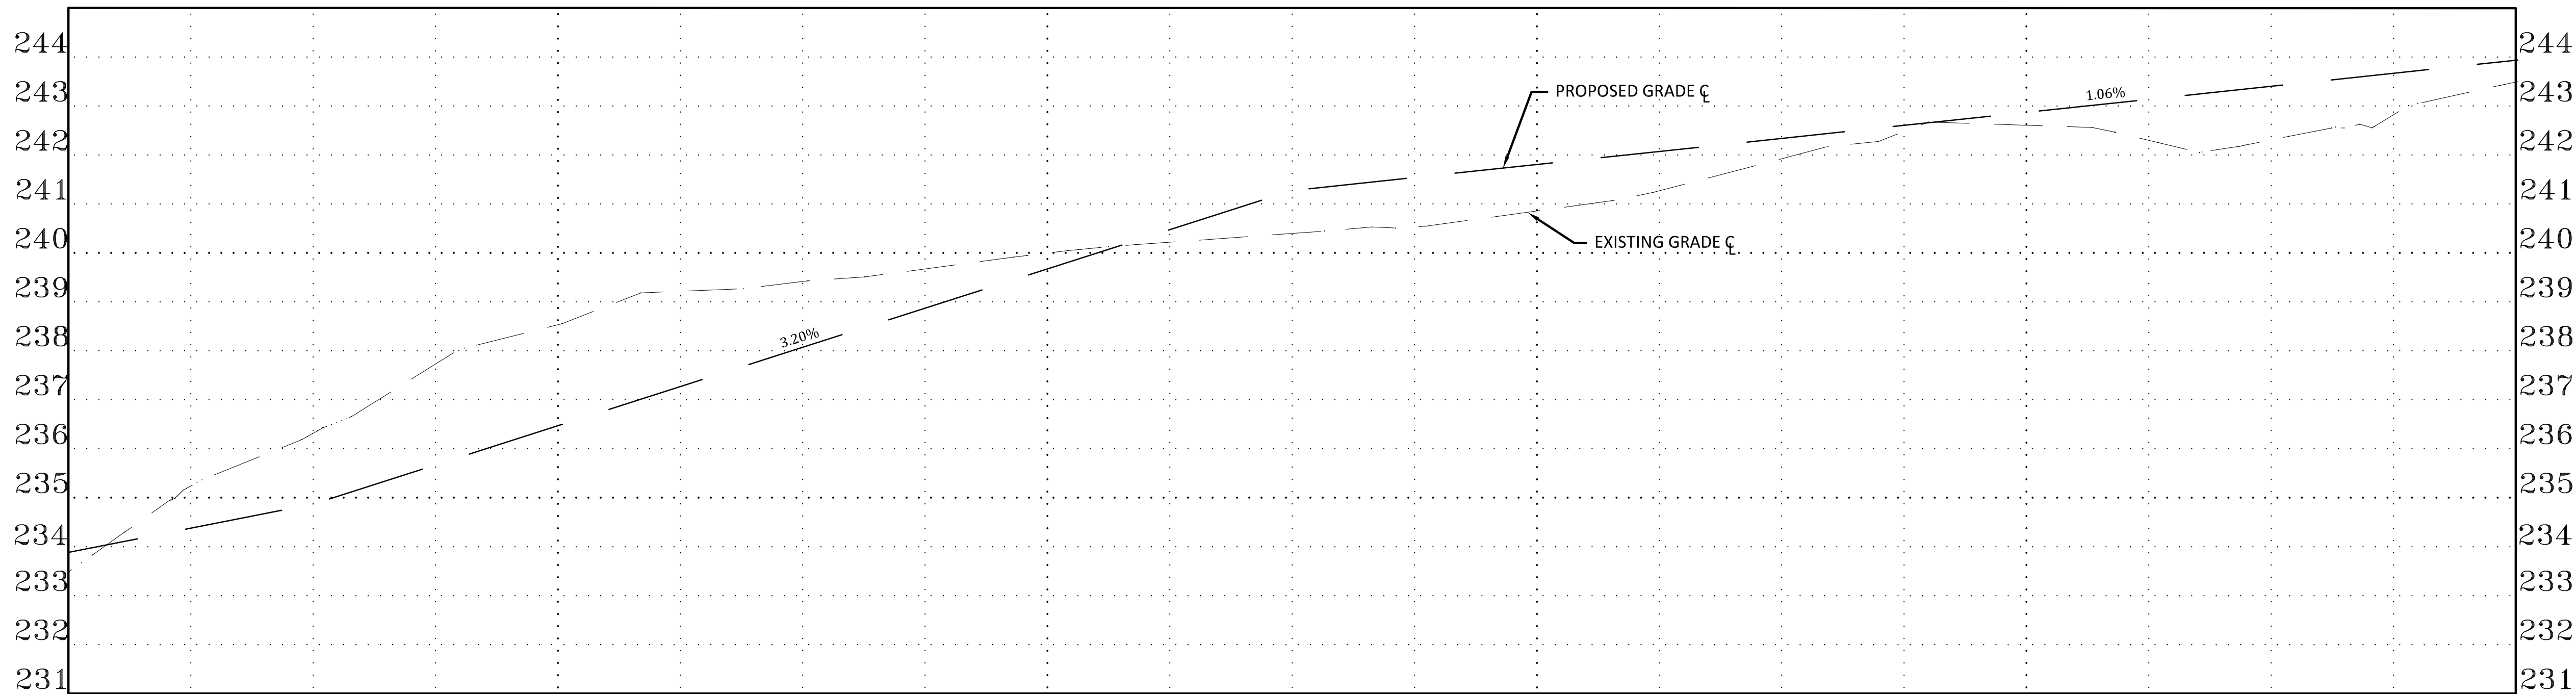

LTEP 233.81' EGCL 233.48' FGCL 233.88' RTEP 233.96'	LTEP 234.30' EGCL 235.24' FGCL 234.38' RTEP 234.45'	LTEP 234.80' EGCL 236.32' FGCL 234.87' RTEP 234.95'	LTEP 235.60' EGCL 237.73' FGCL 235.67' RTEP 235.75'	LTEP 236.40' EGCL 238.53' FGCL 236.47' RTEP 236.55'	LTEP 237.20' EGCL 239.22' FGCL 237.27' RTEP 237.35'	LTEP 238.00' EGCL 239.42' FGCL 238.07' RTEP 238.15'	LTEP 238.80' EGCL 239.67' FGCL 238.87' RTEP 238.95'	LTEP 239.60' EGCL 240.00' FGCL 239.67' RTEP 239.75'	LTEP 240.40' EGCL 240.22' FGCL 240.47' RTEP 240.55'	LTEP 241.20' EGCL 240.40' FGCL 241.27' RTEP 241.35'	LTEP 241.47' EGCL 240.53' FGCL 241.54' RTEP 241.62'	LTEP 241.73' EGCL 240.86' FGCL 241.81' RTEP 241.88'	LTEP 242.00' EGCL 241.27' FGCL 242.07' RTEP 242.15'	LTEP 242.26' EGCL 241.93' FGCL 242.34' RTEP 242.41'	LTEP 242.53' EGCL 242.48' FGCL 242.61' RTEP 242.68'	LTEP 242.80' EGCL 242.61' FGCL 242.87' RTEP 242.95'	LTEP 243.06' EGCL 242.30' FGCL 243.14' RTEP 243.21'	LTEP 243.33' EGCL 242.51' FGCL 243.40' RTEP 243.48'	LTEP 243.59' EGCL 242.82' FGCL 243.67' RTEP 243.74'	LTEP 243.86' EGCL 243.49' FGCL 243.94' RTEP 244.01'
310+00	310+25	310+50	310+75	311+00	311+25	311+50	311+75	312+00	312+25	312+50	312+75	313+00	313+25	313+50	313+75	314+00	314+25	314+50	314+75	315+00

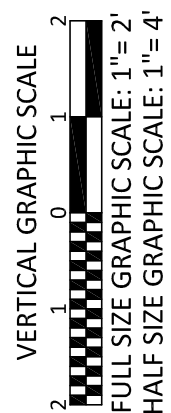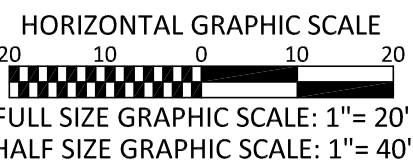

No.	Release/Revision	Re. Date	Re. By	Designed By: T. POKSWINSKI	Drawn By: T. POKSWINSKI	Checked By: C. T. HILL	Approved By: P. BUCICH	Project Start Date: 12/06/22	Drawing Scale: AS SHOWN	Electronic File Name: 302.0083	Project Name: ANGLE LANE / ELWOOD DRIVE PEDESTRIAN IMPROVEMENTS	Job No. 302.0156
											Drawing No. PP7	
											Sheet 20	of 49

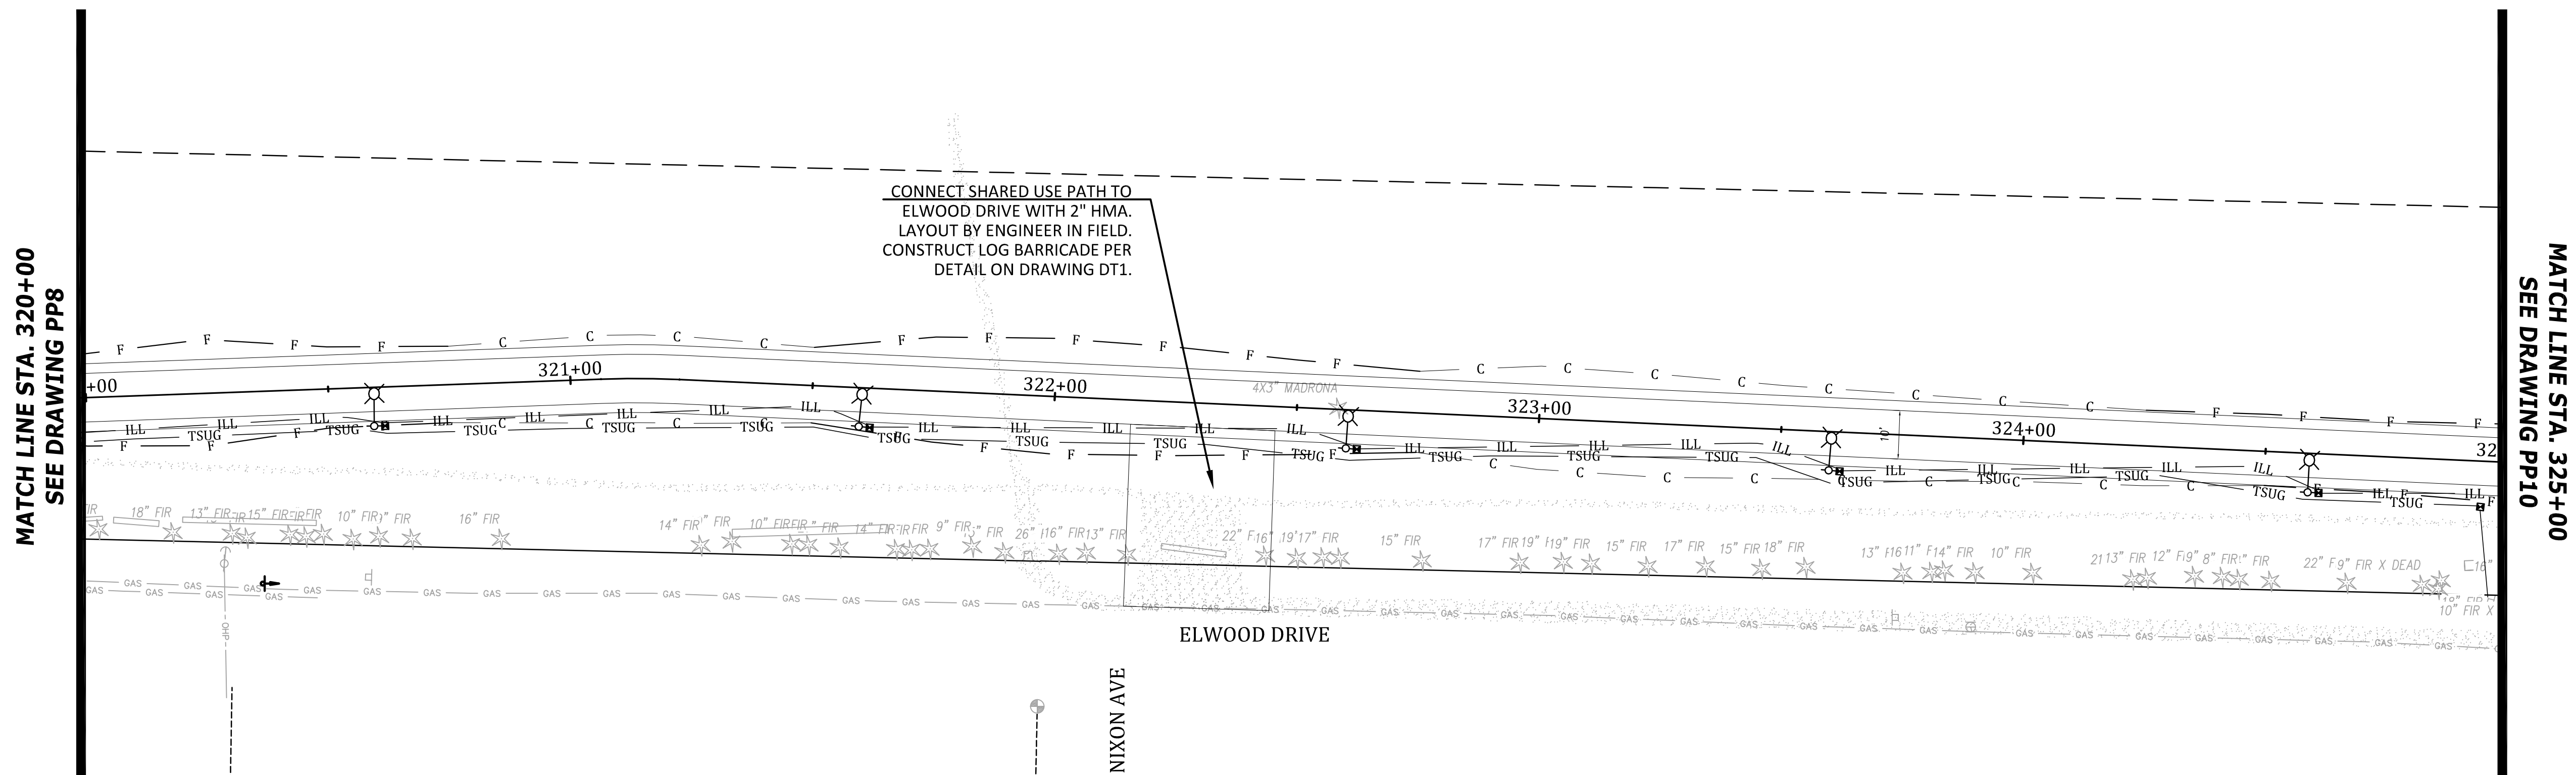



- ## CONSTRUCTION NOTES
- 1 CEMENT CONC. TRAFFIC CURB AND GUTTER PER CITY OF LAKEWOOD STD PLAN FR-04
 - 2 CEMENT CONC. PEDESTRIAN CURB PER CITY OF LAKEWOOD STD PLAN FR-04
 - 3 CEMENT CONC. SIDEWALK PER CITY OF LAKEWOOD STD PLAN FR-03
 - 4 CEMENT CONC. DRIVEWAY ENTRANCE TYPE 1 PER WSDOT STD PLAN F-80.10-04
 - 5 CEMENT CONC. CURB RAMP TYPE PARALLEL PER WSDOT STD PLAN F-40.12-03
 - 6 ADJUST MANHOLE PER PIERCE COUNTY STD DETAIL 1002A
 - 7 HMA RAMP PER DETAIL ON SHEET 5
 - 8 CEMENT CONC. CURB RAMP TYPE SINGLE DIRECTION PER WSDOT STD PLAN F-40.16-03
 - 9 INSTALL MAILBOX PER WSDOT STD PLAN H-70.10-02
 - 10 INSTALL MONUMENT PER CITY OF LAKEWOOD STD PLAN MI-02
 - 11 ADJUST VALVE BOX. OBTAIN NEW BOX FROM LAKEWOOD WATER DISTRICT OR PSE
 - 12 INSTALL GATES PER DETAIL DRAWING DT2

- STORM DRAINAGE NOTES**

 - 1 INSTALL TYPE 1 CB PER WSDOT STD PLAN B-5.20-03
 - 2 INSTALL TYPE 1P CB PER COL STD PLAN SW-03
 - 3 INFILTRATION TRENCH PER COL STD PLAN SW-03
 - 4 ADJUST CATCH BASIN TO FINISH GRADE
 - 5 INSTALL SD PIPE PER TYPE AND SLOPE SHOWN
 - 6 ADJUST CB WITH NEW THRU CURB INLET LID
 - 7 CONNECT TO EXISTING STORM SEWER PIPE/CB

GENERAL NOTES


- 1 ALIGNMENT AND STATIONING PER SURVEYED MONUMENTS, SEE SHEETS 3-4
- 2 CURB ELEVATIONS ARE TO TOP BACK OF CURB

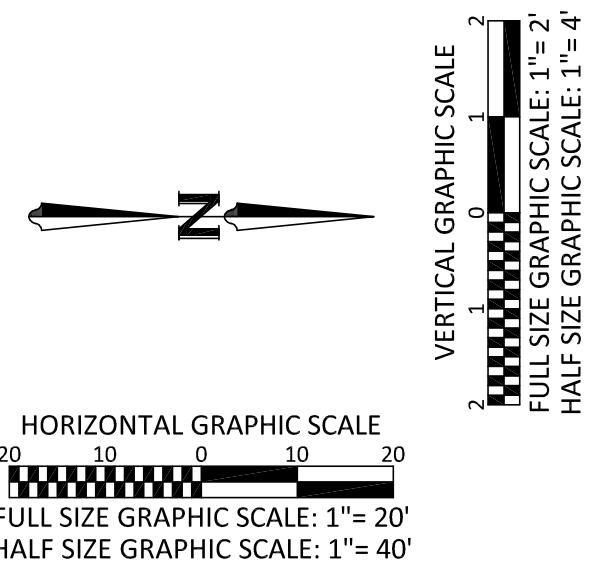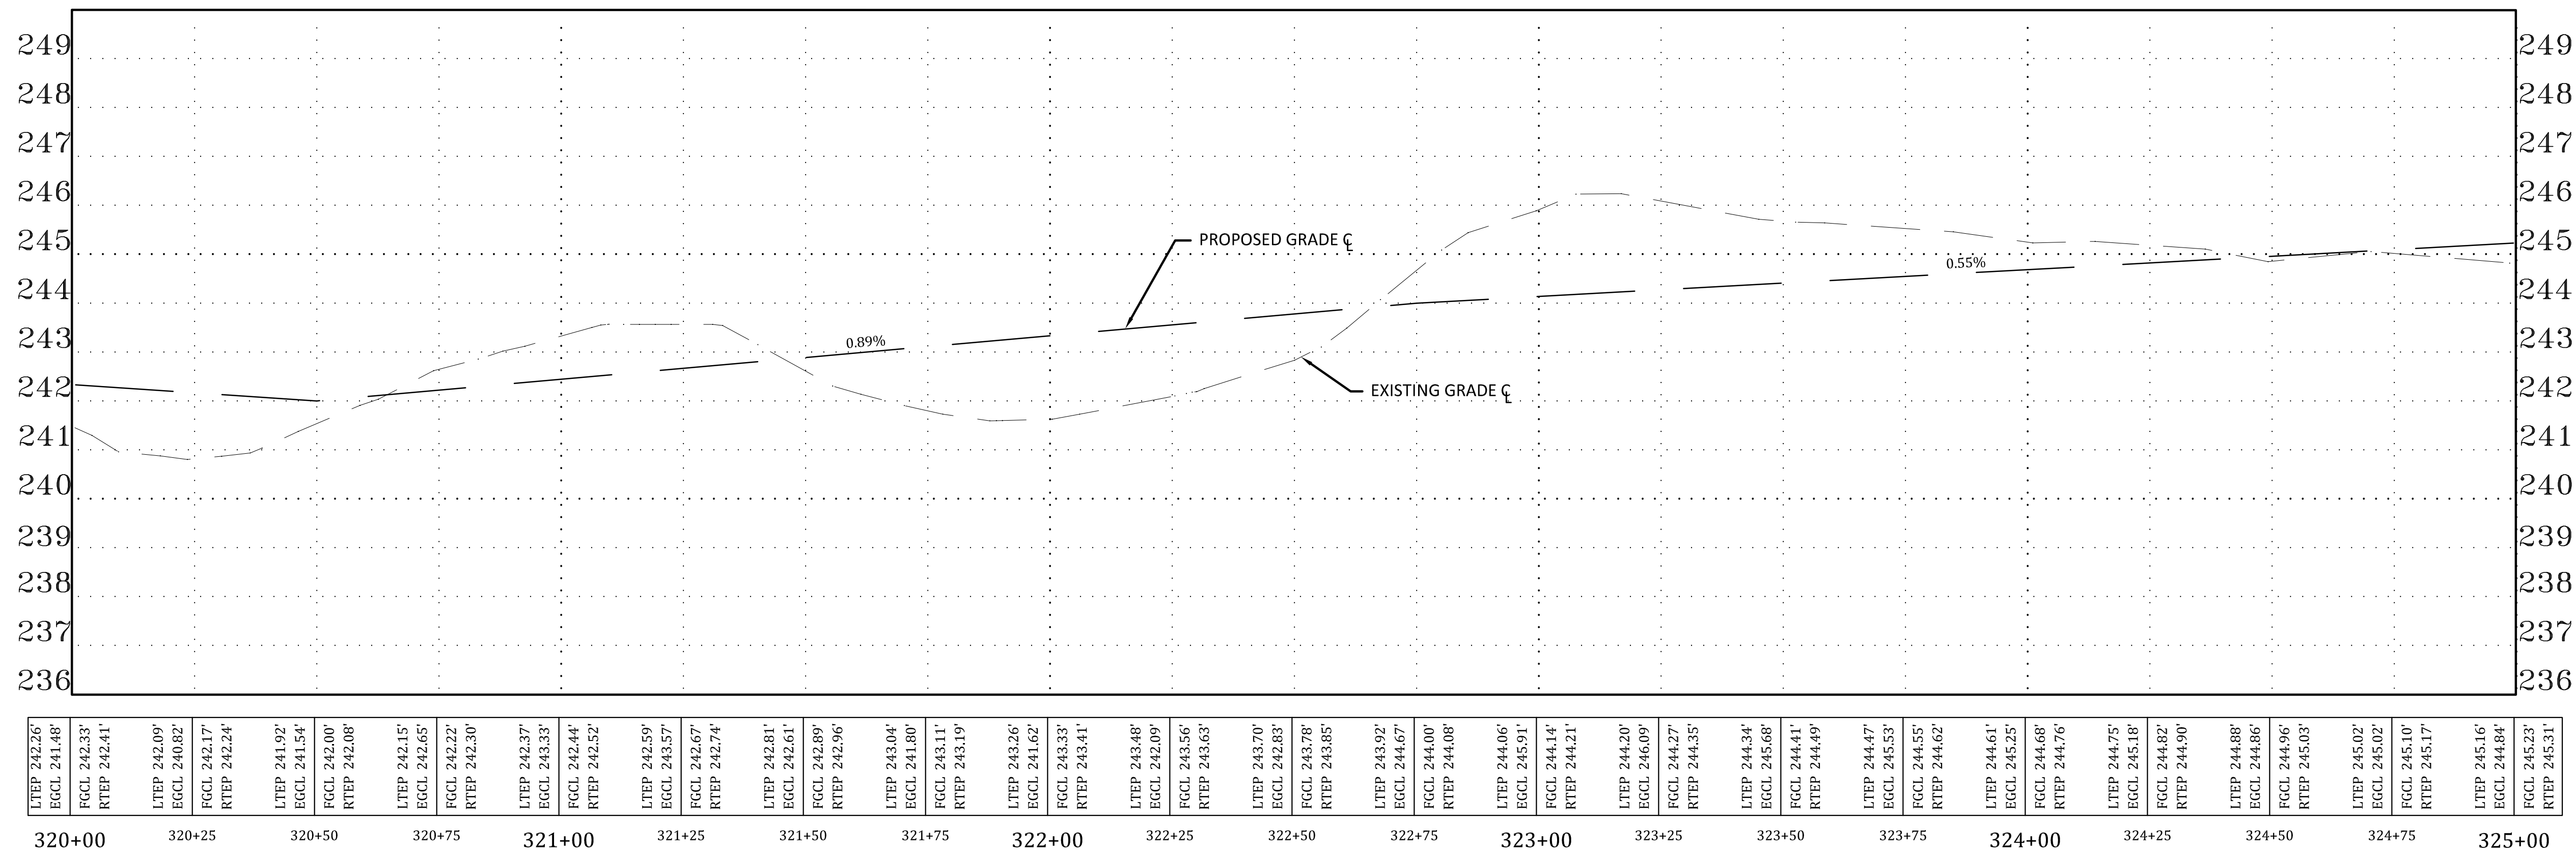

No.	Release/Revision	Re. Date	Re. By	Designed By: T. POKSWINSKI	 	Project Name: ANGLE LANE / ELWOOD DRIVE PEDESTRIAN IMPROVEMENTS	Job No. 302.0156
△				Drawn By: T. POKSWINSKI		Drawing Name:	Drawing No.
△				Checked By: C. T. HILL			
△				Approved By: P. BUCICH			
△				Project Start Date: 12/06/22		Drawing Scale: AS SHOWN	
△				Electronic File Name: 302.0083			

MATCH LINE STA. 325+00
SEE DRAWING PP9

MATCH LINE STA. 330+00
SEE SHEET PP11

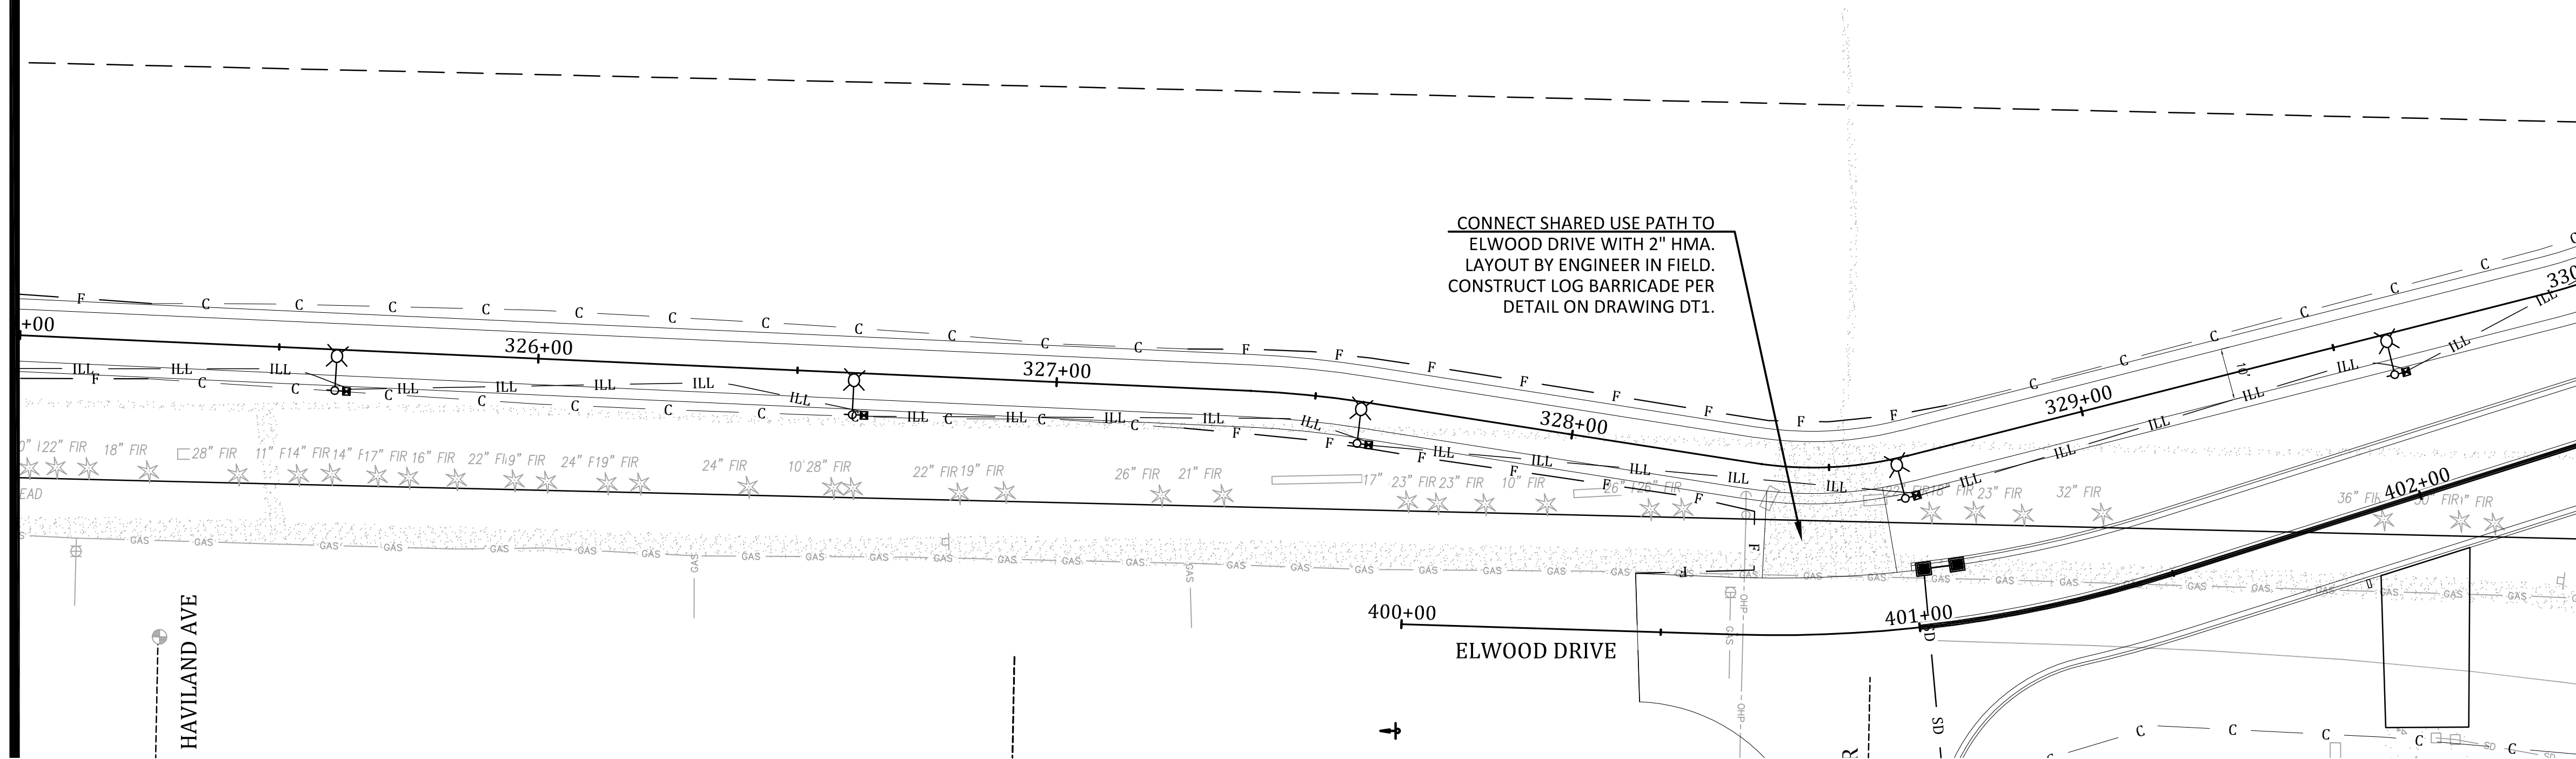

CONSTRUCTION NOTES


- CEMENT CONC. TRAFFIC CURB AND GUTTER PER CITY OF LAKEWOOD STD PLAN FR-04
- CEMENT CONC. PEDESTRIAN CURB PER CITY OF LAKEWOOD STD PLAN FR-04
- CEMENT CONC. SIDEWALK PER CITY OF LAKEWOOD STD PLAN FR-03
- CEMENT CONC. DRIVEWAY ENTRANCE TYPE 1 PER WSDOT STD PLAN F-80.10-04
- CEMENT CONC. CURB RAMP TYPE PARALLEL PER WSDOT STD PLAN F-40.12-03
- ADJUST MANHOLE PER PIERCE COUNTY STD DETAIL 1002A
- HMA RAMP PER DETAIL ON SHEET 5
- CEMENT CONC. CURB RAMP TYPE SINGLE DIRECTION PER WSDOT STD PLAN F-40.16-03
- INSTALL MAILBOX PER WSDOT STD PLAN H-70.10-02
- INSTALL MONUMENT PER CITY OF LAKEWOOD STD PLAN MI-02
- ADJUST VALVE BOX. OBTAIN NEW BOX FROM LAKEWOOD WATER DISTRICT OR PSE
- INSTALL GATES PER DETAIL DRAWING DT2

STORM DRAINAGE NOTES



- INSTALL TYPE 1 CB PER WSDOT STD PLAN B-5.20-03
- INSTALL TYPE 1P CB PER COL STD PLAN SW-03
- INFILTRATION TRENCH PER COL STD PLAN SW-03
- ADJUST CATCH BASIN TO FINISH GRADE
- INSTALL SD PIPE PER TYPE AND SLOPE SHOWN
- ADJUST CB WITH NEW THRU CURB INLET LID
- CONNECT TO EXISTING STORM SEWER PIPE/CB

GENERAL NOTES



- ALIGNMENT AND STATIONING PER SURVEYED MONUMENTS, SEE SHEETS 3-4
- CURB ELEVATIONS ARE TO TOP BACK OF CURB

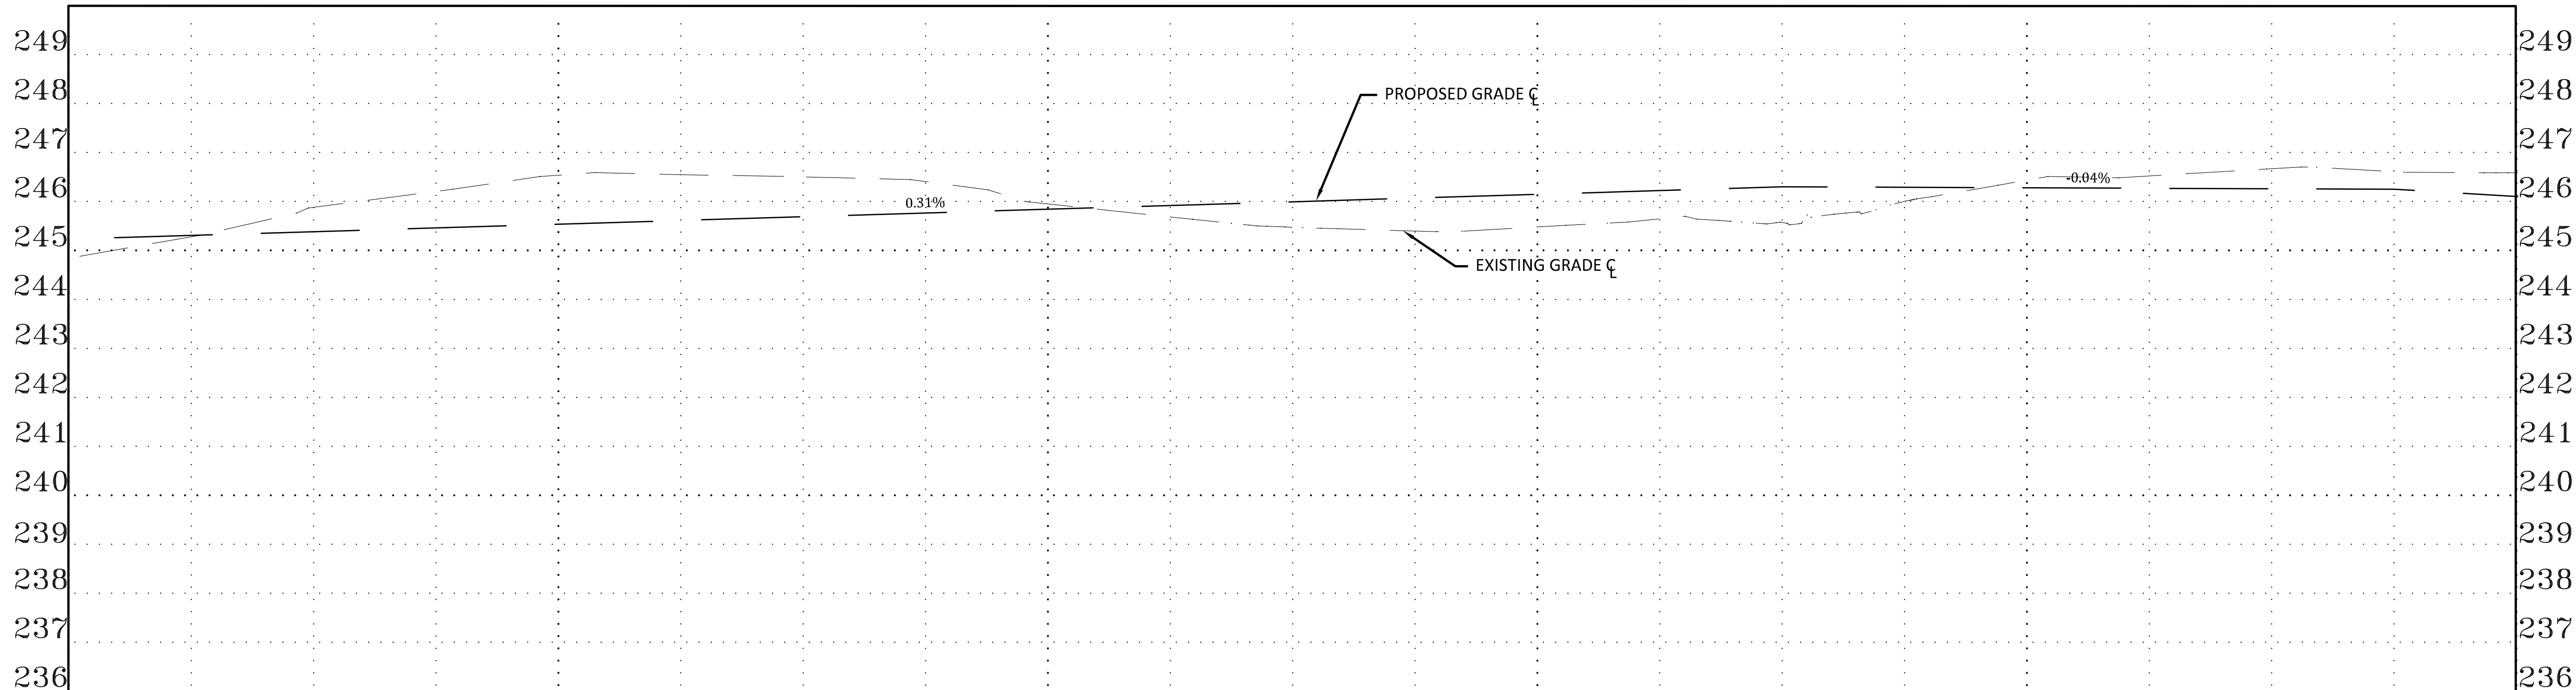

LTEP 245.16' EGCL 244.84'	RTPEP 245.31'	LTEP 245.23' EGCL 245.28'	FGCL 245.31' RTPEP 245.38'	LTEP 245.31' EGCL 245.88'	FGCL 245.38' RTPEP 245.46'	LTEP 245.39' EGCL 246.21'	FGCL 245.46' RTPEP 245.54'	LTEP 245.46' EGCL 246.54'	FGCL 245.54' RTPEP 245.61'	LTEP 245.54' EGCL 246.55'	FGCL 245.61' RTPEP 245.69'	LTEP 245.61' EGCL 246.50'	FGCL 245.69' RTPEP 245.76'	LTEP 245.69' EGCL 246.41'	FGCL 245.77' RTPEP 245.84'	LTEP 245.77' EGCL 245.95'	FGCL 245.84' RTPEP 245.92'	LTEP 245.84' EGCL 245.69'	FGCL 245.92' RTPEP 245.99'	LTEP 245.92' EGCL 245.47'	FGCL 246.00' RTPEP 246.07'	LTEP 246.00' EGCL 245.40'	FGCL 246.07' RTPEP 246.15'	LTEP 246.07' EGCL 245.48'	FGCL 246.15' RTPEP 246.22'	LTEP 246.15' EGCL 245.65'	FGCL 246.22' RTPEP 246.30'	LTEP 246.23' EGCL 245.57'	FGCL 246.30' RTPEP 246.38'	LTEP 246.22' EGCL 246.00'	FGCL 246.29' RTPEP 246.37'	LTEP 246.21' EGCL 246.44'	FGCL 246.28' RTPEP 246.36'	LTEP 246.20' EGCL 246.52'	FGCL 246.27' RTPEP 246.35'	LTEP 246.19' EGCL 246.67'	FGCL 246.26' RTPEP 246.34'	LTEP 246.18' EGCL 246.61'	FGCL 246.25' RTPEP 246.33'	LTEP 246.03' EGCL 246.59'	FGCL 246.10' RTPEP 246.18'
325+00	325+25	325+50	325+75	326+00	326+25	326+50	326+75	327+00	327+25	327+50	327+75	328+00	328+25	328+50	328+75	329+00	329+25	329+50	329+75	330+00																					

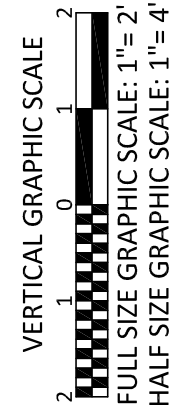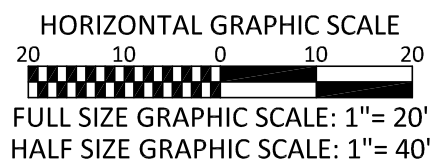

No.	Release/Revision	Re. Date	Re. By	Designed By: T. POKSWINSKI	Drawn By: T. POKSWINSKI	Checked By: C. T. HILL	Approved By: P. BUCICH	Project Start Date: 12/06/22	Drawing Scale: AS SHOWN	Electronic File Name: 302.0083	Project Name: ANGLE LANE / ELWOOD DRIVE PEDESTRIAN IMPROVEMENTS	Job No. 302.0156
											Drawing No. PP10	
											Sheet 23	of 49

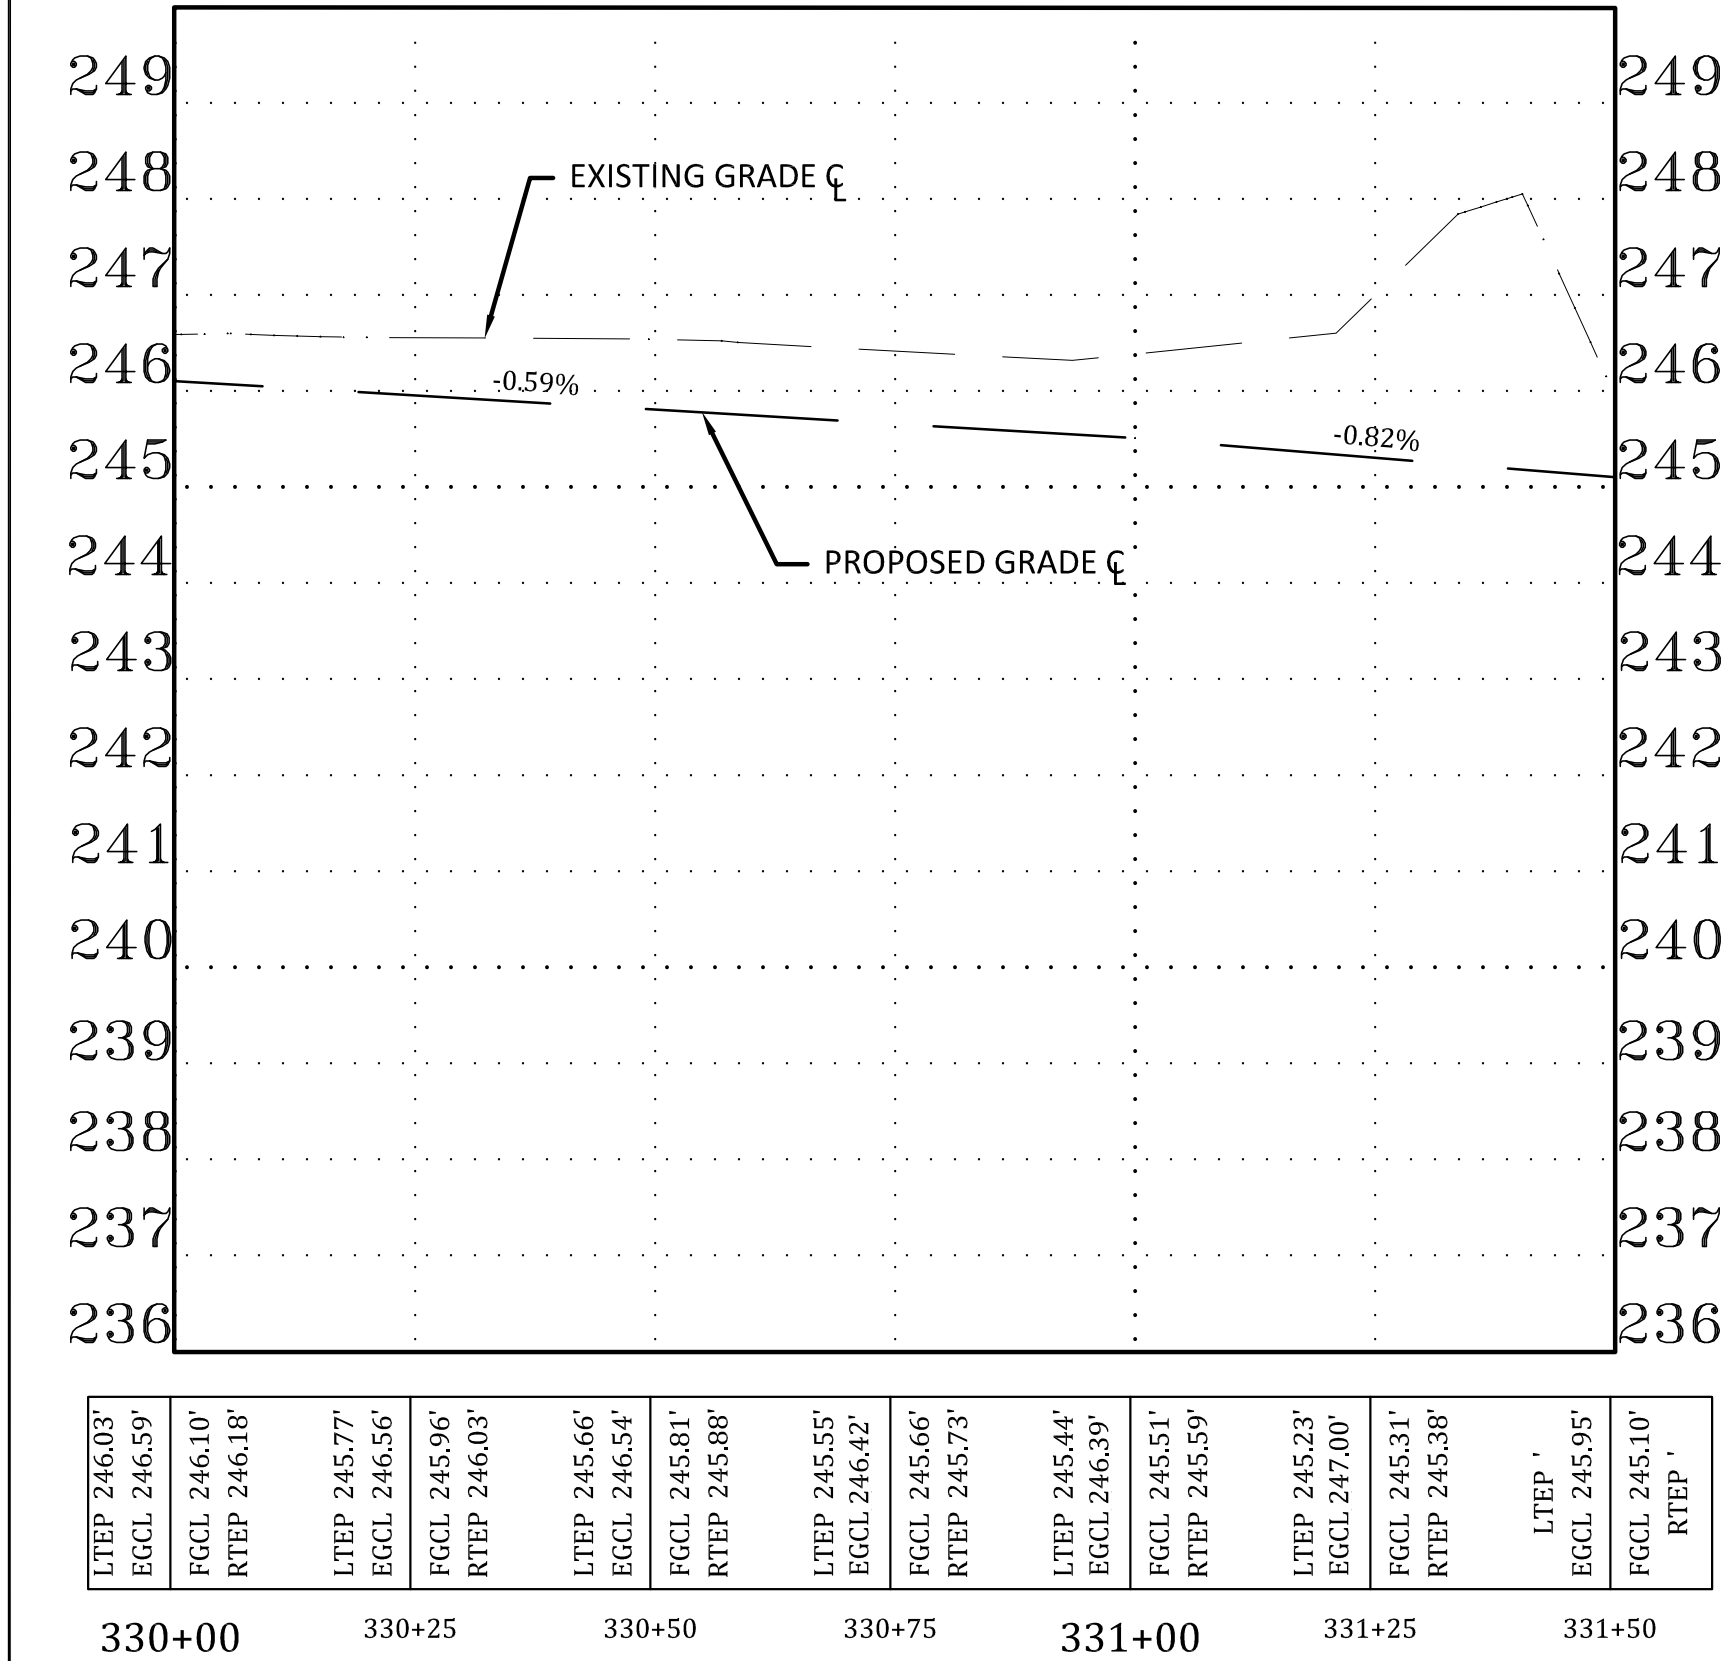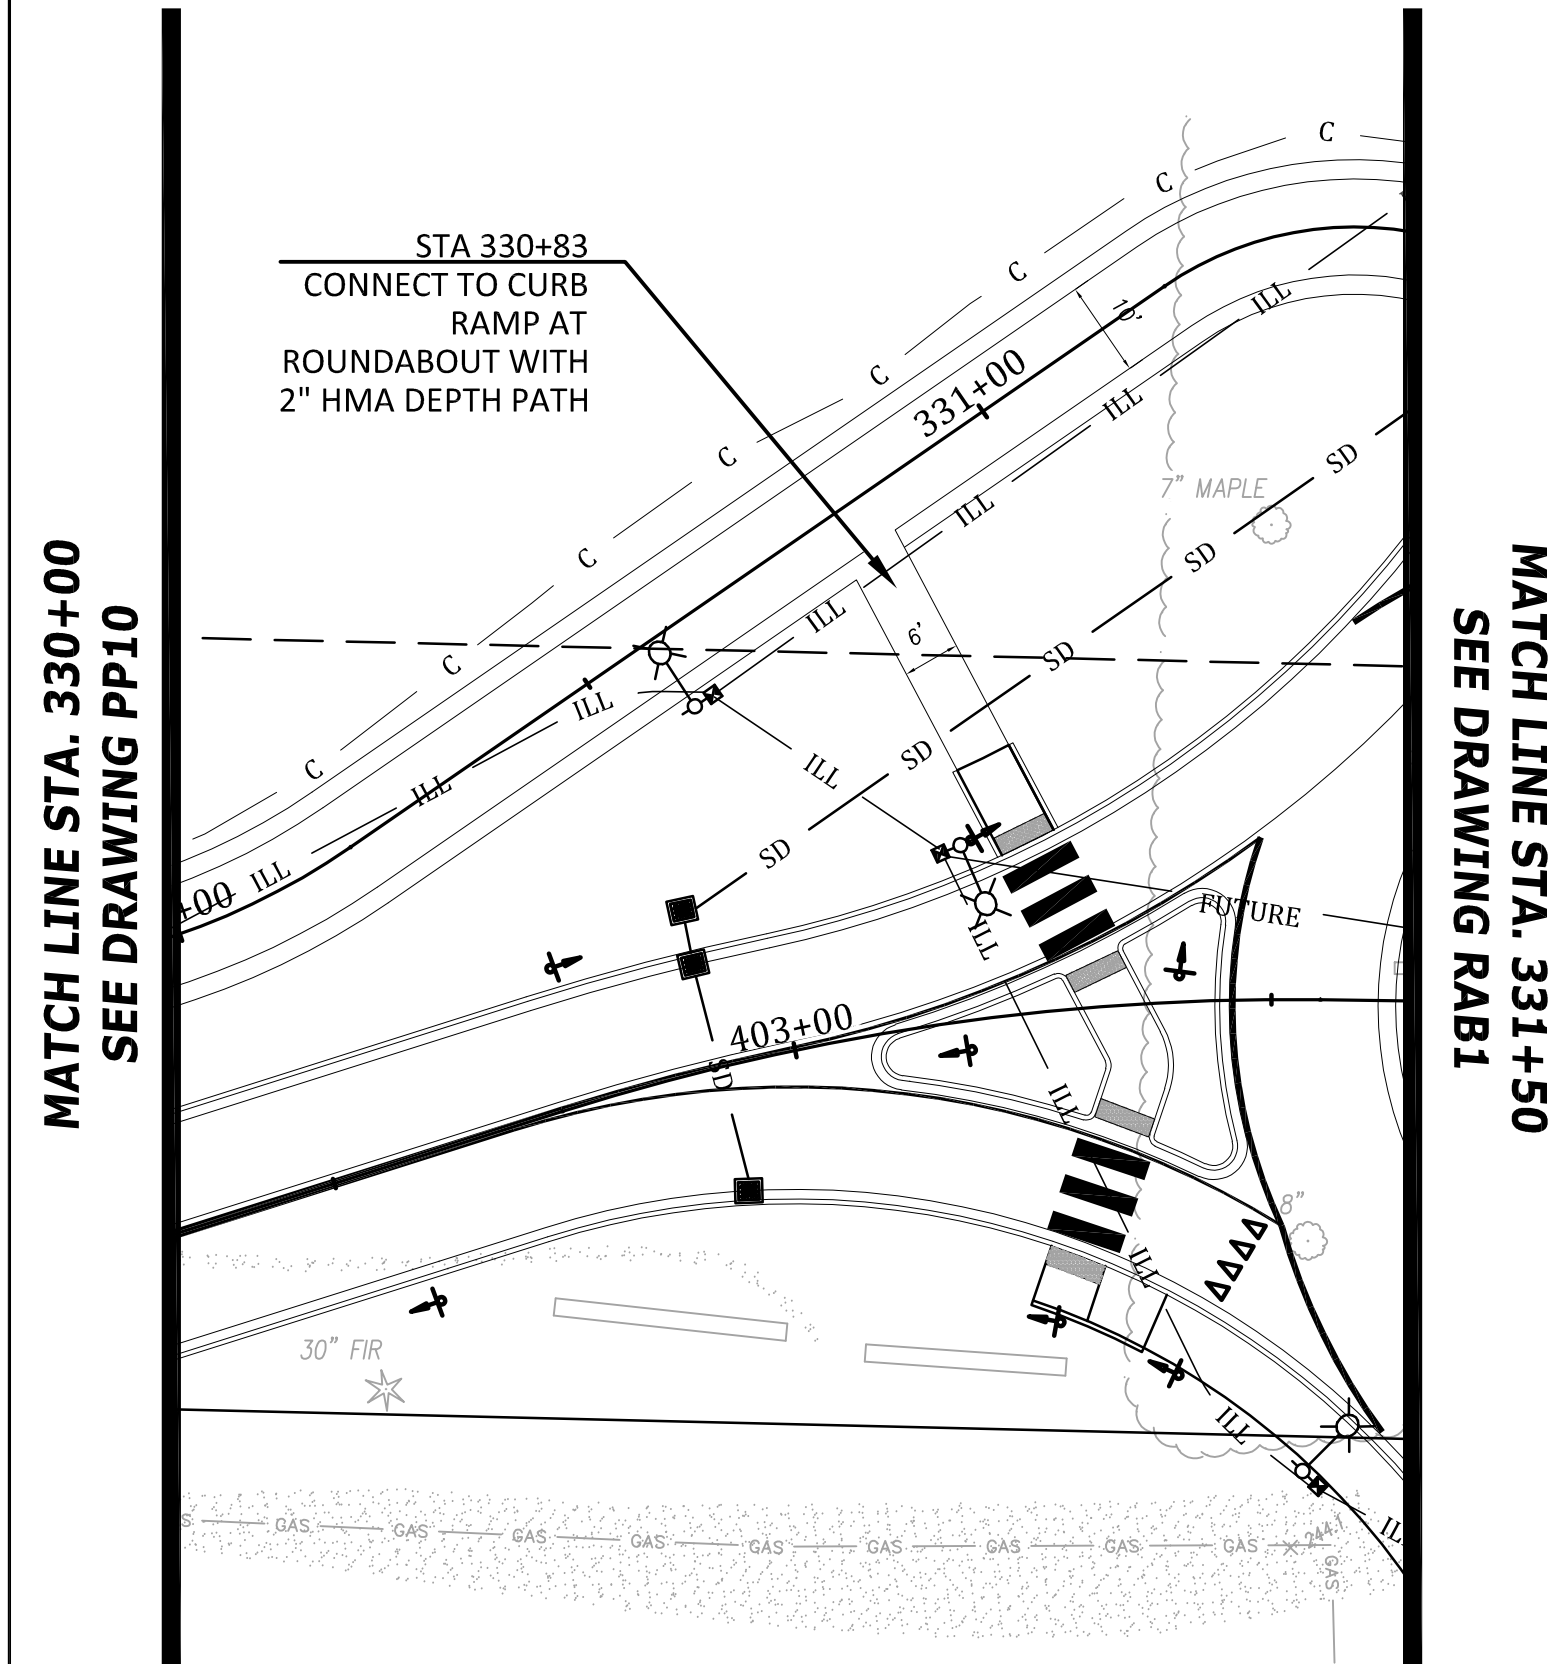

CONSTRUCTION NOTES


- 1 CEMENT CONC. TRAFFIC CURB AND GUTTER PER CITY OF LAKEWOOD STD PLAN FR-04
- 2 CEMENT CONC. PEDESTRIAN CURB PER CITY OF LAKEWOOD STD PLAN FR-04
- 3 CEMENT CONC. SIDEWALK PER CITY OF LAKEWOOD STD PLAN FR-03
- 4 CEMENT CONC. DRIVEWAY ENTRANCE TYPE 1 PER WSDOT STD PLAN F-80.10-04
- 5 CEMENT CONC. CURB RAMP TYPE PARALLEL PER WSDOT STD PLAN F-40.12-03
- 6 ADJUST MANHOLE PER PIERCE COUNTY STD DETAIL 1002A
- 7 HMA RAMP PER DETAIL ON SHEET 5
- 8 CEMENT CONC. CURB RAMP TYPE SINGLE DIRECTION PER WSDOT STD PLAN F-40.16-03
- 9 INSTALL MAILBOX PER WSDOT STD PLAN H-70.10-02
- 10 INSTALL MONUMENT PER CITY OF LAKEWOOD STD PLAN MI-02
- 11 ADJUST VALVE BOX. OBTAIN NEW BOX FROM LAKEWOOD WATER DISTRICT OR PSE
- 12 INSTALL GATES PER DETAIL DRAWING DT2

STORM DRAINAGE NOTES

- 1 INSTALL TYPE 1 CB PER WSDOT STD PLAN B-5.20-03
- 2 INSTALL TYPE 1P CB PER COL STD PLAN SW-03
- 3 INFILTRATION TRENCH PER COL STD PLAN SW-03
- 4 ADJUST CATCH BASIN TO FINISH GRADE
- 5 INSTALL SD PIPE PER TYPE AND SLOPE SHOWN
- 6 ADJUST CB WITH NEW THRU CURB INLET LID
- 7 CONNECT TO EXISTING STORM SEWER PIPE/CB

GENERAL NOTES

- 1 ALIGNMENT AND STATIONING PER SURVEYED MONUMENTS, SEE SHEETS 3-4
- 2 CURB ELEVATIONS ARE TO TOP BACK OF CURB

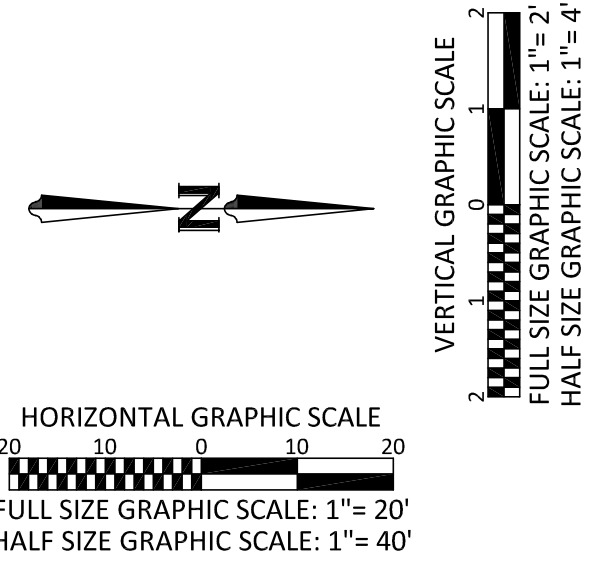


No.	Release/Revision	Re. Date	Re. By	Designed By: T. POKSWINSKI	Project Name: ANGLE LANE / ELWOOD DRIVE PEDESTRIAN IMPROVEMENTS	Job No. 302.0156
△				Drawn By: T. POKSWINSKI		
△				Checked By: C. T. HILL		Drawing No. PP11
△				Approved By: P. BUCICH		Sheet 24 of 49
△				Project Start Date: 12/06/22 Drawing Scale: AS SHOWN	PLAN AND PROFILE STA. 330+00 TO STA. 331+50	
△				Electronic File Name: 302.0083		



ELWOOD/DALTON HMA RETURN TABLE - SE				
POINT	ALIGNMENT	STATION	OFFSET	ELEVATION
PC	87TH	400+46.35	13.54' RT	245.10'
¼ Δ				245.07
½ Δ				244.91'
¾ Δ				244.71
PT	87TH	400+78.54	49.04' RT	244.52'
CURVE DATA	Δ = 89° 53' 11.7"		T = 34.93'	
	R = 35.00'		L = 54.91'	
EDGE OF HMA ELEVATION, RADIUS AND OFFSET				

ELWOOD/DALTON CURB RETURN TABLE - NE				
POINT	ALIGNMENT	STATION	OFFSET	ELEVATION
PC	87TH	401+00.15	39.56'RT	245.10'
¼ Δ				245.48
½ Δ				245.80'
¾ Δ				246.08
PT	87TH	401+28.88	12.50'RT	246.24'
CURVE DATA	Δ = 74° 16' 29.3"		T = 26.13'	
	R = 34.50'		L = 44.72'	
TOP BACK OF CURB ELEVATION, RADIUS AND OFFSET				

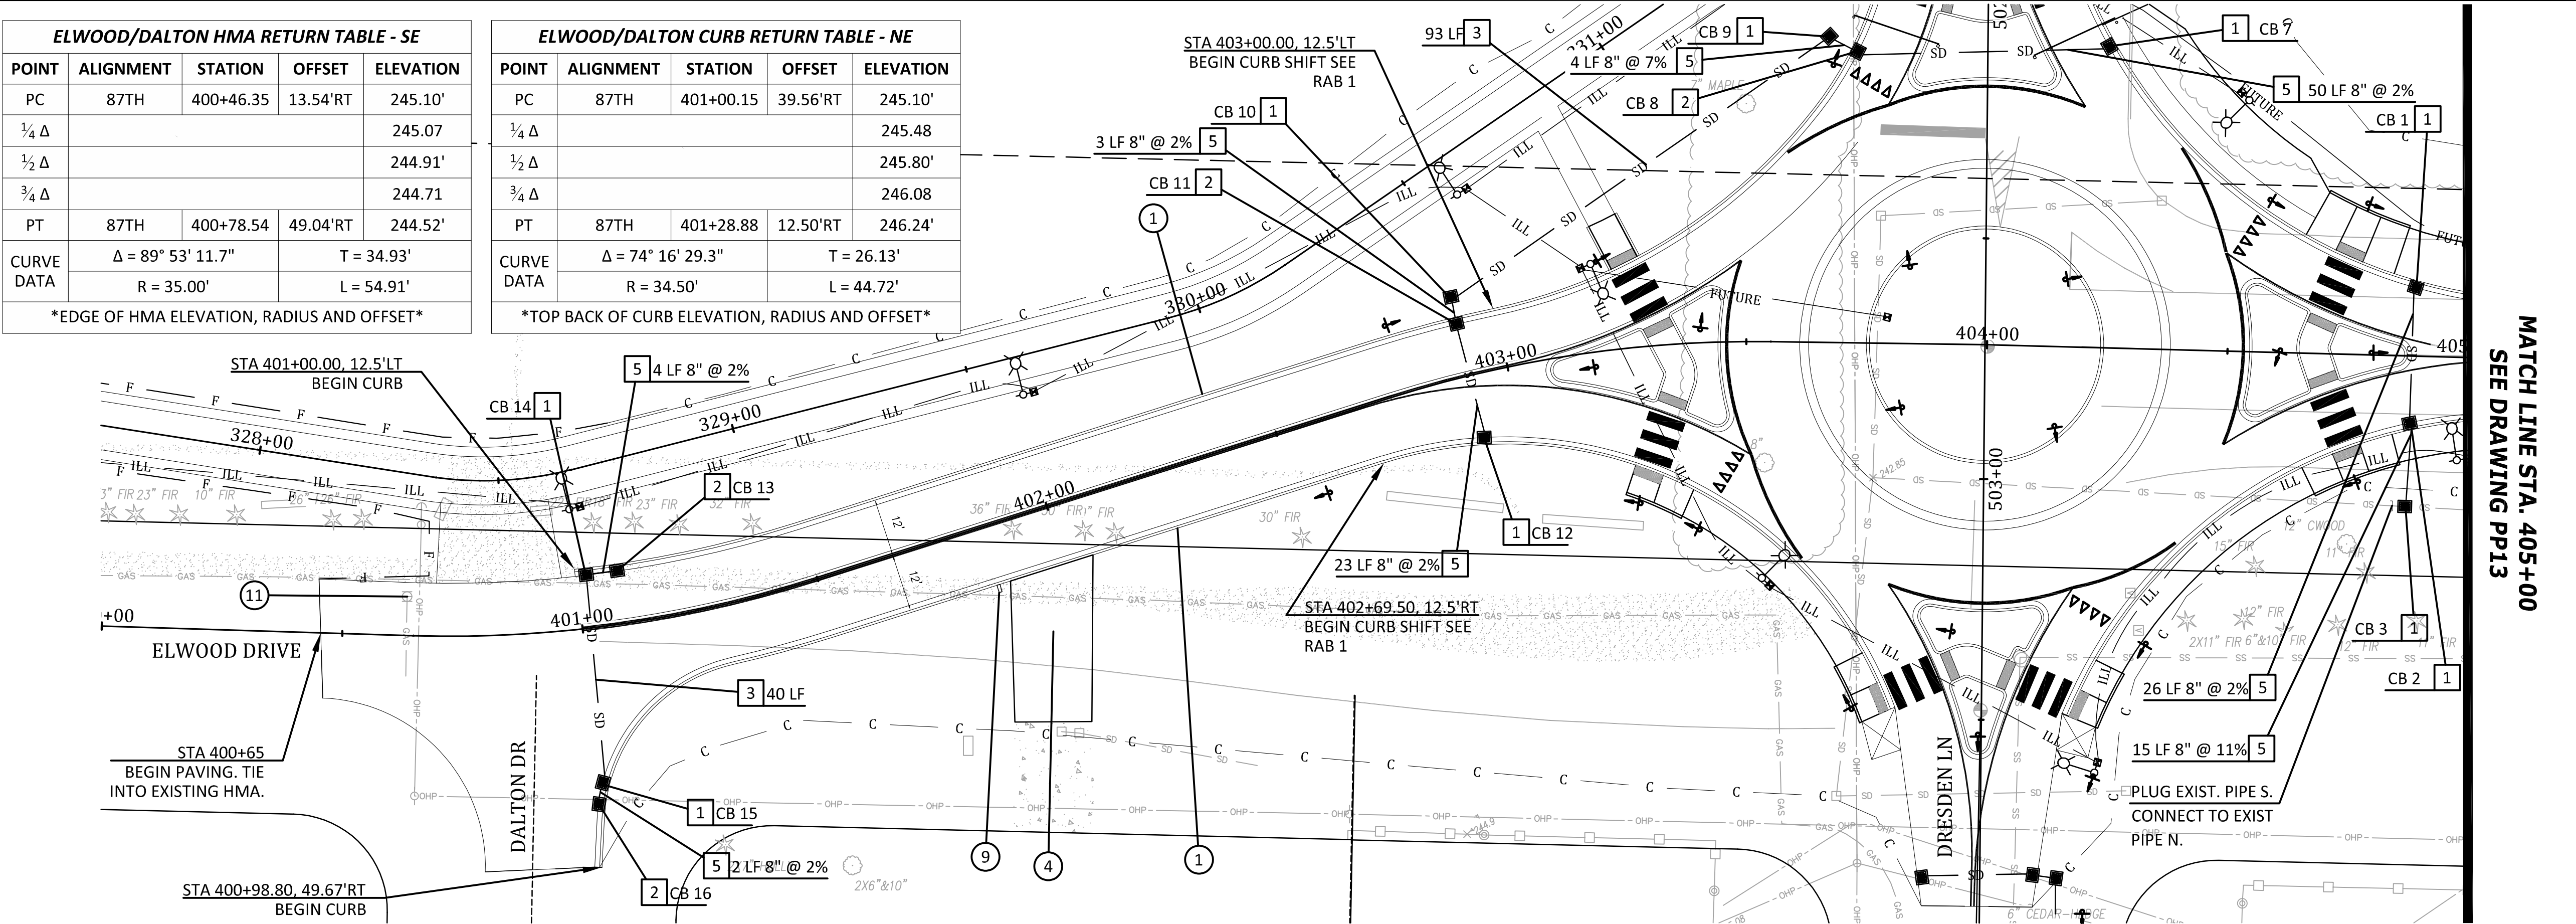

- CONSTRUCTION NOTES
- 1

CEMENT CONC. TRAFFIC CURB AND GUTTER PER CITY OF LAKEWOOD STD PLAN FR-04
- 2

CEMENT CONC. PEDESTRIAN CURB PER CITY OF LAKEWOOD STD PLAN FR-04
- 3

CEMENT CONC. SIDEWALK PER CITY OF LAKEWOOD STD PLAN FR-03
- 4

CEMENT CONC. DRIVEWAY ENTRANCE TYPE 1 PER WSDOT STD PLAN F-80.10-04
- 5

CEMENT CONC. CURB RAMP TYPE PARALLEL PER WSDOT STD PLAN F-40.12-03
- 6

ADJUST MANHOLE PER PIERCE COUNTY STD DETAIL 1002A
- 7

HMA RAMP PER DETAIL ON SHEET 5
- 8

CEMENT CONC. CURB RAMP TYPE SINGLE DIRECTION PER WSDOT STD PLAN F-40.16-03
- 9

INSTALL MAILBOX PER WSDOT STD PLAN H-70.10-02
- 10

INSTALL MONUMENT PER CITY OF LAKEWOOD STD PLAN MI-02
- 11

ADJUST VALVE BOX. OBTAIN NEW BOX FROM LAKEWOOD WATER DISTRICT OR PSE
- 12

INSTALL GATES PER DETAIL DRAWING DT2

- STORM DRAINAGE NOTES
- 1

INSTALL TYPE 1 CB PER WSDOT STD PLAN B-5.20-03
- 2

INSTALL TYPE 1P CB PER COL STD PLAN SW-03
- 3

INFILTRATION TRENCH PER COL STD PLAN SW-03
- 4

ADJUST CATCH BASIN TO FINISH GRADE
- 5

INSTALL SD PIPE PER TYPE AND SLOPE SHOWN
- 6


ADJUST CB WITH NEW THRU CURB INLET LID
- 7

CONNECT TO EXISTING STORM SEWER PIPE/CB


- GENERAL NOTES
- 1

ALIGNMENT AND STATIONING PER SURVEYED MONUMENTS, SEE SHEETS 3-4
- 2

CURB ELEVATIONS ARE TO TOP BACK OF CURB

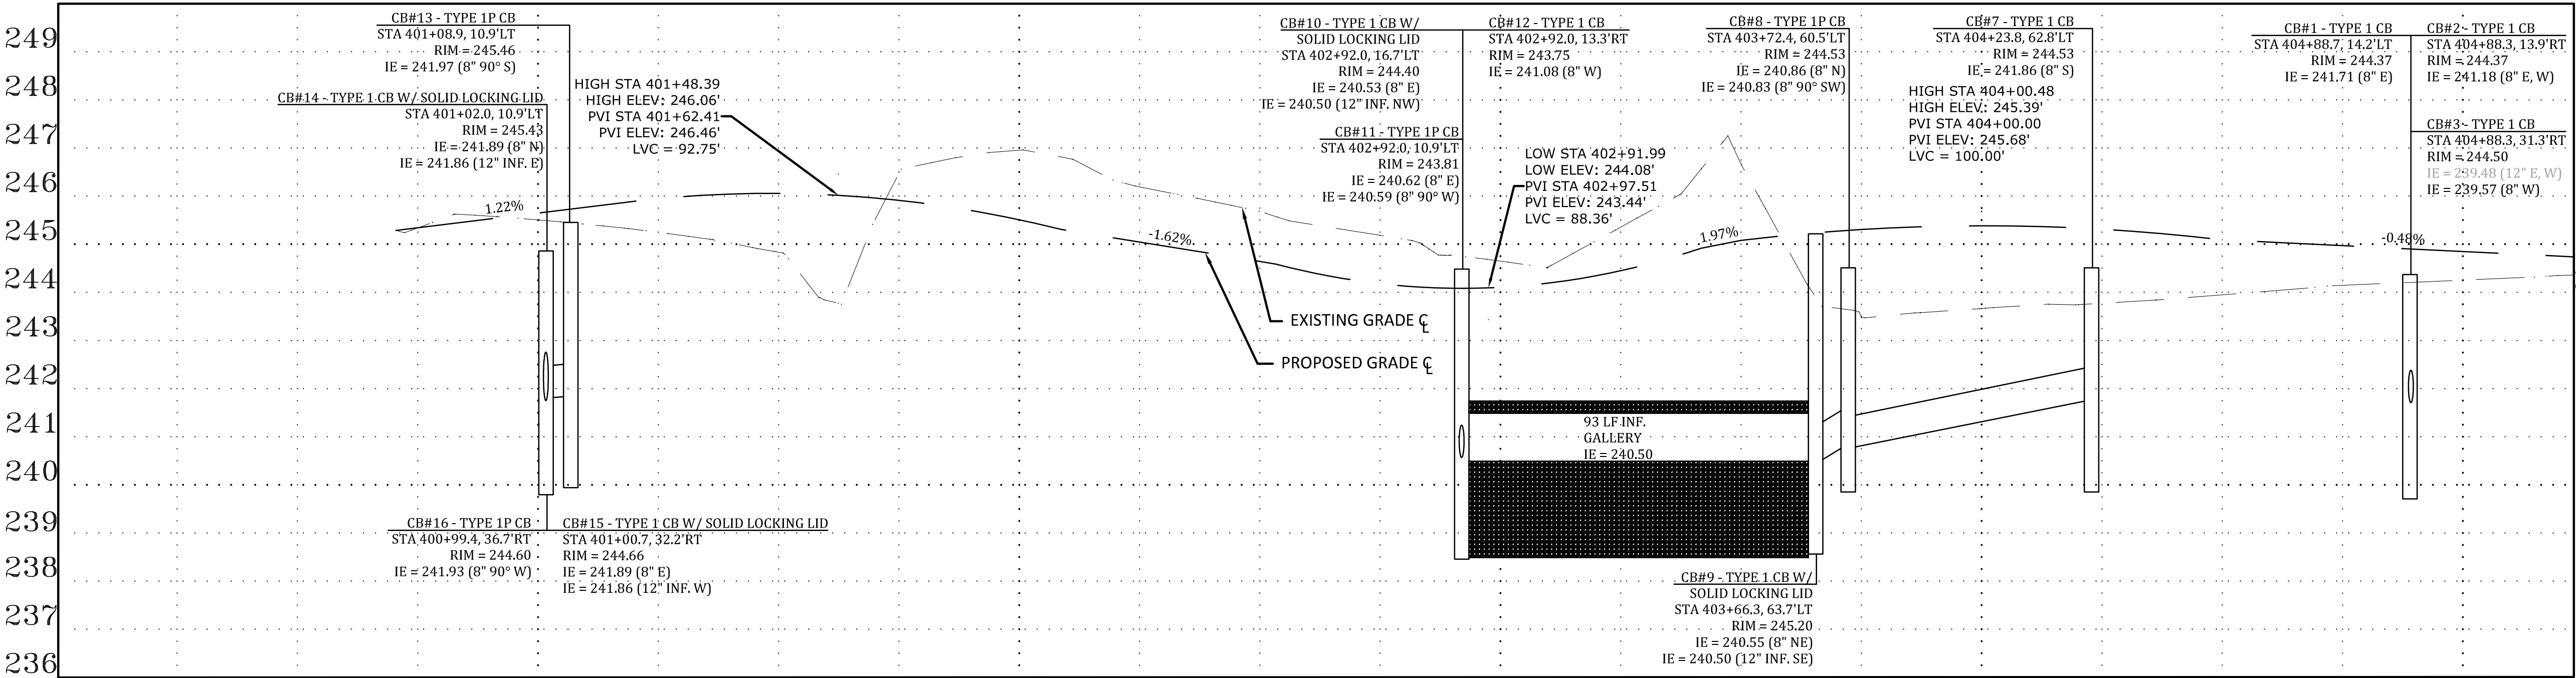


LTBC 245.60' EGCL 245.34' FGCL 245.34' RTBC INT.	LTBC 245.91' EGCL 245.51' FGCL 245.65' RTBC INT.	LTBC 246.21' EGCL 245.25' FGCL 245.95' RTBC INT.	LTBC 246.33' EGCL 244.84' FGCL 246.06' RTBC 246.33'	LTBC 246.17' EGCL 246.48' FGCL 245.91' RTBC 246.17'	LTBC 245.76' EGCL 246.96' FGCL 245.51' RTBC 245.76'	LTBC 245.33' EGCL 246.19' FGCL 245.05' RTBC 245.33'	LTBC 244.90' EGCL 245.68' FGCL 244.64' RTBC 244.90'	LTBC INT. EGCL 245.19' FGCL 244.18' RTBC INT.	LTBC INT. EGCL 244.65' FGCL 244.11' RTBC INT.	LTBC INT. EGCL 245.36' FGCL 244.45' RTBC INT.	LTBC INT. EGCL 246.67' FGCL 245.08' RTBC INT.	LTBC INT. EGCL 243.48' FGCL 245.31' RTBC INT.	LTBC INT. EGCL 243.66' FGCL 245.39' RTBC INT.	LTBC INT. EGCL 243.77' FGCL 245.31' RTBC INT.	LTBC INT. EGCL 243.95' FGCL 245.09' RTBC INT.	LTBC INT. EGCL 244.15' FGCL 244.97' RTBC INT.	LTBC INT. EGCL 244.26' FGCL 244.85' RTBC INT.
400+75	401+00	401+25	401+50	401+75	402+00	402+25	402+50	402+75	403+00	403+25	403+50	403+75	404+00	404+25	404+50	404+75	405+00

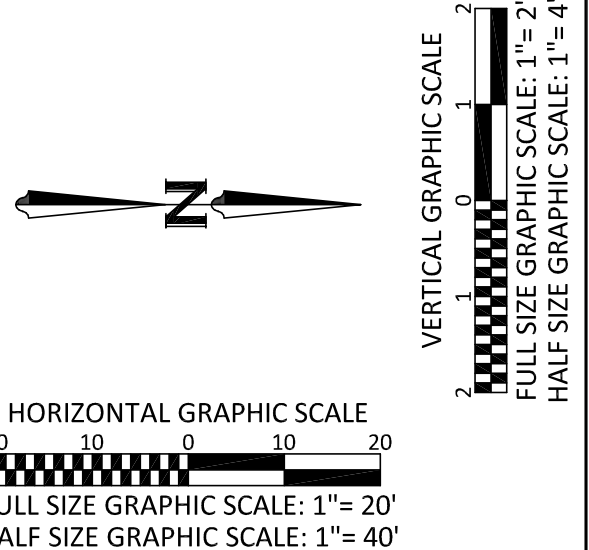

No.	Release/Revision	Re. Date	Re. By	Designed By: T. POKSWINSKI			Project Name: ANGLE LANE / ELWOOD DRIVE PEDESTRIAN IMPROVEMENTS	Job No. 302.0156
▲				Drawn By: T. POKSWINSKI			Drawing Name: PLAN AND PROFILE STA. 400+00 TO STA. 405+00	Drawing No. PP12
▲				Checked By: C. T. HILL				Sheet 25 of 49
▲				Approved By: P. BUCICH				
▲				Project Start Date: 12/06/22				
▲				Electronic File Name: 302.0083				

MATCH LINE STA. 405+00
SEE DRAWING PP12

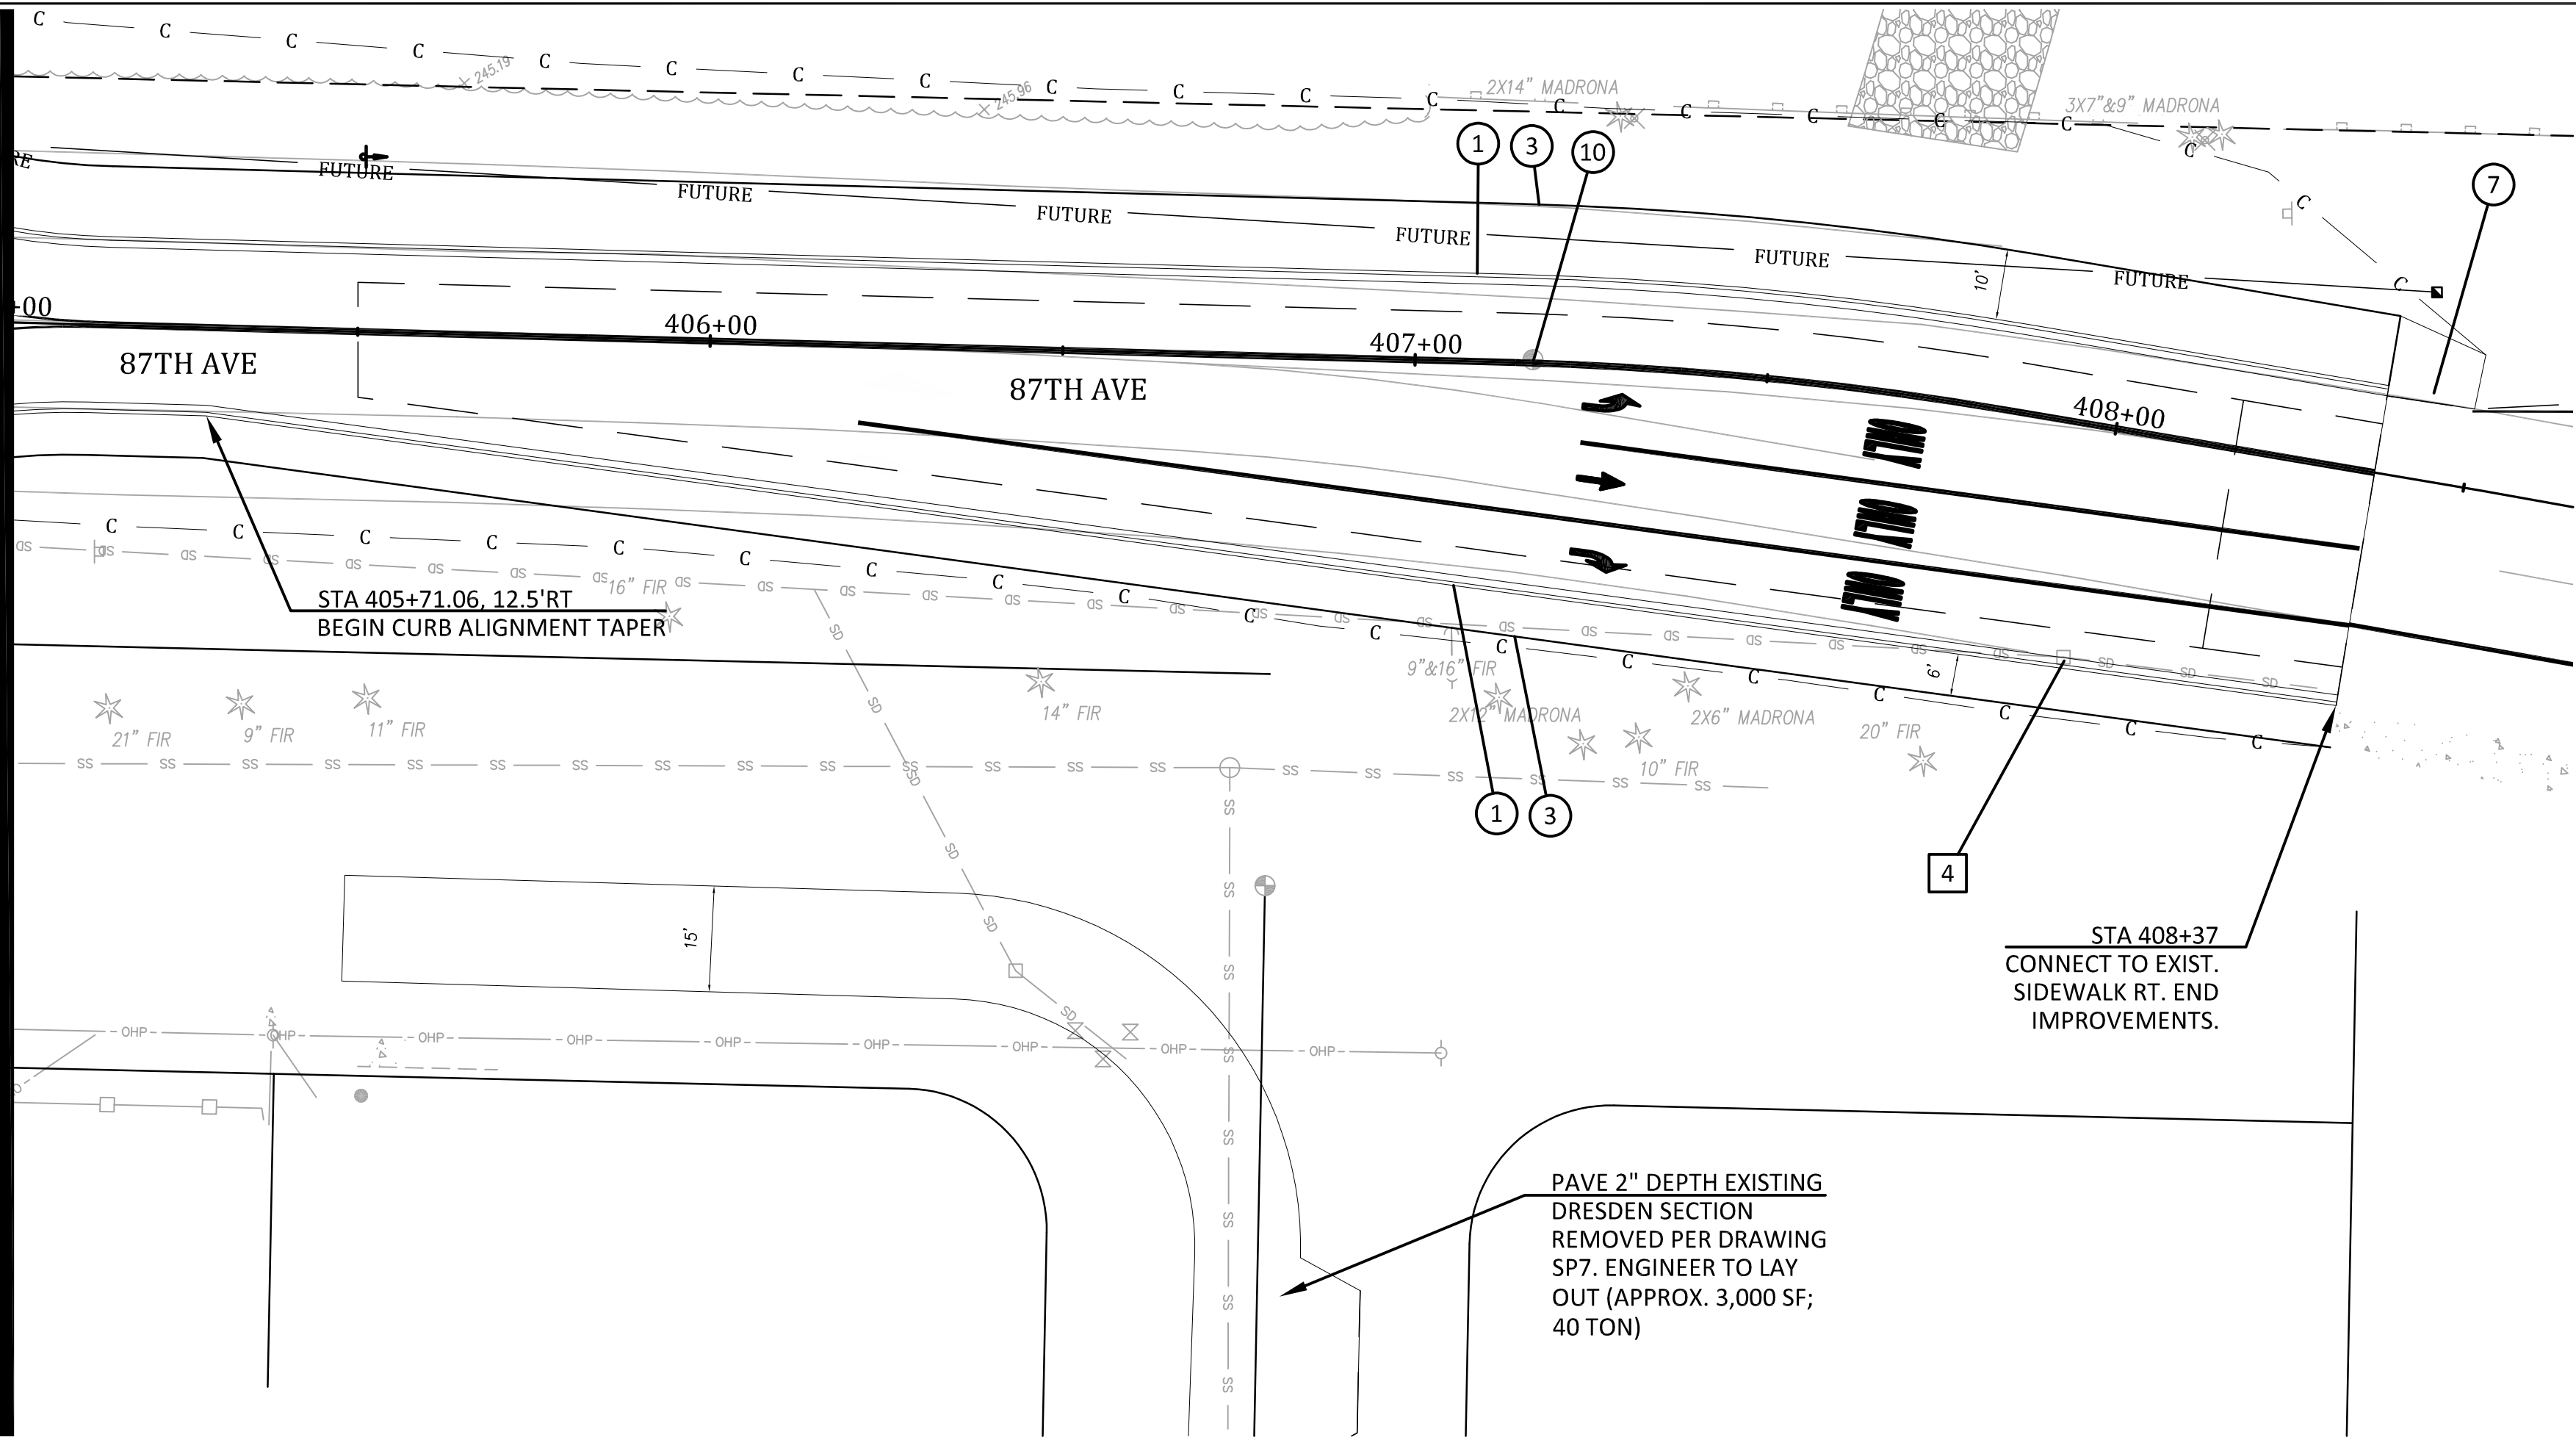

CONSTRUCTION NOTES


- 1 CEMENT CONC. TRAFFIC CURB AND GUTTER PER CITY OF LAKEWOOD STD PLAN FR-04
- 2 CEMENT CONC. PEDESTRIAN CURB PER CITY OF LAKEWOOD STD PLAN FR-04
- 3 CEMENT CONC. SIDEWALK PER CITY OF LAKEWOOD STD PLAN FR-03
- 4 CEMENT CONC. DRIVEWAY ENTRANCE TYPE 1 PER WSDOT STD PLAN F-80.10-04
- 5 CEMENT CONC. CURB RAMP TYPE PARALLEL PER WSDOT STD PLAN F-40.12-03
- 6 ADJUST MANHOLE PER PIERCE COUNTY STD DETAIL 1002A
- 7 HMA RAMP PER DETAIL ON SHEET 5
- 8 CEMENT CONC. CURB RAMP TYPE SINGLE DIRECTION PER WSDOT STD PLAN F-40.16-03
- 9 INSTALL MAILBOX PER WSDOT STD PLAN H-70.10-02
- 10 INSTALL MONUMENT PER CITY OF LAKEWOOD STD PLAN MI-02
- 11 ADJUST VALVE BOX. OBTAIN NEW BOX FROM LAKEWOOD WATER DISTRICT OR PSE
- 12 INSTALL GATES PER DETAIL DRAWING DT2

STORM DRAINAGE NOTES



- 1 INSTALL TYPE 1 CB PER WSDOT STD PLAN B-5.20-03
- 2 INSTALL TYPE 1P CB PER COL STD PLAN SW-03
- 3 INFILTRATION TRENCH PER COL STD PLAN SW-03
- 4 ADJUST CATCH BASIN TO FINISH GRADE
- 5 INSTALL SD PIPE PER TYPE AND SLOPE SHOWN
- 6 ADJUST CB WITH NEW THRU CURB INLET LID
- 7 CONNECT TO EXISTING STORM SEWER PIPE/CB

GENERAL NOTES

- 1 ALIGNMENT AND STATIONING PER SURVEYED MONUMENTS, SEE SHEETS 3-4
- 2 CURB ELEVATIONS ARE TO TOP BACK OF CURB

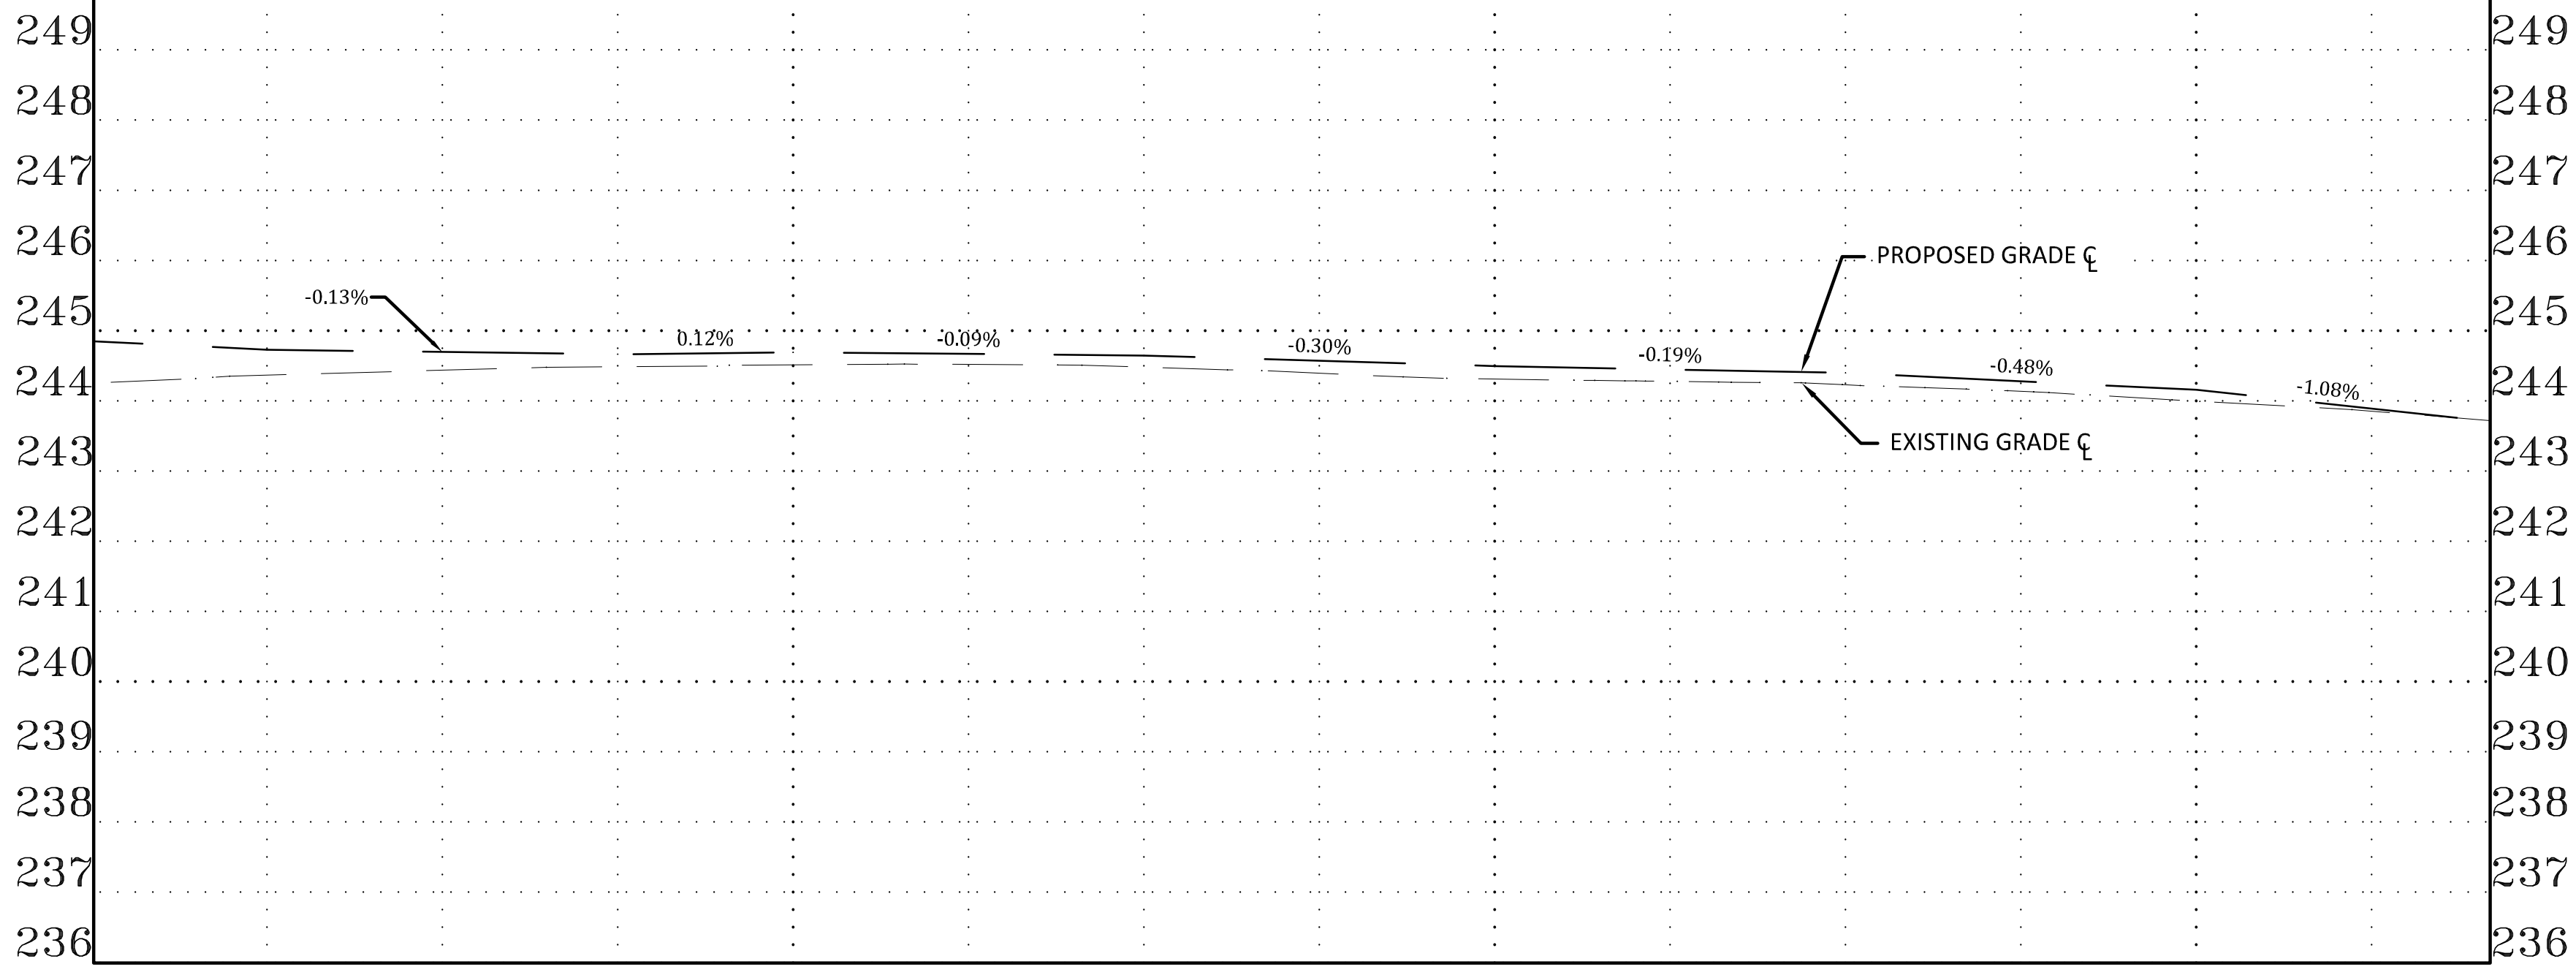


LTBC INT. EGCL 244.26' FGCL 244.85' RTBC INT.	LTBC 245.12' EGCL 244.37' FGCL 244.73' RTBC 244.83'	LTBC 245.30' EGCL 244.44' FGCL 244.70' RTBC 244.67'	LTBC 245.48' EGCL 244.49' FGCL 244.66' RTBC 244.59'	LTBC 245.60' EGCL 244.51' FGCL 244.69' RTBC 244.46'	LTBC 245.61' EGCL 244.52' FGCL 244.67' RTBC 244.29'	LTBC 245.56' EGCL 244.48' FGCL 244.65' RTBC 244.12'	LTBC 245.49' EGCL 244.40' FGCL 244.57' RTBC 243.93'	LTBC 245.42' EGCL 244.31' FGCL 244.50' RTBC 243.74'	LTBC 245.39' EGCL 244.28' FGCL 244.45' RTBC 243.57'	LTBC 245.33' EGCL 244.23' FGCL 244.40' RTBC 243.40'	LTBC 245.19' EGCL 244.14' FGCL 244.28' RTBC 243.12'	LTBC 245.06' EGCL 244.00' FGCL 244.16' RTBC 242.90'	LTBC 244.91' EGCL 243.85' FGCL 243.89' RTBC 243.14'
405+00	405+25	405+50	405+75	406+00	406+25	406+50	406+75	407+00	407+25	407+50	407+75	408+00	408+25

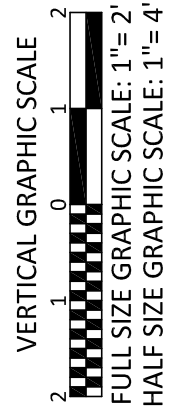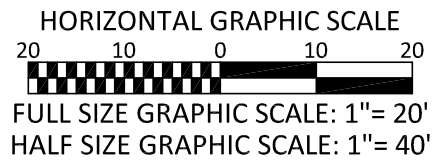

No.	Release/Revision	Re. Date	Re. By	Designed By: T. POKSWINSKI	Drawn By: T. POKSWINSKI	Checked By: C. T. HILL	Approved By: P. BUCICH	Project Start Date: 12/06/22	Drawing Scale: AS SHOWN	Electronic File Name: 302.0083	Project Name: ANGLE LANE / ELWOOD DRIVE PEDESTRIAN IMPROVEMENTS	Job No. 302.0156
											Drawing No. PP13	
											Sheet 26	of 49




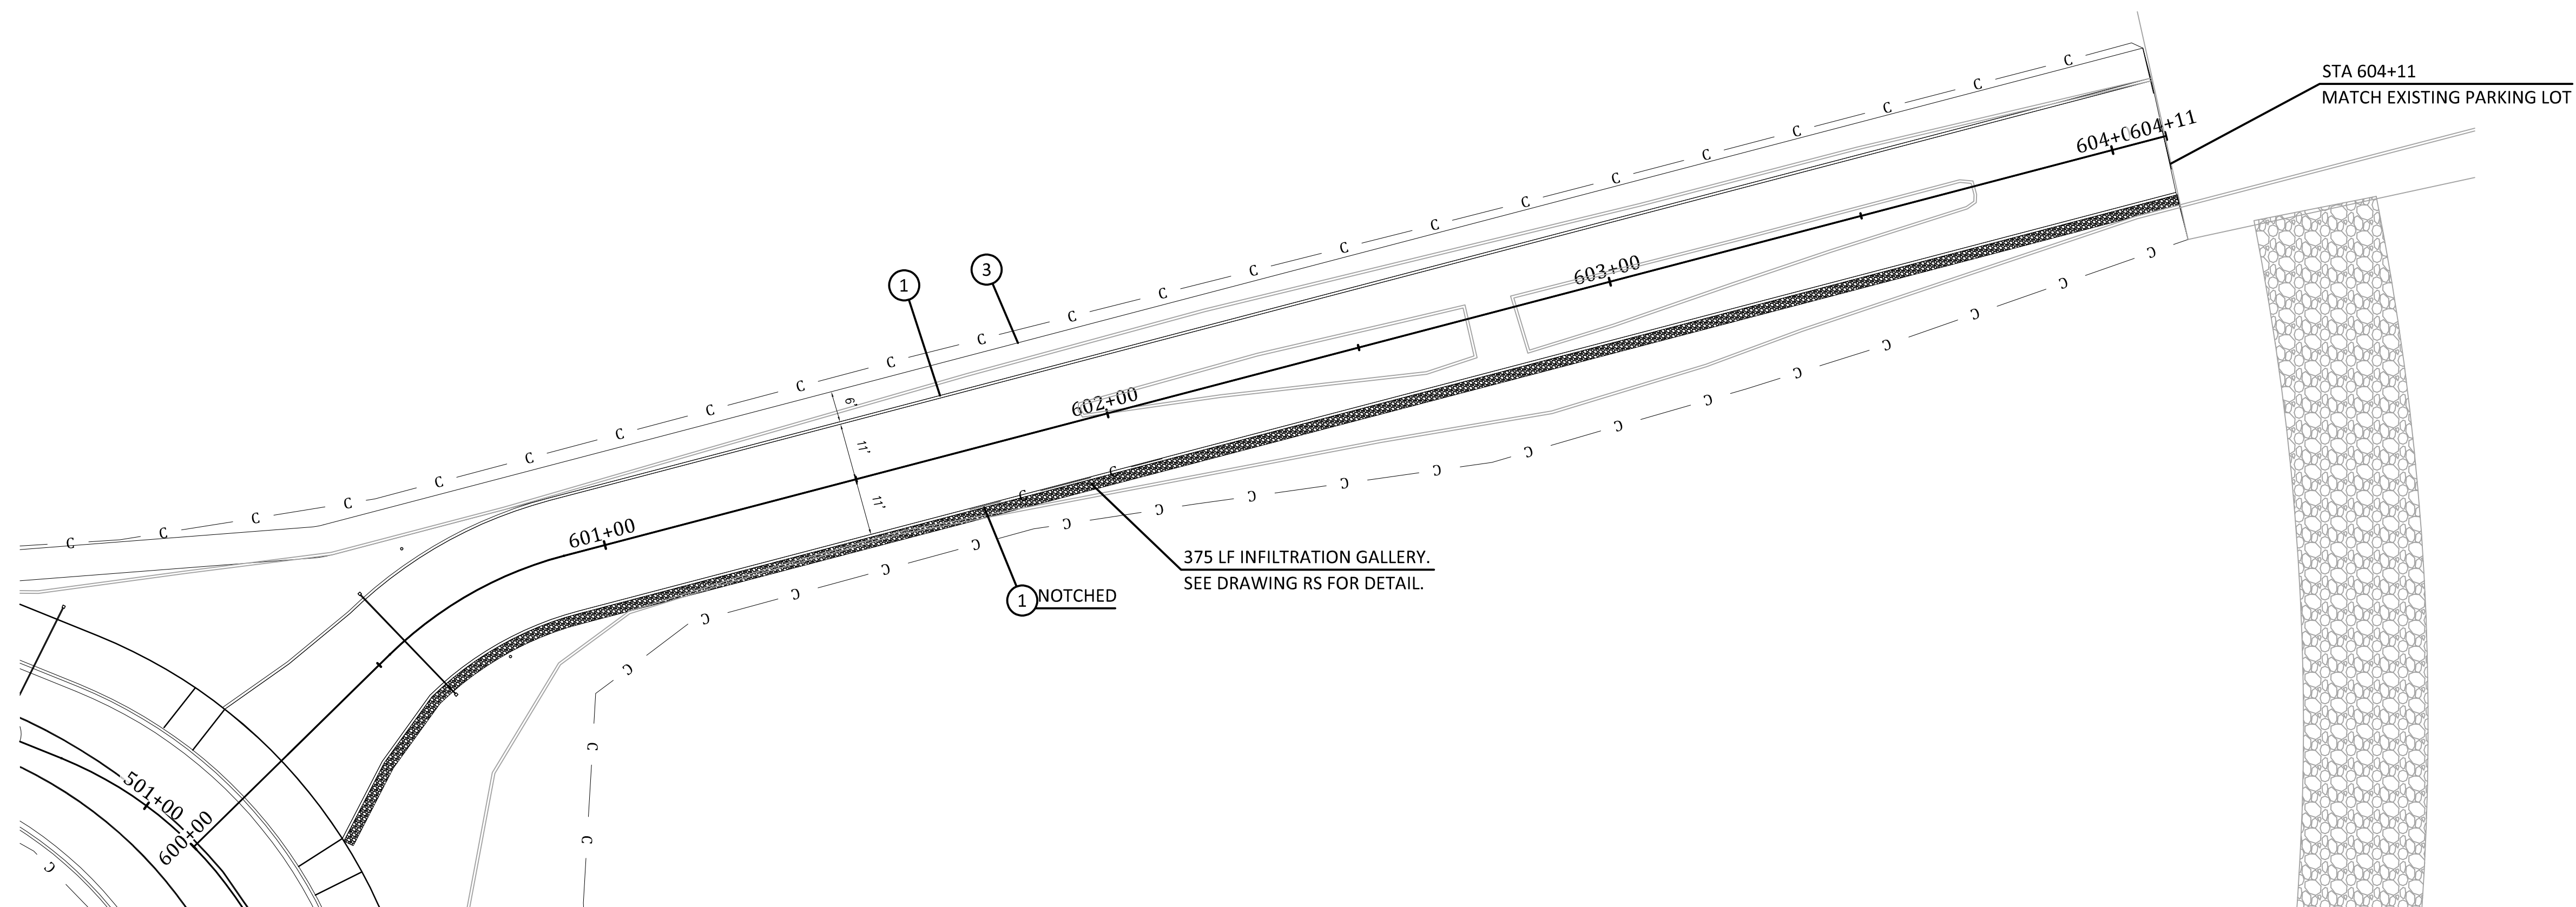


- ## CONSTRUCTION NOTES
- 1 CEMENT CONC. TRAFFIC CURB AND GUTTER PER CITY OF LAKEWOOD STD PLAN FR-04
 - 2 CEMENT CONC. PEDESTRIAN CURB PER CITY OF LAKEWOOD STD PLAN FR-04
 - 3 CEMENT CONC. SIDEWALK PER CITY OF LAKEWOOD STD PLAN FR-03
 - 4 CEMENT CONC. DRIVEWAY ENTRANCE TYPE 1 PER WSDOT STD PLAN F-80.10-04
 - 5 CEMENT CONC. CURB RAMP TYPE PARALLEL PER WSDOT STD PLAN F-40.12-03
 - 6 ADJUST MANHOLE PER PIERCE COUNTY STD DETAIL 1002A
 - 7 HMA RAMP PER DETAIL ON SHEET 5
 - 8 CEMENT CONC. CURB RAMP TYPE SINGLE DIRECTION PER WSDOT STD PLAN F-40.16-03
 - 9 INSTALL MAILBOX PER WSDOT STD PLAN H-70.10-02
 - 10 INSTALL MONUMENT PER CITY OF LAKEWOOD STD PLAN MI-02
 - 11 ADJUST VALVE BOX. OBTAIN NEW BOX FROM LAKEWOOD WATER DISTRICT OR PSE
 - 12 INSTALL GATES PER DETAIL DRAWING DT2

- STORM DRAINAGE NOTES**




 - 1 INSTALL TYPE 1 CB PER WSDOT STD PLAN B-5.20-03
 - 2 INSTALL TYPE 1P CB PER COL STD PLAN SW-03
 - 3 INFILTRATION TRENCH PER COL STD PLAN SW-03
 - 4 ADJUST CATCH BASIN TO FINISH GRADE
 - 5 INSTALL SD PIPE PER TYPE AND SLOPE SHOWN
 - 6 ADJUST CB WITH NEW THRU CURB INLET LID
 - 7 CONNECT TO EXISTING STORM SEWER PIPE/CB

- ## GENERAL NOTES
1. ALIGNMENT AND STATIONING PER SURVEYED MONUMENTS, SEE SHEETS 3-4
 2. CURB ELEVATIONS ARE TO TOP BACK OF CURB

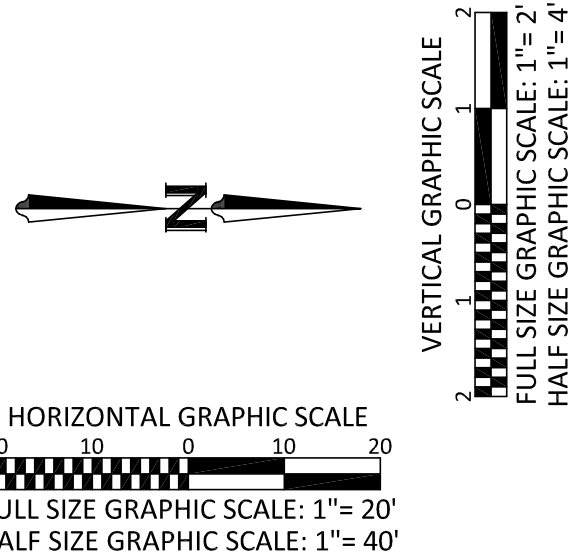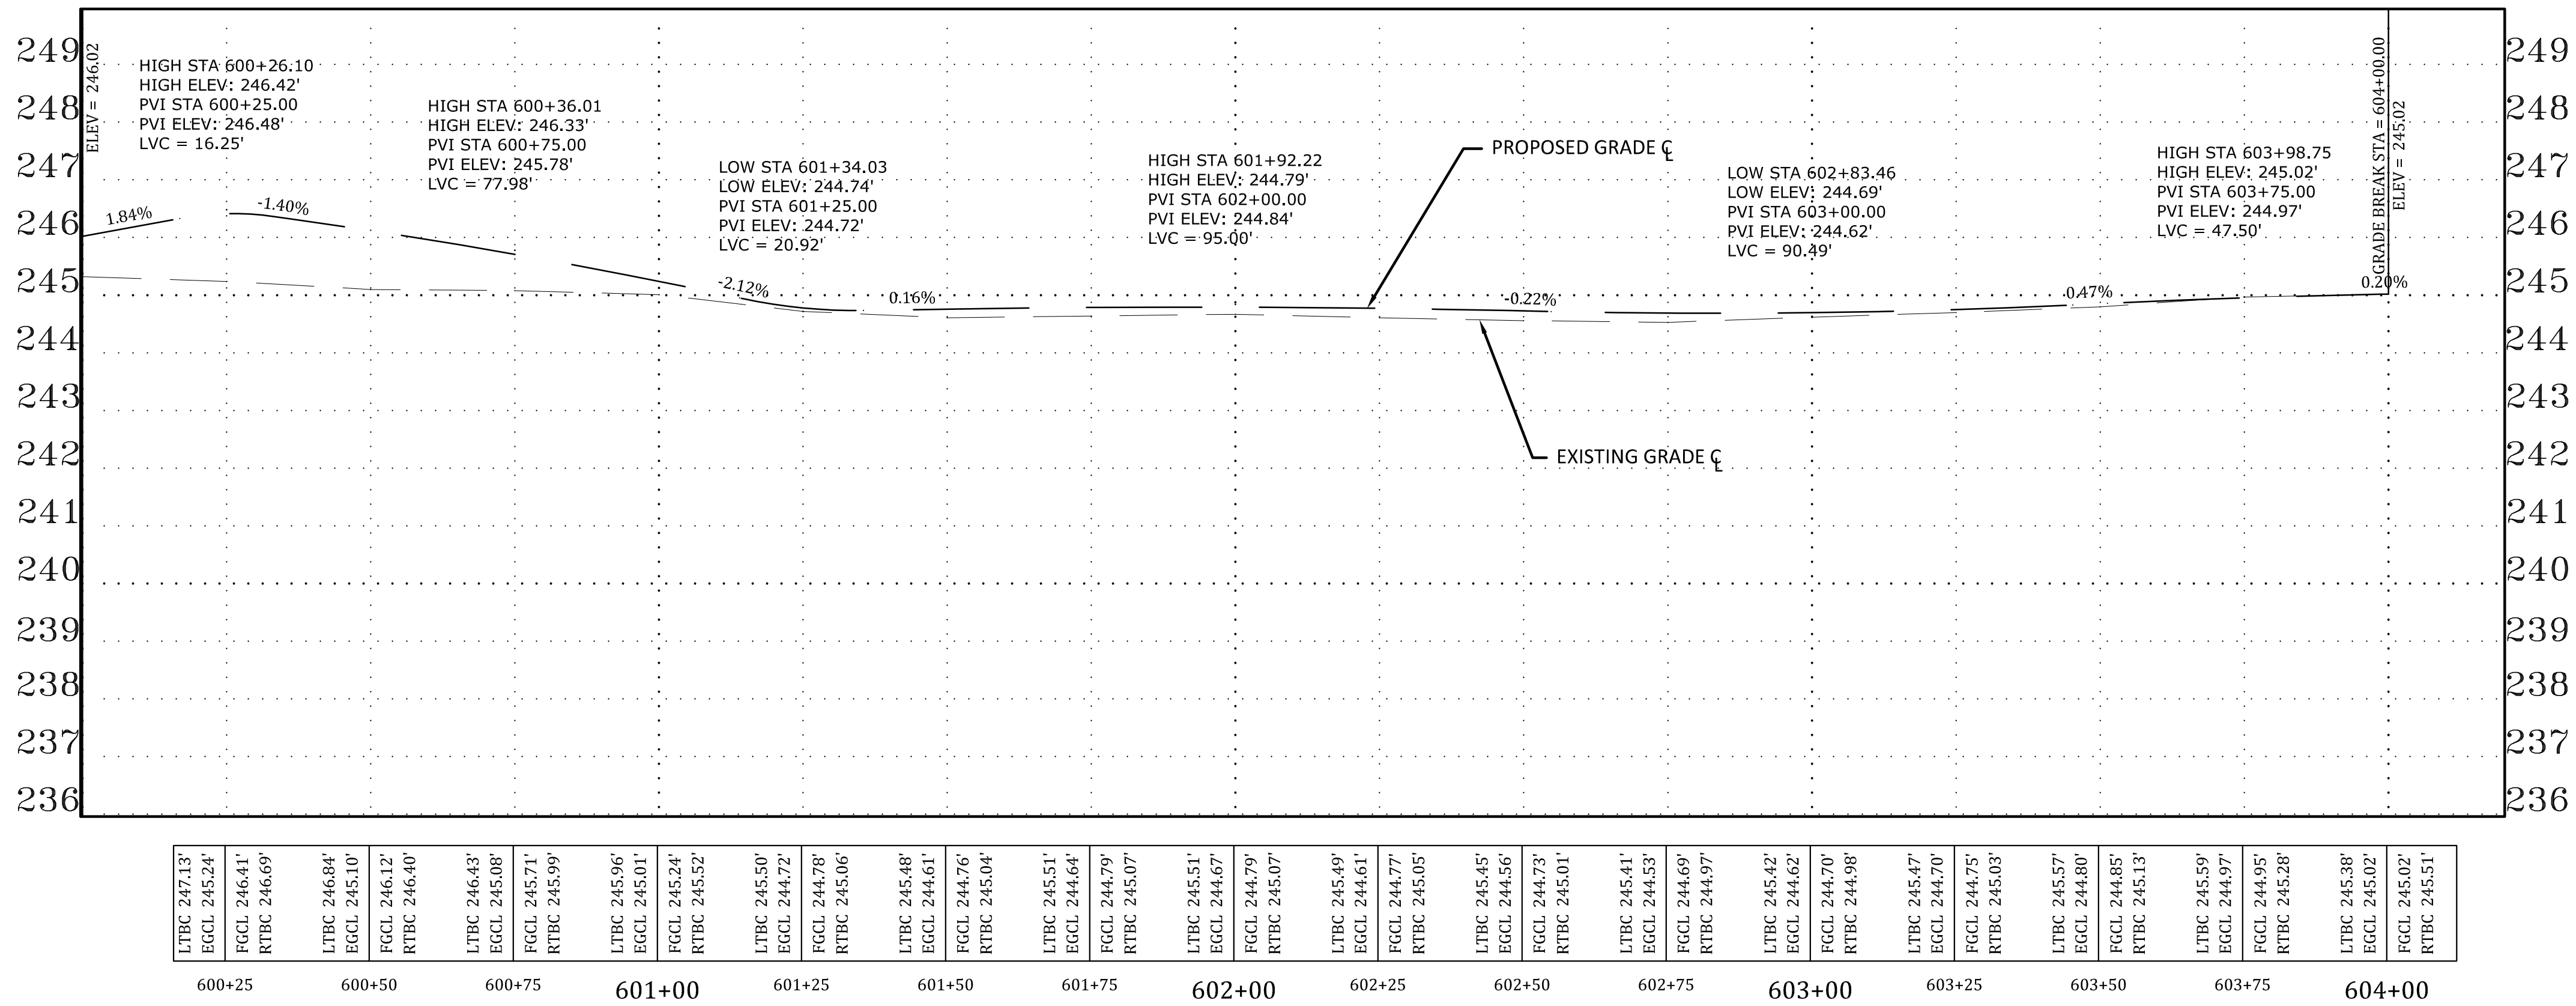

No.	Release/Revision	Re. Date	Re. By	Designed By: T. POKSWINSKI			Project Name:	ANGLE LANE / ELWOOD DRIVE PEDESTRIAN IMPROVEMENTS	Job No.	302.0156
				Drawn By: T. POKSWINSKI			Drawing No.		PP15	
				Checked By: C. T. HILL			Sheet 28 of 49			
				Approved By: P. BUCICH						
				Project Start Date: 12/06/22 Drawing Scale: AS SHOWN						
				Electronic File Name: 302.0083						


No.	Release/Revision	Re. Date	Re. By	Designed By: T. POKSWINSKI			Project Name:	ANGLE LANE / ELWOOD DRIVE PEDESTRIAN IMPROVEMENTS	Job No.	302.0156
				Drawn By: T. POKSWINSKI			Drawing No.		RAB1	
				Checked By: C. T. HILL			Drawing Name: ROUNDAABOUT GRADING PLAN			
				Approved By: P. BUCICH						
				Project Start Date: 12/06/22 Drawing Scale: AS SHOWN						
				Electronic File Name: 302.0083						

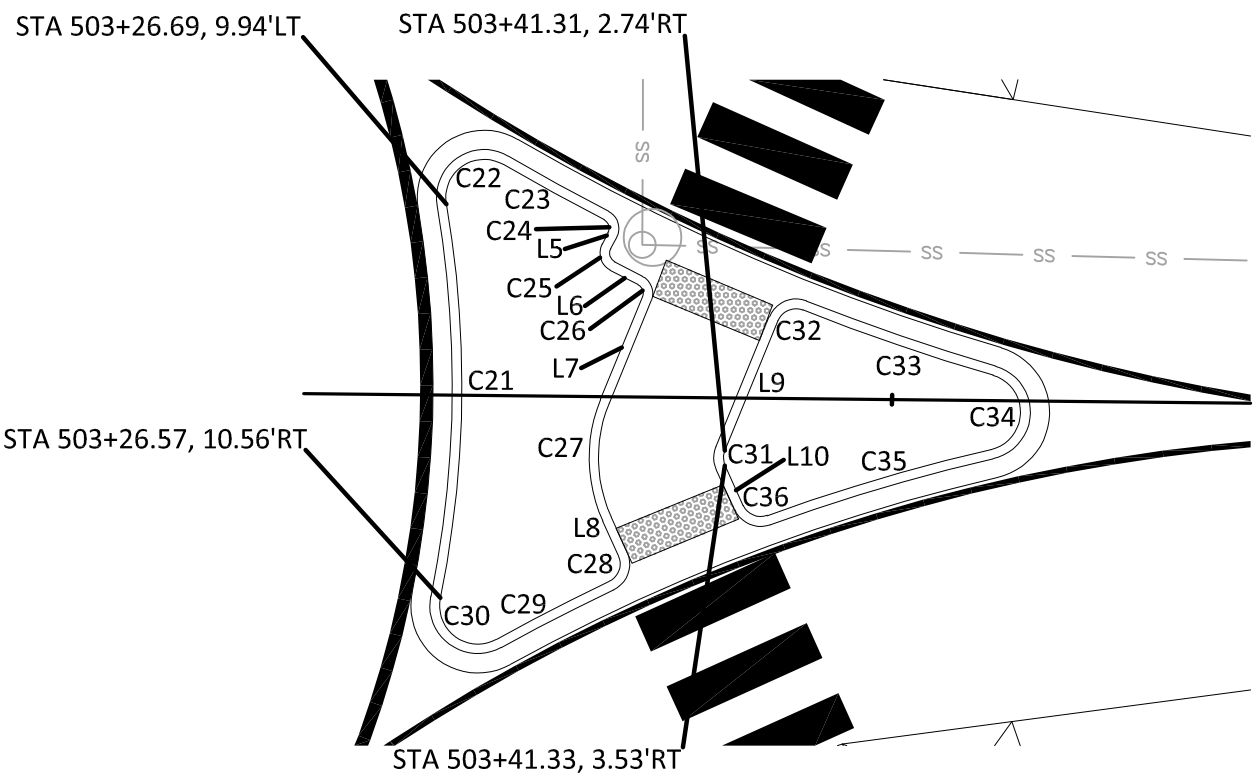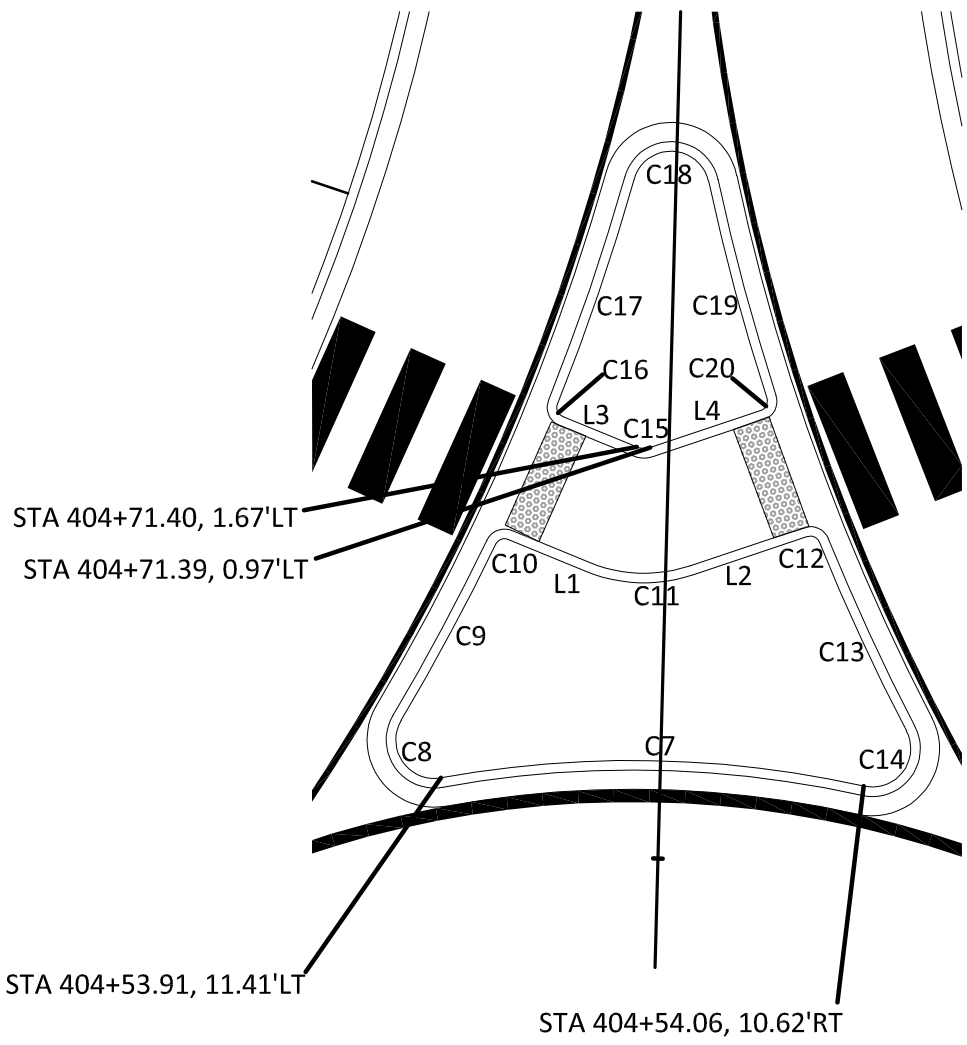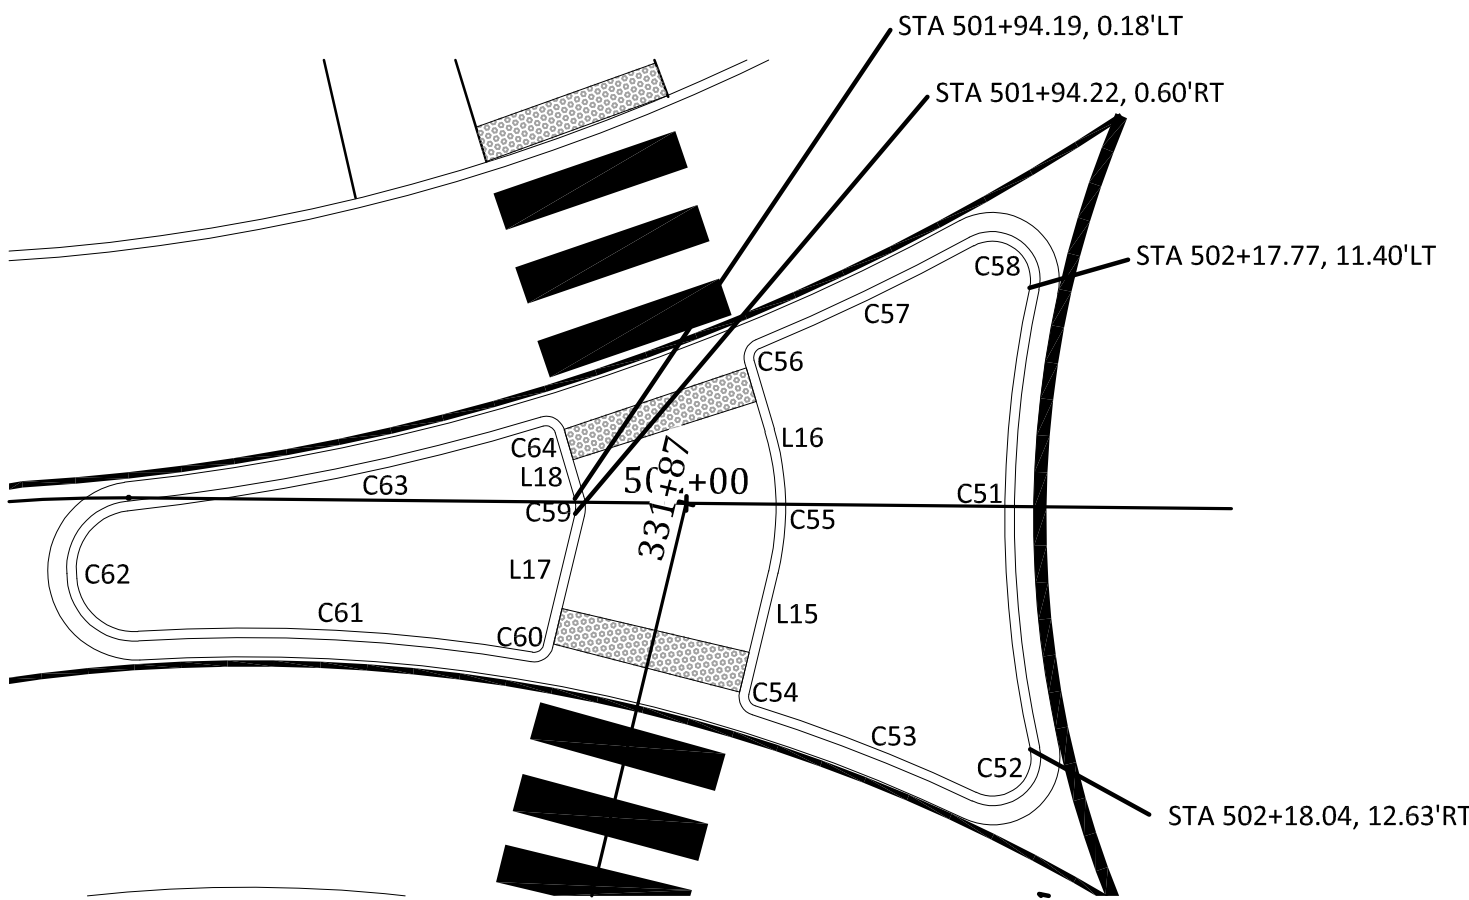


WEST SPLITTER TBC TABLE						
LINE/CURVE #	LENGTH	BEARING/Δ	RADIUS	BEG.	Δ/2	END
C51	24.23'	25°00'45.7"	55.5'	245.37	245.46	245.37
C52	4.47'	120°00'03.4"	2.0'	245.37	245.34	245.31
C53	12.37'	8°00'33.0"	88.5'	245.31	245.40	245.49
C54	0.75'	86°08'04.0"	0.5'	245.49	245.50	245.51
L15	6.49'	N13°32'42.0"E	N/A	245.51	245.56	245.61
C55	7.6'	30°01'50.8"	14.5'	245.61	245.58	245.55
L16	3.73'	N16°29'08.8"W	N/A	245.55	245.53	245.51
C56	0.73	83°50'33.4"	0.5'	245.51	245.50	245.49
C57	12.38'	5°59'09.9"	118.5'	245.49	245.40	245.31
C58	4.58'	131°03'38.6"	2.0'	245.31	245.34	245.37
C59	0.79'	29°59'44.2"	1.5'	245.67	245.68	245.68
L17	7.02'	S13°32'42.0"W	N/A	245.68	245.64	245.61
C60	0.75'	86°08'04"	0.5'	245.61	245.61	245.61
C61	20.62'	13°20'52.0"	88.5'	245.61	245.69	245.76
C62	4.67'	89°09'21.2"	3.0'	245.76	245.81	245.76
C63	22.11'	10°41'25.5"	118.5'	245.76	245.69	245.61
C64	0.79'	90°24'10.7"	0.5'	245.61	245.61	245.61
L18	3.59'	S16°27'02.3"E	N/A	245.61	245.64	245.67


NORTH SPLITTER TBC TABLE						
LINE/CURVE #	LENGTH	BEARING/Δ	RADIUS	BEG.	Δ/2	END
C7	22.17'	22°54'11.7"	55.5'	245.37	245.46	245.37
C8	4.57'	131°03'38.6"	2.0'	245.37	245.34	245.31
C9	10.42'	5°02'16.2"	118.5'	245.31	245.27	245.24
C10	0.76'	86°37'39.8"	0.5'	245.24	245.23	245.22
L1	4.38'	S67°40'42.8"E	N/A	245.26	245.30	245.33
C11	5.70'	40°49'53.2"	8.0'	244.33	244.36	244.33
L2	6.28'	N71°29'24.0"E	N/A	245.33	245.30	245.26
C12	0.75'	86°28'46.6"	0.5'	245.26	245.25	245.24
C13	10.83'	5°27'53.7"	113.5'	245.24	245.27	245.31
C14	4.54'	130°03'30.1"	2.0'	245.31	245.34	245.37
C15	0.71'	84°54'55.6"	1.0'	245.28	245.29	245.28
L3	4.18'	N67°40'42.8"W	N/A	245.28	245.26	245.23
C16	0.78'	89°31'06.7"	0.5'	245.23	245.22	245.21
C17	12.38'	5°59'13.4"	118.5'	245.21	245.18	245.15
C18	5.31'	152°02'36.7"	2.0'	245.15	245.17	245.15
C19	11.70'	5°54'13.7"	113.5'	245.15	245.18	245.21
C20	0.78'	89°29'50.6"	0.5'	245.21	245.22	245.23
L4	6.07'	S71°29'24.0"W	N/A	245.23	245.26	245.28


EAST SPLITTER TBC TABLE						
LINE/CURVE #	LENGTH	BEARING/Δ	RADIUS	BEG.	Δ/2	END
C21	20.62'	21°17'26.0"	55.5'	245.37	245.46	245.37
C22	4.54'	130°03'30.1"	2.0'	245.37	245.35	245.33
C23	5.98'	3°01'02.1"	113.5'	245.33	245.32	245.30
C24	0.80'	91°25'55.4"	0.5'	245.30	245.30	245.30
L5	0.67'	S28°43'31.3"W	N/A	245.30	245.31	245.31
C25	1.60'	91°32'58.3"	1.0'	245.31	245.31	245.30
L6	1.63'	S62°50'46.7"E	N/A	245.30	245.29	245.29
C26	074'	85°09'09.5"	0.5'	245.29	245.29	245.30
L7	5.77'	S22°18'22.8"W	N/A	245.30	245.35	245.39
C27	6.51'	46°38'04.3"	8.0'	245.39	245.42	245.37
L8	2.01'	S24°19'41.5"E	N/A	245.37	245.34	245.31
C28	1.56'	89°08'10.4"	1.0'	245.31	245.31	245.32
C29	6.59'	3°49'56.3"	98.50'	245.32	245.33	245.35
C30	4.56'	130°34'01.4"	2.0'	245.35	245.36	245.37
C31	0.81'	46°38'04.3"	1.0'	245.32	245.33	245.34
L9	7.31'	N22°18'22.8"E	N/A	245.34	245.30	245.27
C32	1.56'	89°14'57.8"	1.0'	245.27	245.26	245.25
C33	10.48'	5°17'32.6"	113.5'	245.25	245.05	244.85
C34	5.26'	150°48'35.3"	2.0'	244.85	244.87	244.85
C35	12.17'	7°04'42.4"	98.5'	244.85	244.99	245.18
C36	1.50'	85°40'37.6"	1.0'	245.18	245.20	245.22
L10	2.28'	N24°19'41.5"W	N/A	245.22	245.27	245.32

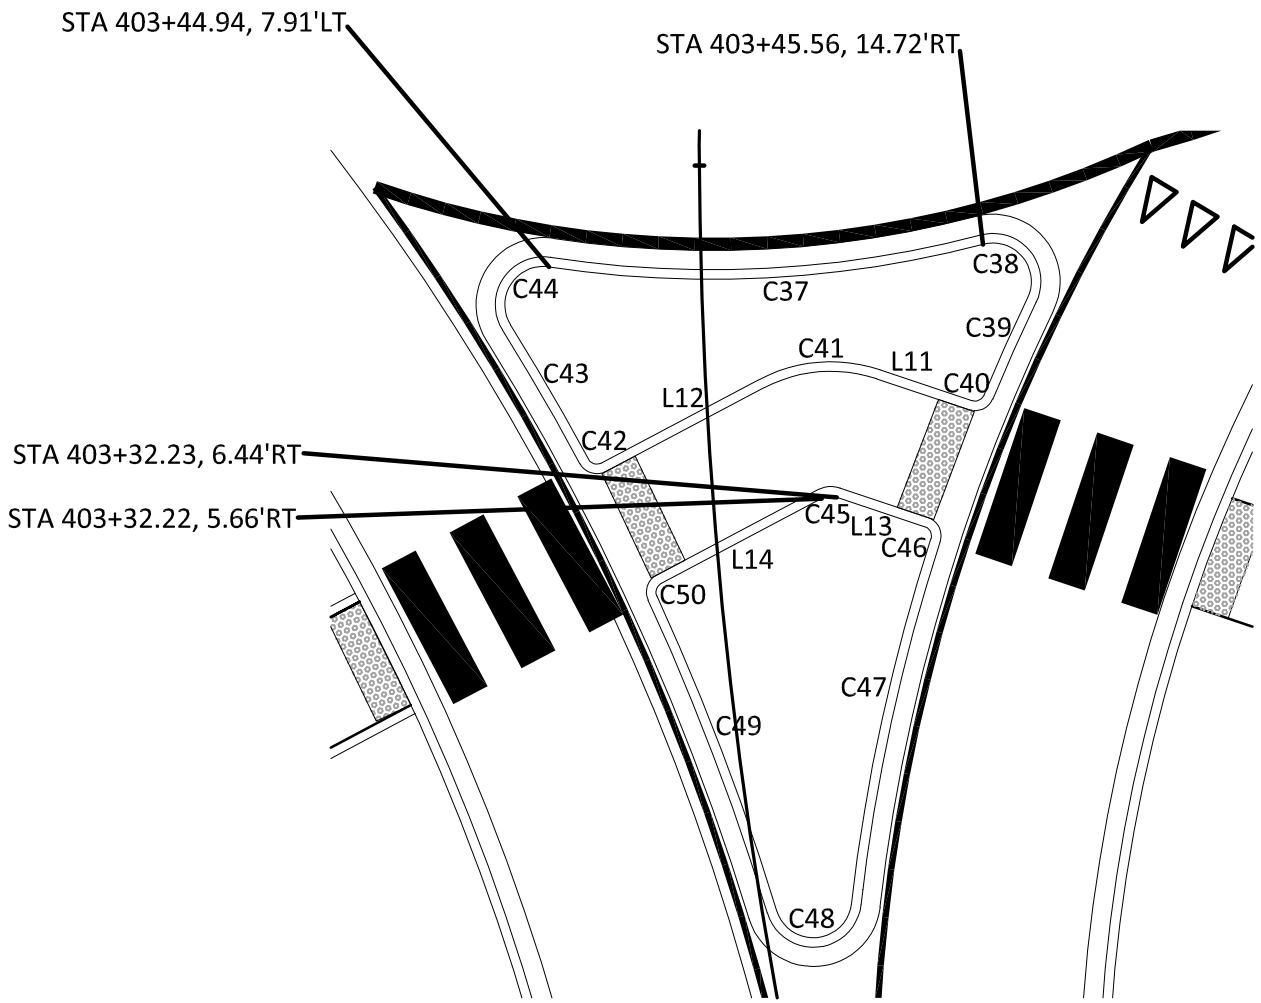


SOUTH SPLITTER TBC TABLE						
LINE/CURVE #	LENGTH	BEARING/Δ	RADIUS	BEG.	Δ/2	END
C37	22.79'	23°31'47.2"	55.5'	245.37	245.46	245.37
C38	4.56'	130°34'01.4"	2.0	245.37	245.35	245.33
C39	5.55'	3°13'34.1"	98.5'	245.33	245.20	245.08
C40	0.75'	85°56'43.4"	0.5'	245.08	245.07	245.08
L11	5.07'	N71°27'26.6"W	N/A	245.08	245.11	245.13
C41	6.48'	46°24'55.9"	8.0'	245.13	245.17	245.13
L12	9.29'	S62°07'37.4"W	N/A	245.13	245.10	245.08
C42	0.78'	89°33'21.0"	0.5'	245.08	245.07	245.08
C43	8.06'	3°35'42.0"	128.5'	245.08	245.20	245.33
C44	4.56'	130°41'53.4"	2.0'	245.33	245.35	245.37
C45	0.81'	46°24'55.9"	1.0'	245.09	245.08	245.07
L13	4.83'	S71°27'26.6"E	N/A	245.07	245.03	244.99
C46	0.78'	89°25'16.5"	0.5'	244.99	244.98	244.97
C47	19.47'	11°19'26.8"	98.5'	244.97	244.78	244.61
C48	5.46'	156°24'36.3"	2.0'	244.61	244.63	244.61
C49	17.52'	7°48'43.8"	128.5'	244.61	244.78	244.97
C50	0.75'	86°53'21.8"	0.5'	244.97	244.98	244.99
L14	9.47'	N62°07'37.4"E	N/A	244.99	245.04	245.09

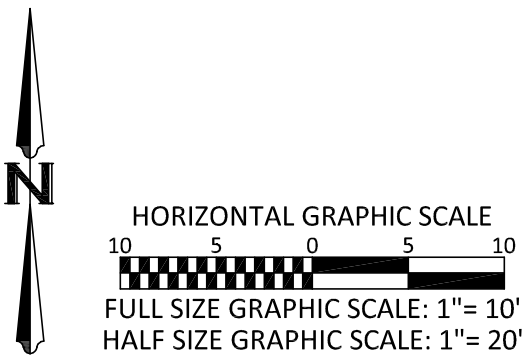

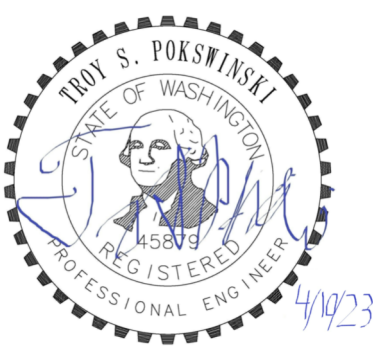
No.	Release/Revision	Re. Date	Re. By	Designed By: T. POKSWINSKI			Project Name:	ANGLE LANE / ELWOOD DRIVE PEDESTRIAN IMPROVEMENTS	Job No.
				Drawn By: T. POKSWINSKI					302.0156
				Checked By: C. T. HILL					Drawing No.
				Approved By: P. BUCICH			Drawing Name:		RAB2
				Project Start Date: 12/06/22 Electronic File Name: 302.0083					Sheet 30 of 49

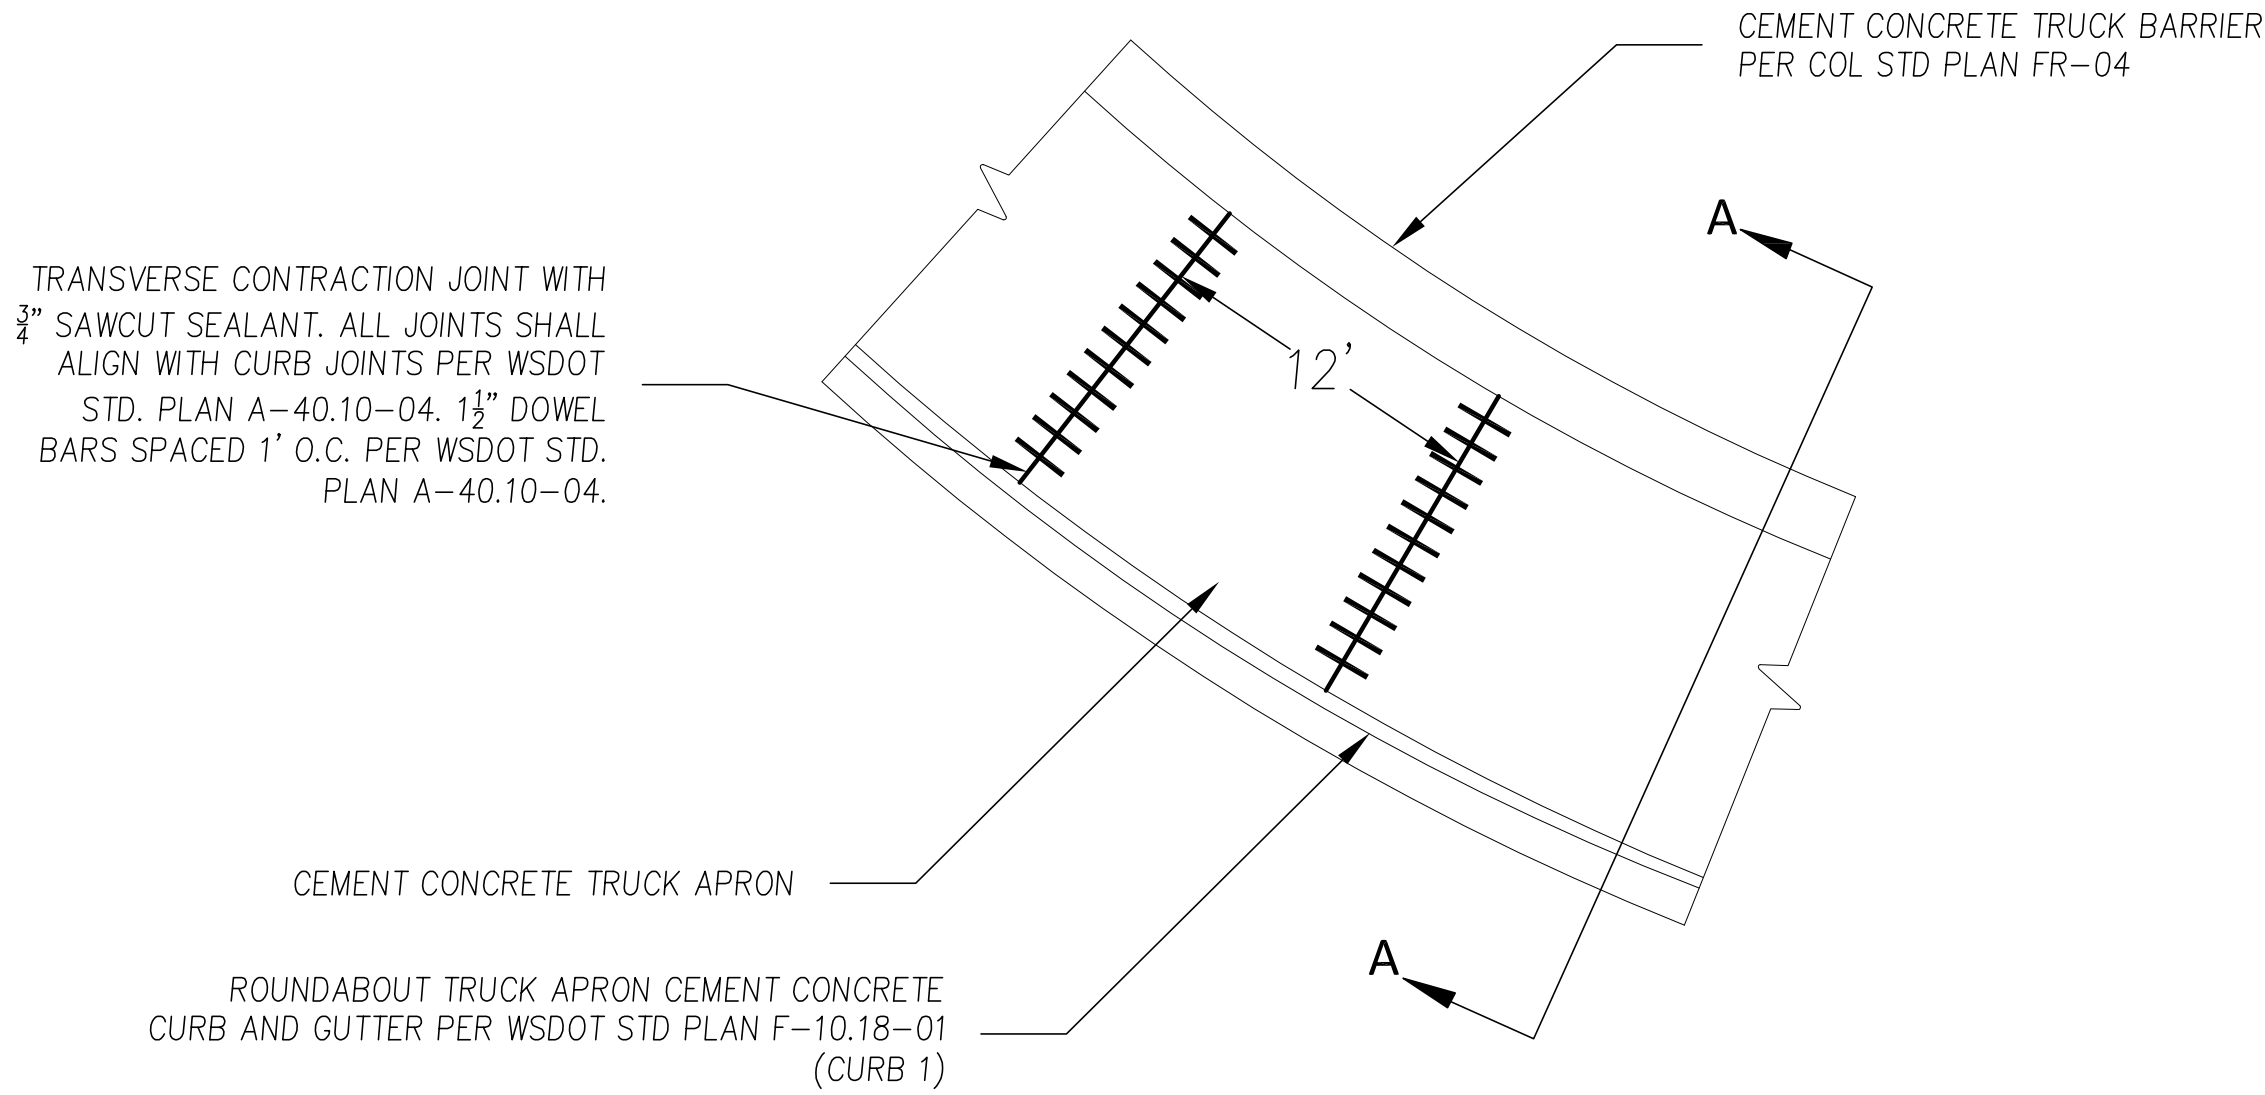


TRUCK APRON PLAN VIEW DETAIL
SCALE: NTS

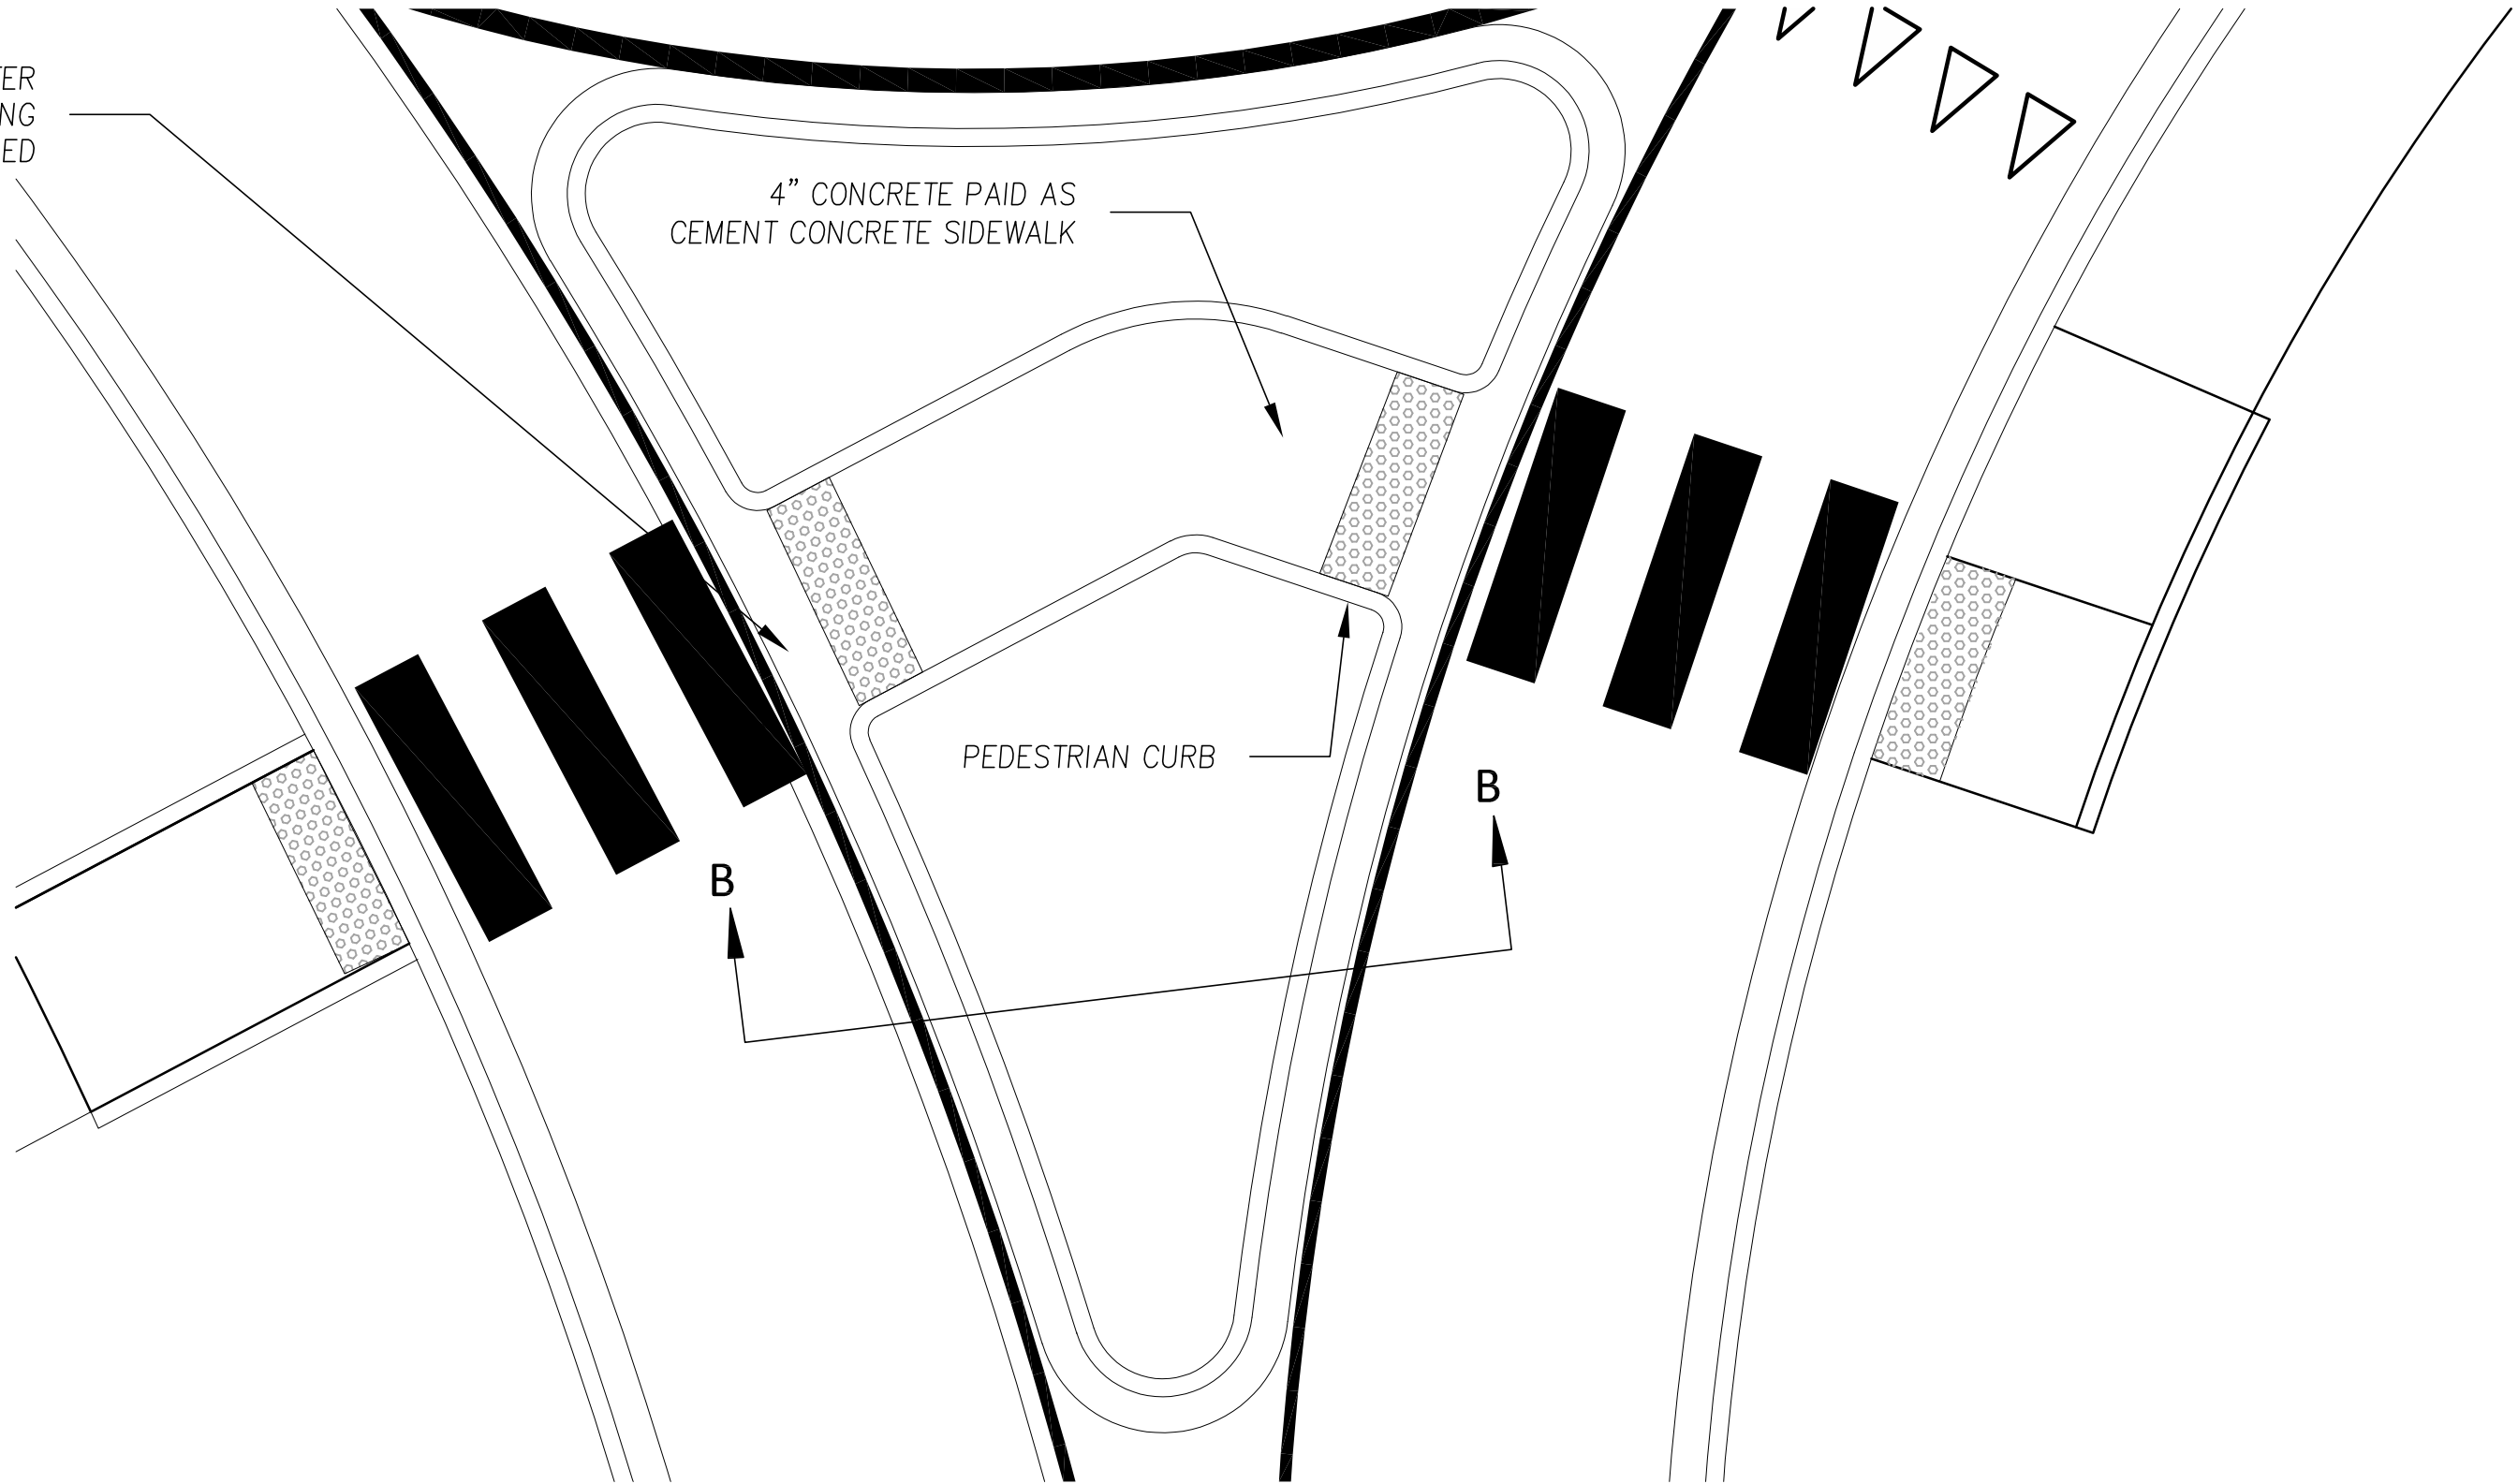


SPLITTER ISLAND PLAN DETAIL
SCALE: NTS

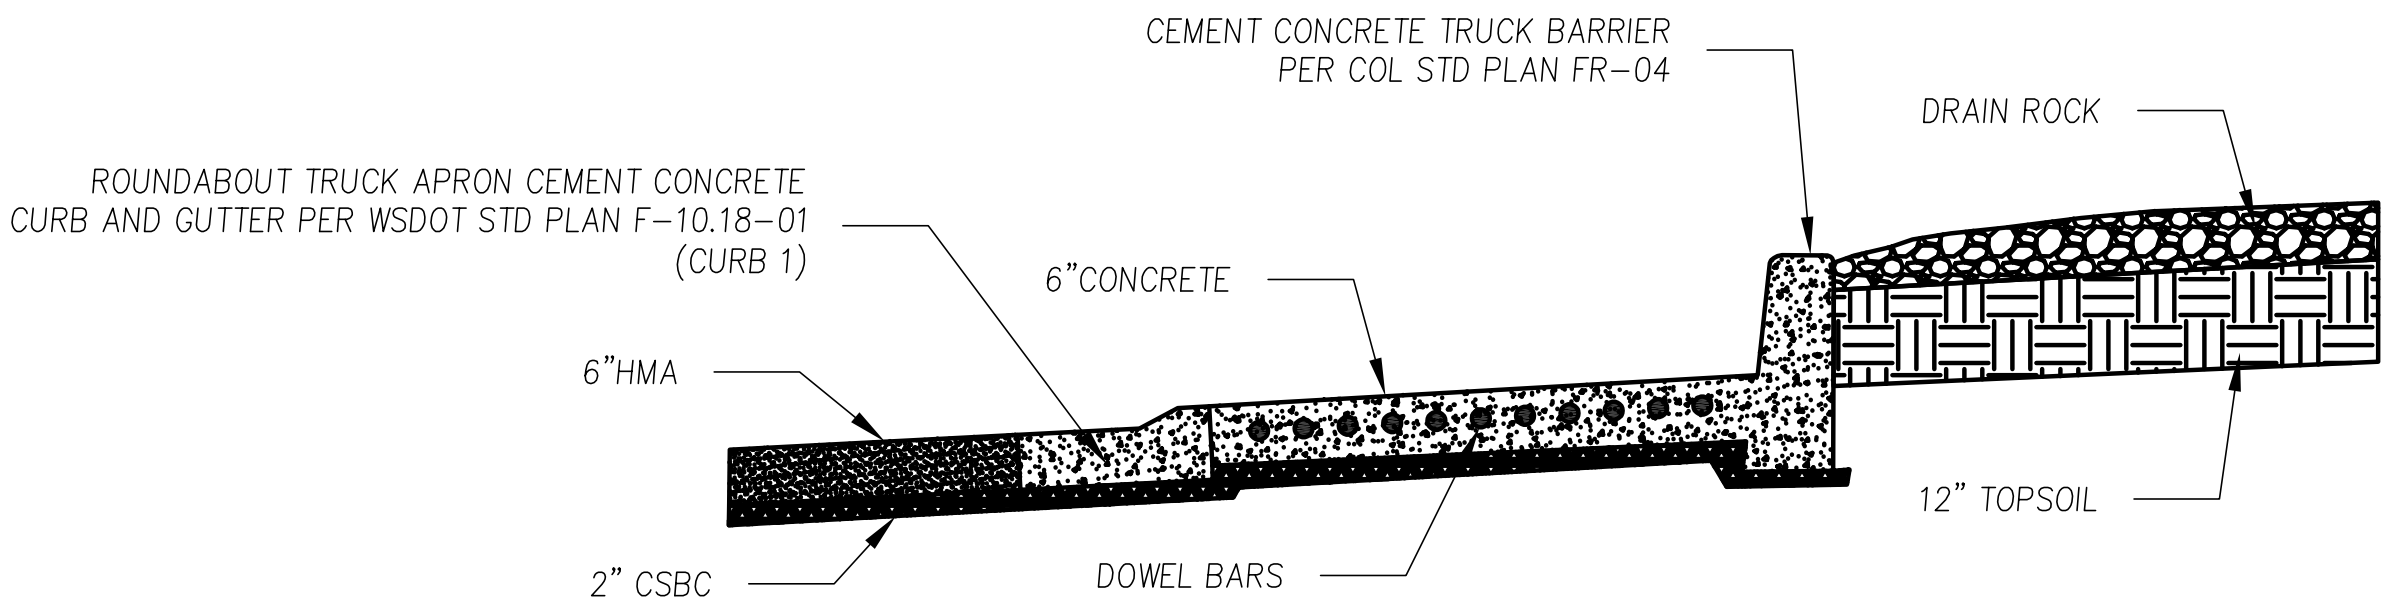


TRUCK APRON SECTION A DETAIL
SCALE: NTS

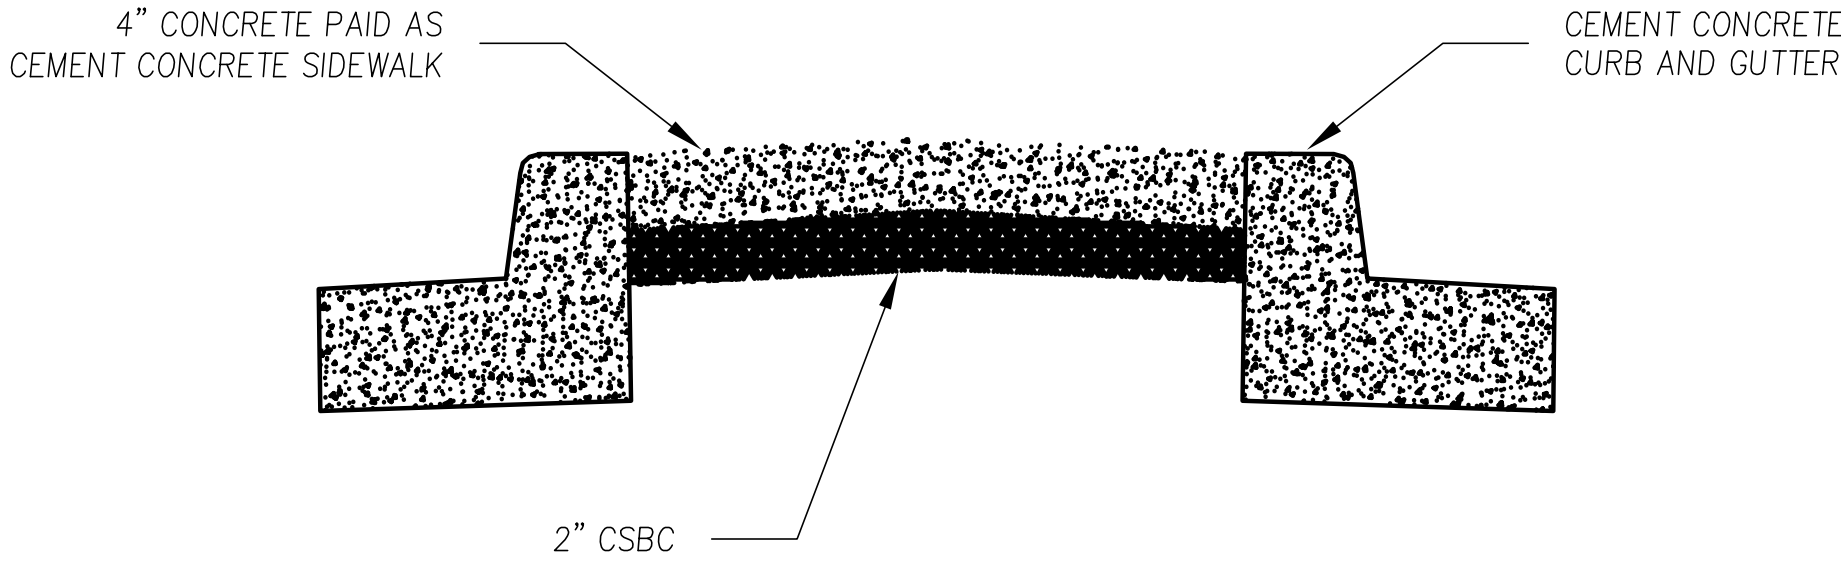



SPLITTER ISLAND SECTION B DETAIL
SCALE: NTS

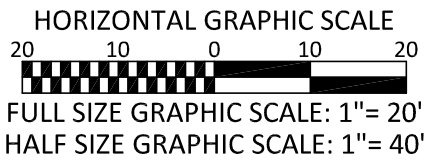


No.	Release/Revision	Re. Date	Re. By	Designed By:	Project Name:	Job No.
△				T. POKSWINSKI	ANGLE LANE / ELWOOD DRIVE PEDESTRIAN IMPROVEMENTS	302.0156
△				Drawn By:		Drawing No.
△				T. POKSWINSKI		RAB3
△				Checked By:		Sheet 31 of 49
△				C. T. HILL		
△				Approved By:		
△				P. BUCICH	PLAN AND PROFILE STA. 20+00 TO STA. 25+00	
△				Project Start Date: 12/06/22		
△				Drawing Scale: AS SHOWN		
△				Electronic File Name: 302.0083		

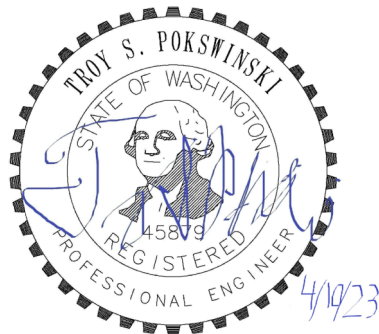


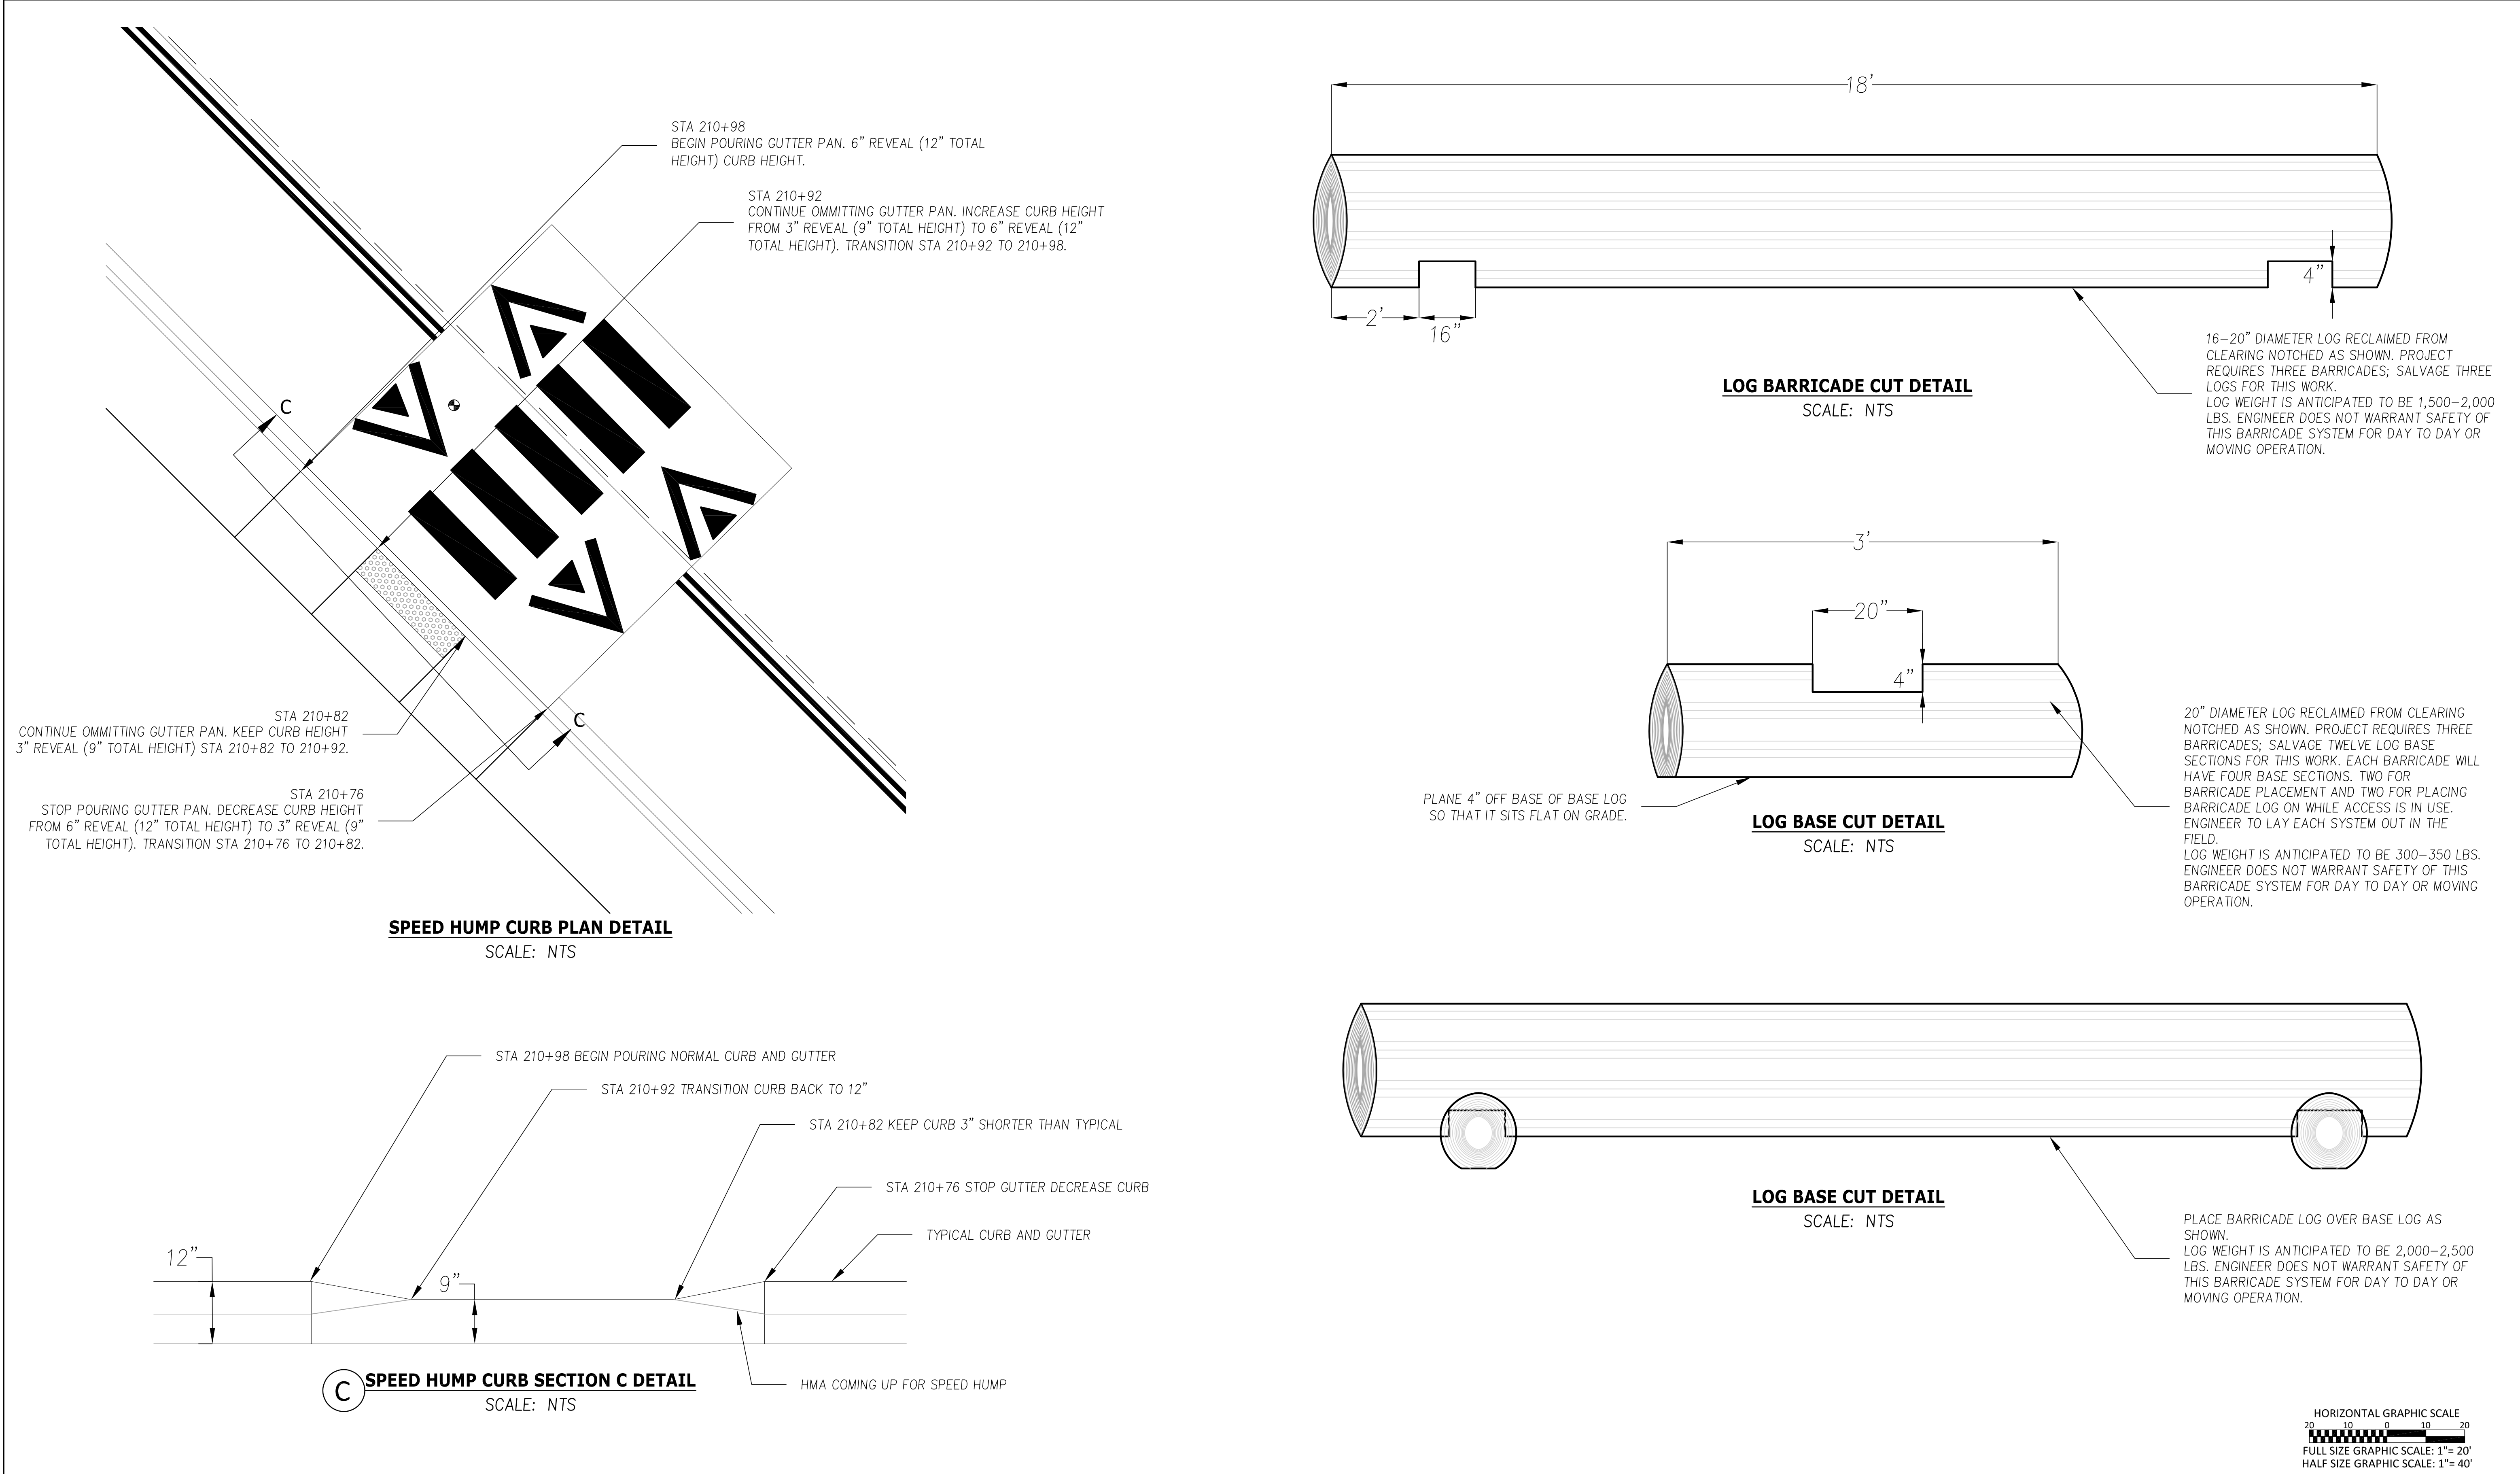

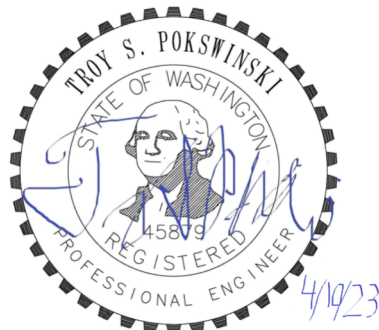No.	Release/Revision	Re. Date	Re. By	Designed By: T. POKSWINSKI	 	Project Name: ANGLE LANE / ELWOOD DRIVE PEDESTRIAN IMPROVEMENTS	Job No. 302.0156
				Drawn By: T. POKSWINSKI		Drawing Name:	Drawing No. DT1
				Checked By: C. T. HILL		PLAN AND PROFILE STA. 20+00 TO STA. 25+00	Sheet 32 of 49
				Approved By: P. BUCICH			
				Project Start Date: 12/06/22			
				Drawing Scale: AS SHOWN			
				Electronic File Name: 302.0083			

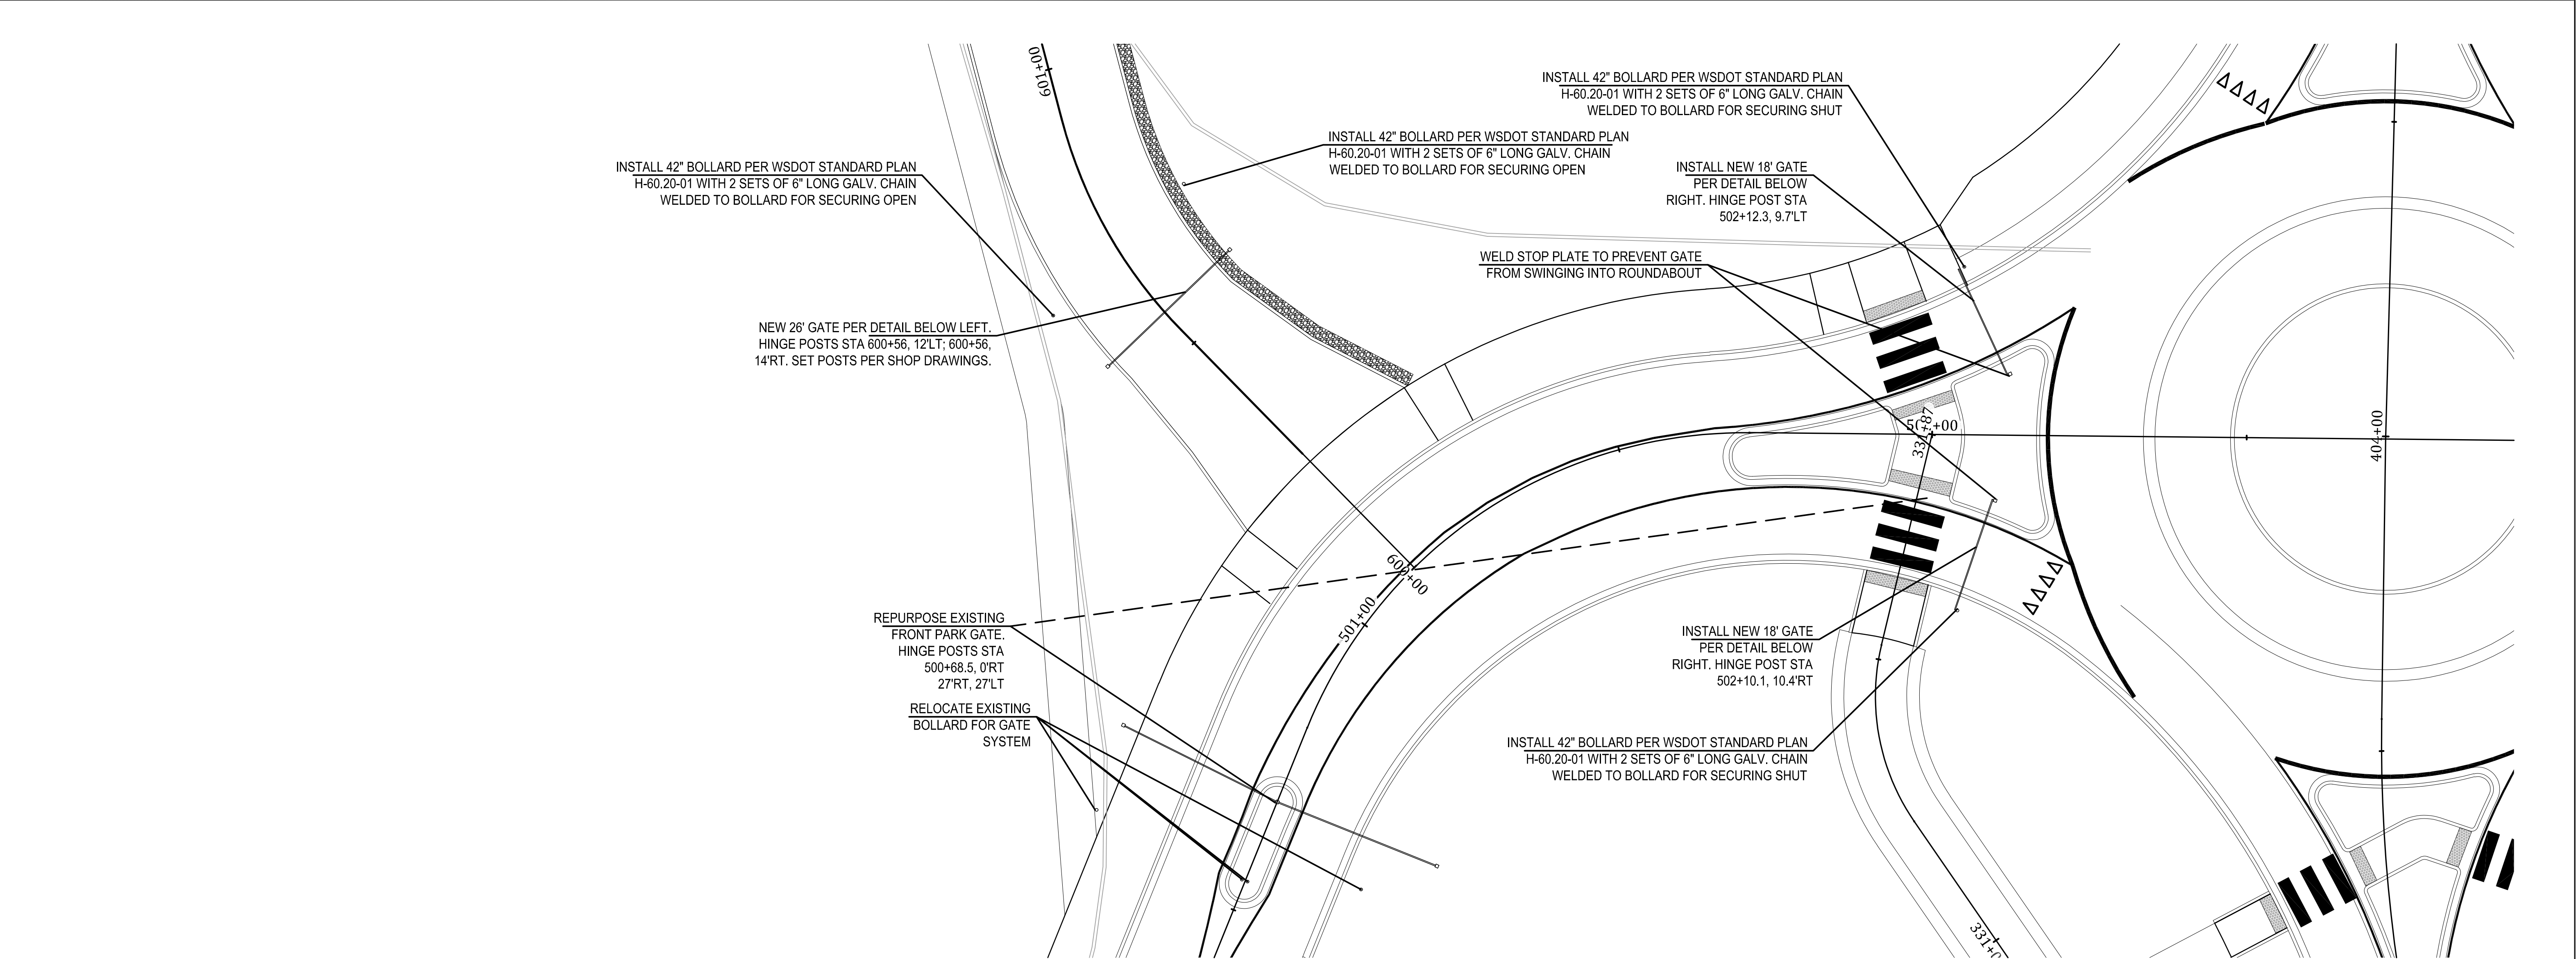


GATE PLAN VIEW
SCALE: NTS

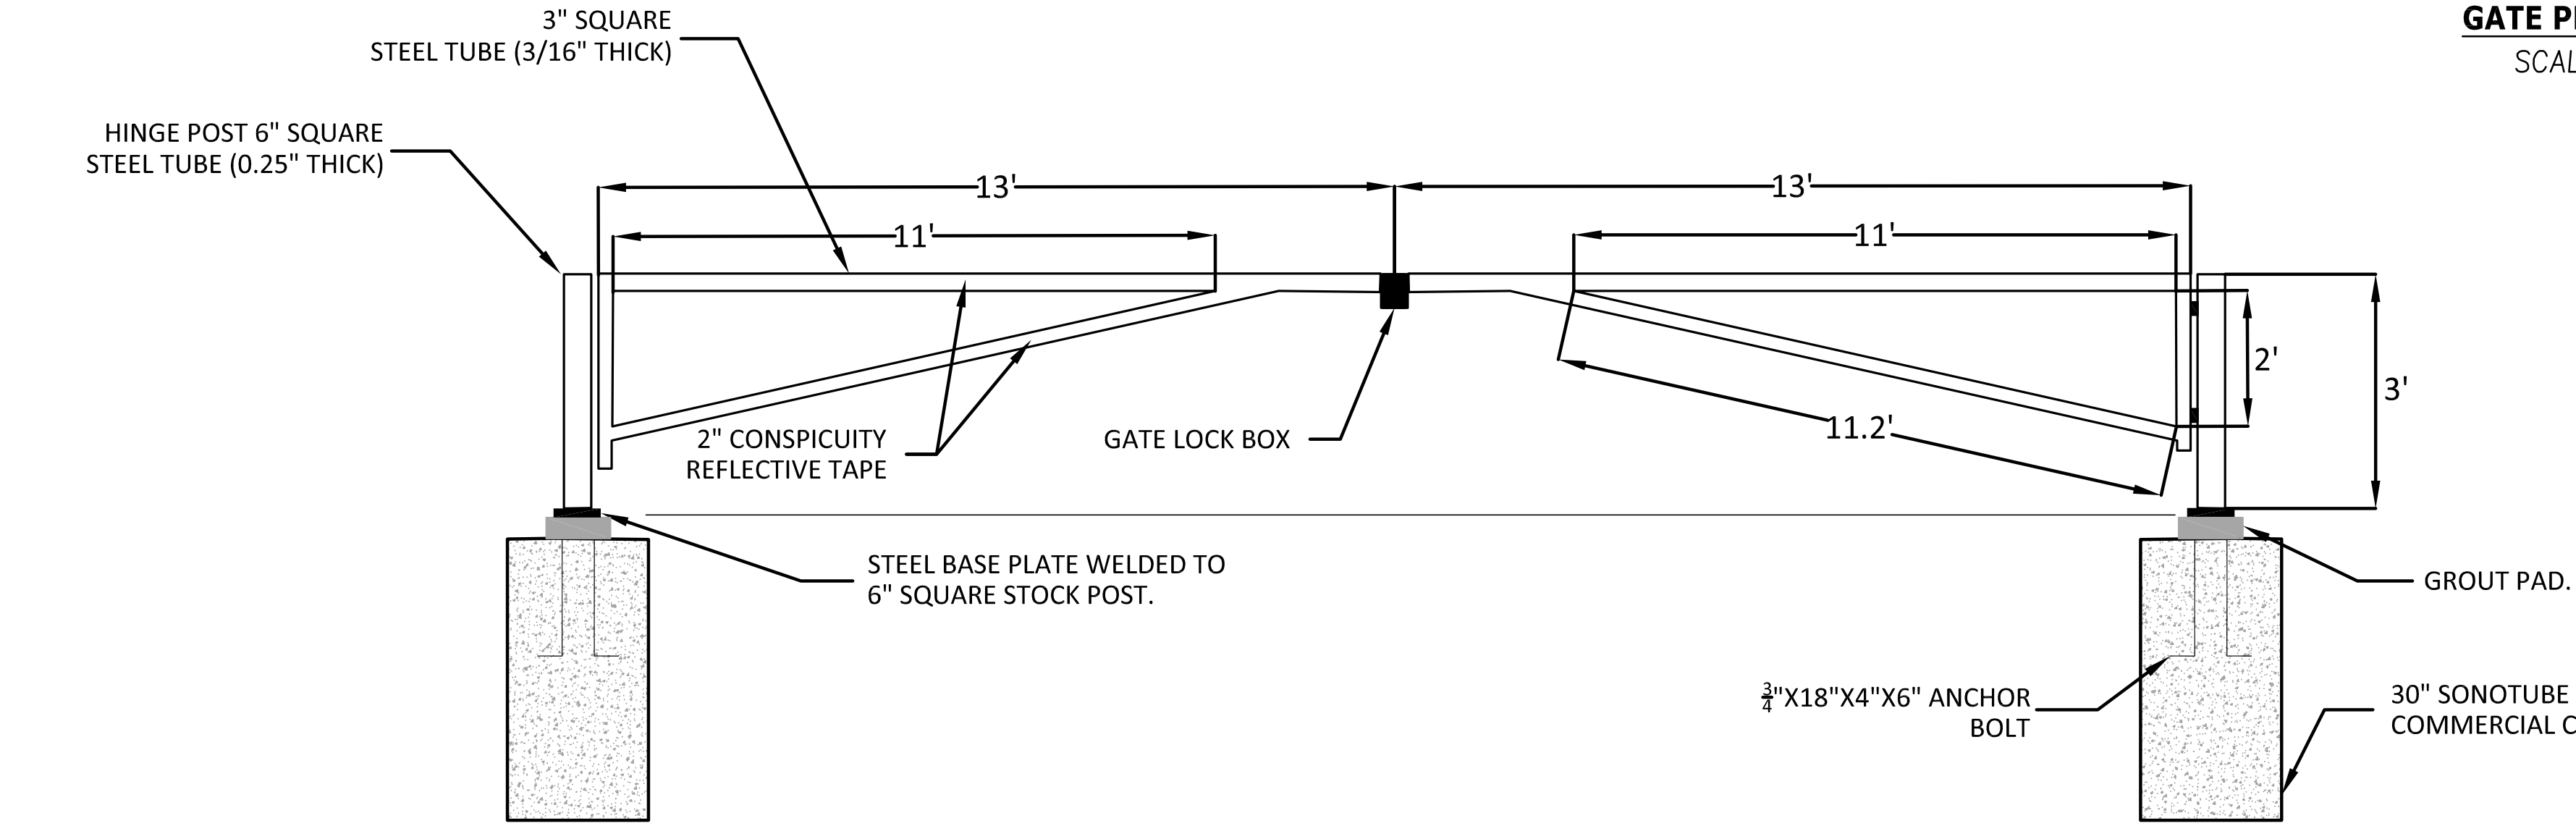


26' GATE DETAIL
NOT TO SCALE


GATES WILL BE SECURED OPEN IN SPLITTER ISLAND. GATES WILL BE SECURED AGAINST EACH OTHER WITH 4" GALV. U CHANNEL WITH A HOLE ON TOP AND BOTTOM TO SLIDE PIN THROUGH ON ONE OF THE GATES. PIN SHALL BE WELDED VIA CHAIN TO GATE.

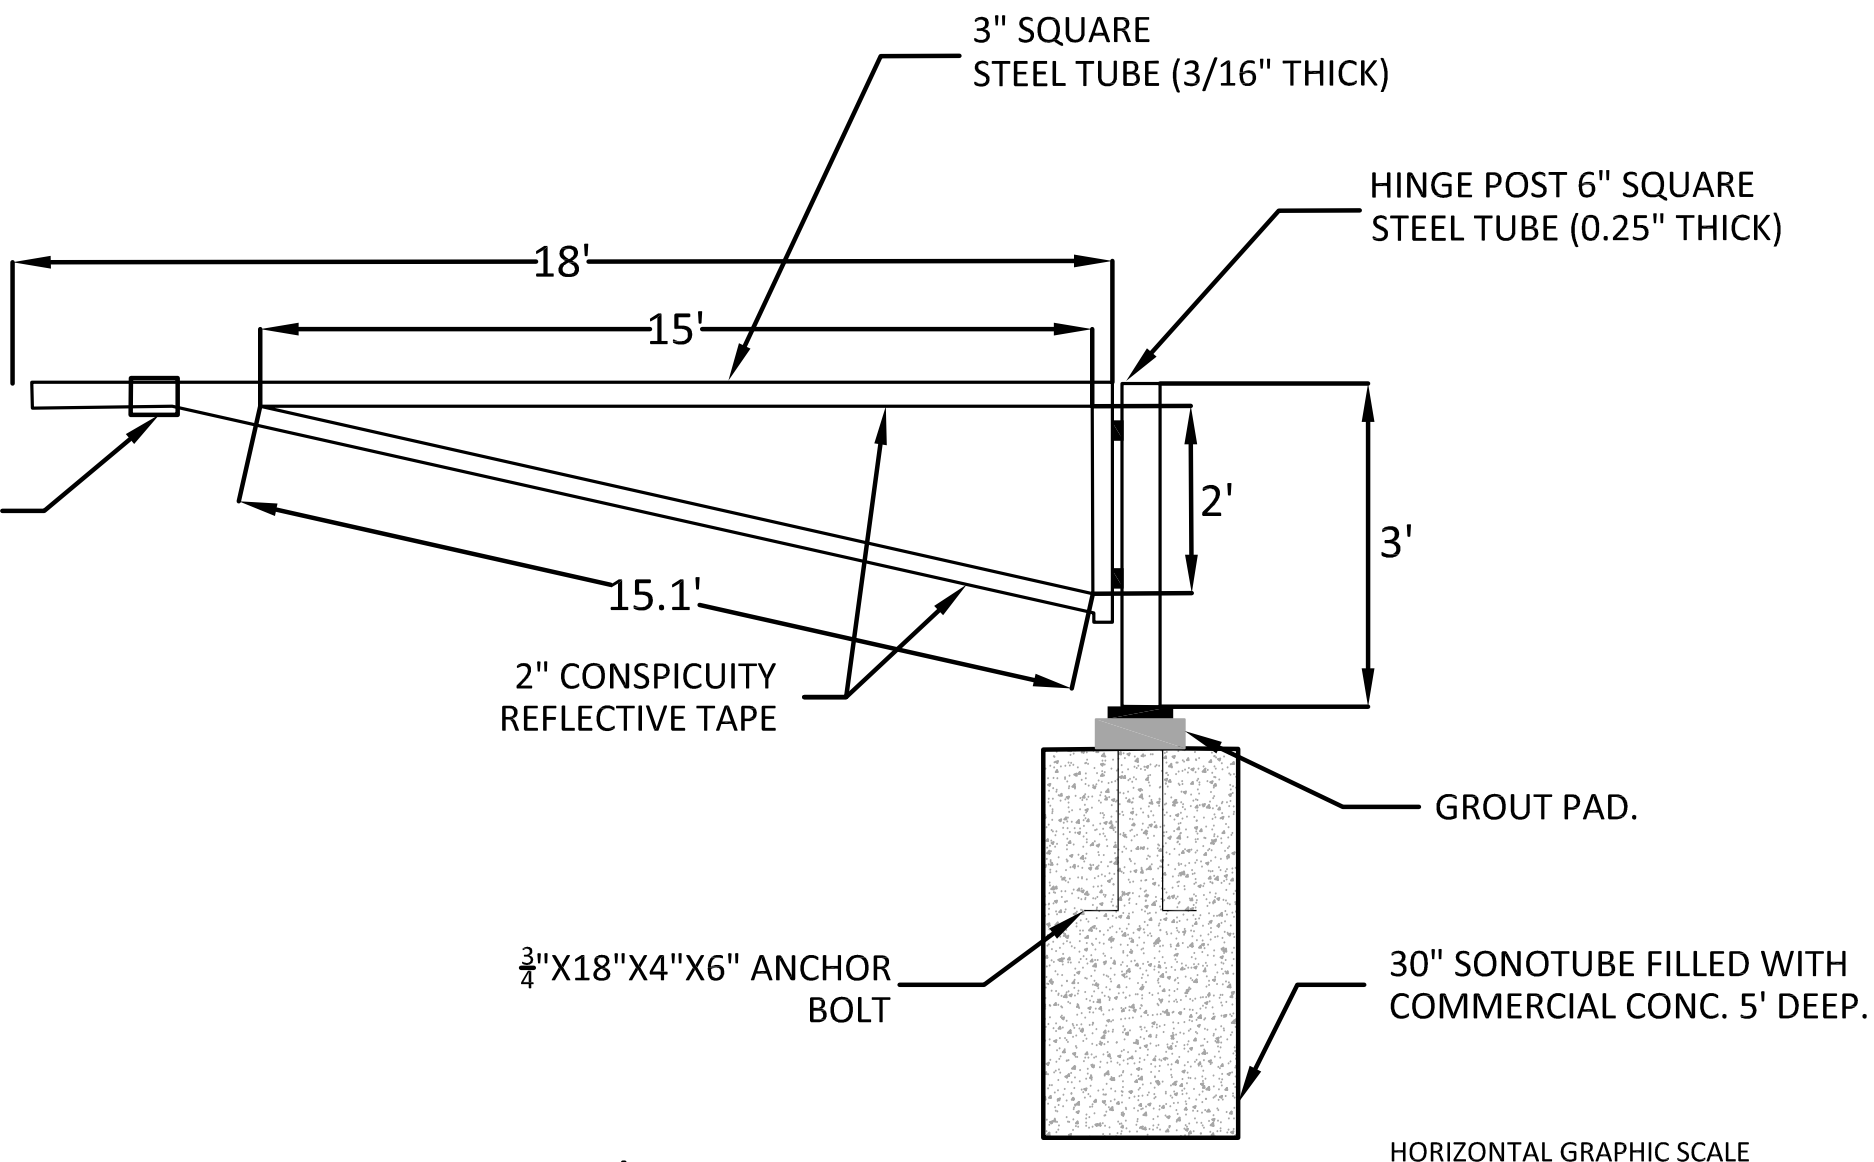


18' GATE DETAIL

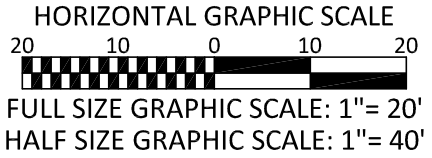


No. ▲ ▲ ▲ ▲ ▲	Release/Revision	Re. Date	Re. By	Designed By: T. POKSWINSKI			Project Name: ANGLE LANE / ELWOOD DRIVE PEDESTRIAN IMPROVEMENTS	Job No. 302.0156
				Drawn By: T. POKSWINSKI				Drawing No. DT2
				Checked By: C. T. HILL				Sheet 33 of
				Approved By: P. BUCICH				33 of
				Project Start Date: 12/06/22				33 of
				Drawing Scale: AS SHOWN				
				Electronic File Name: 302.0083				

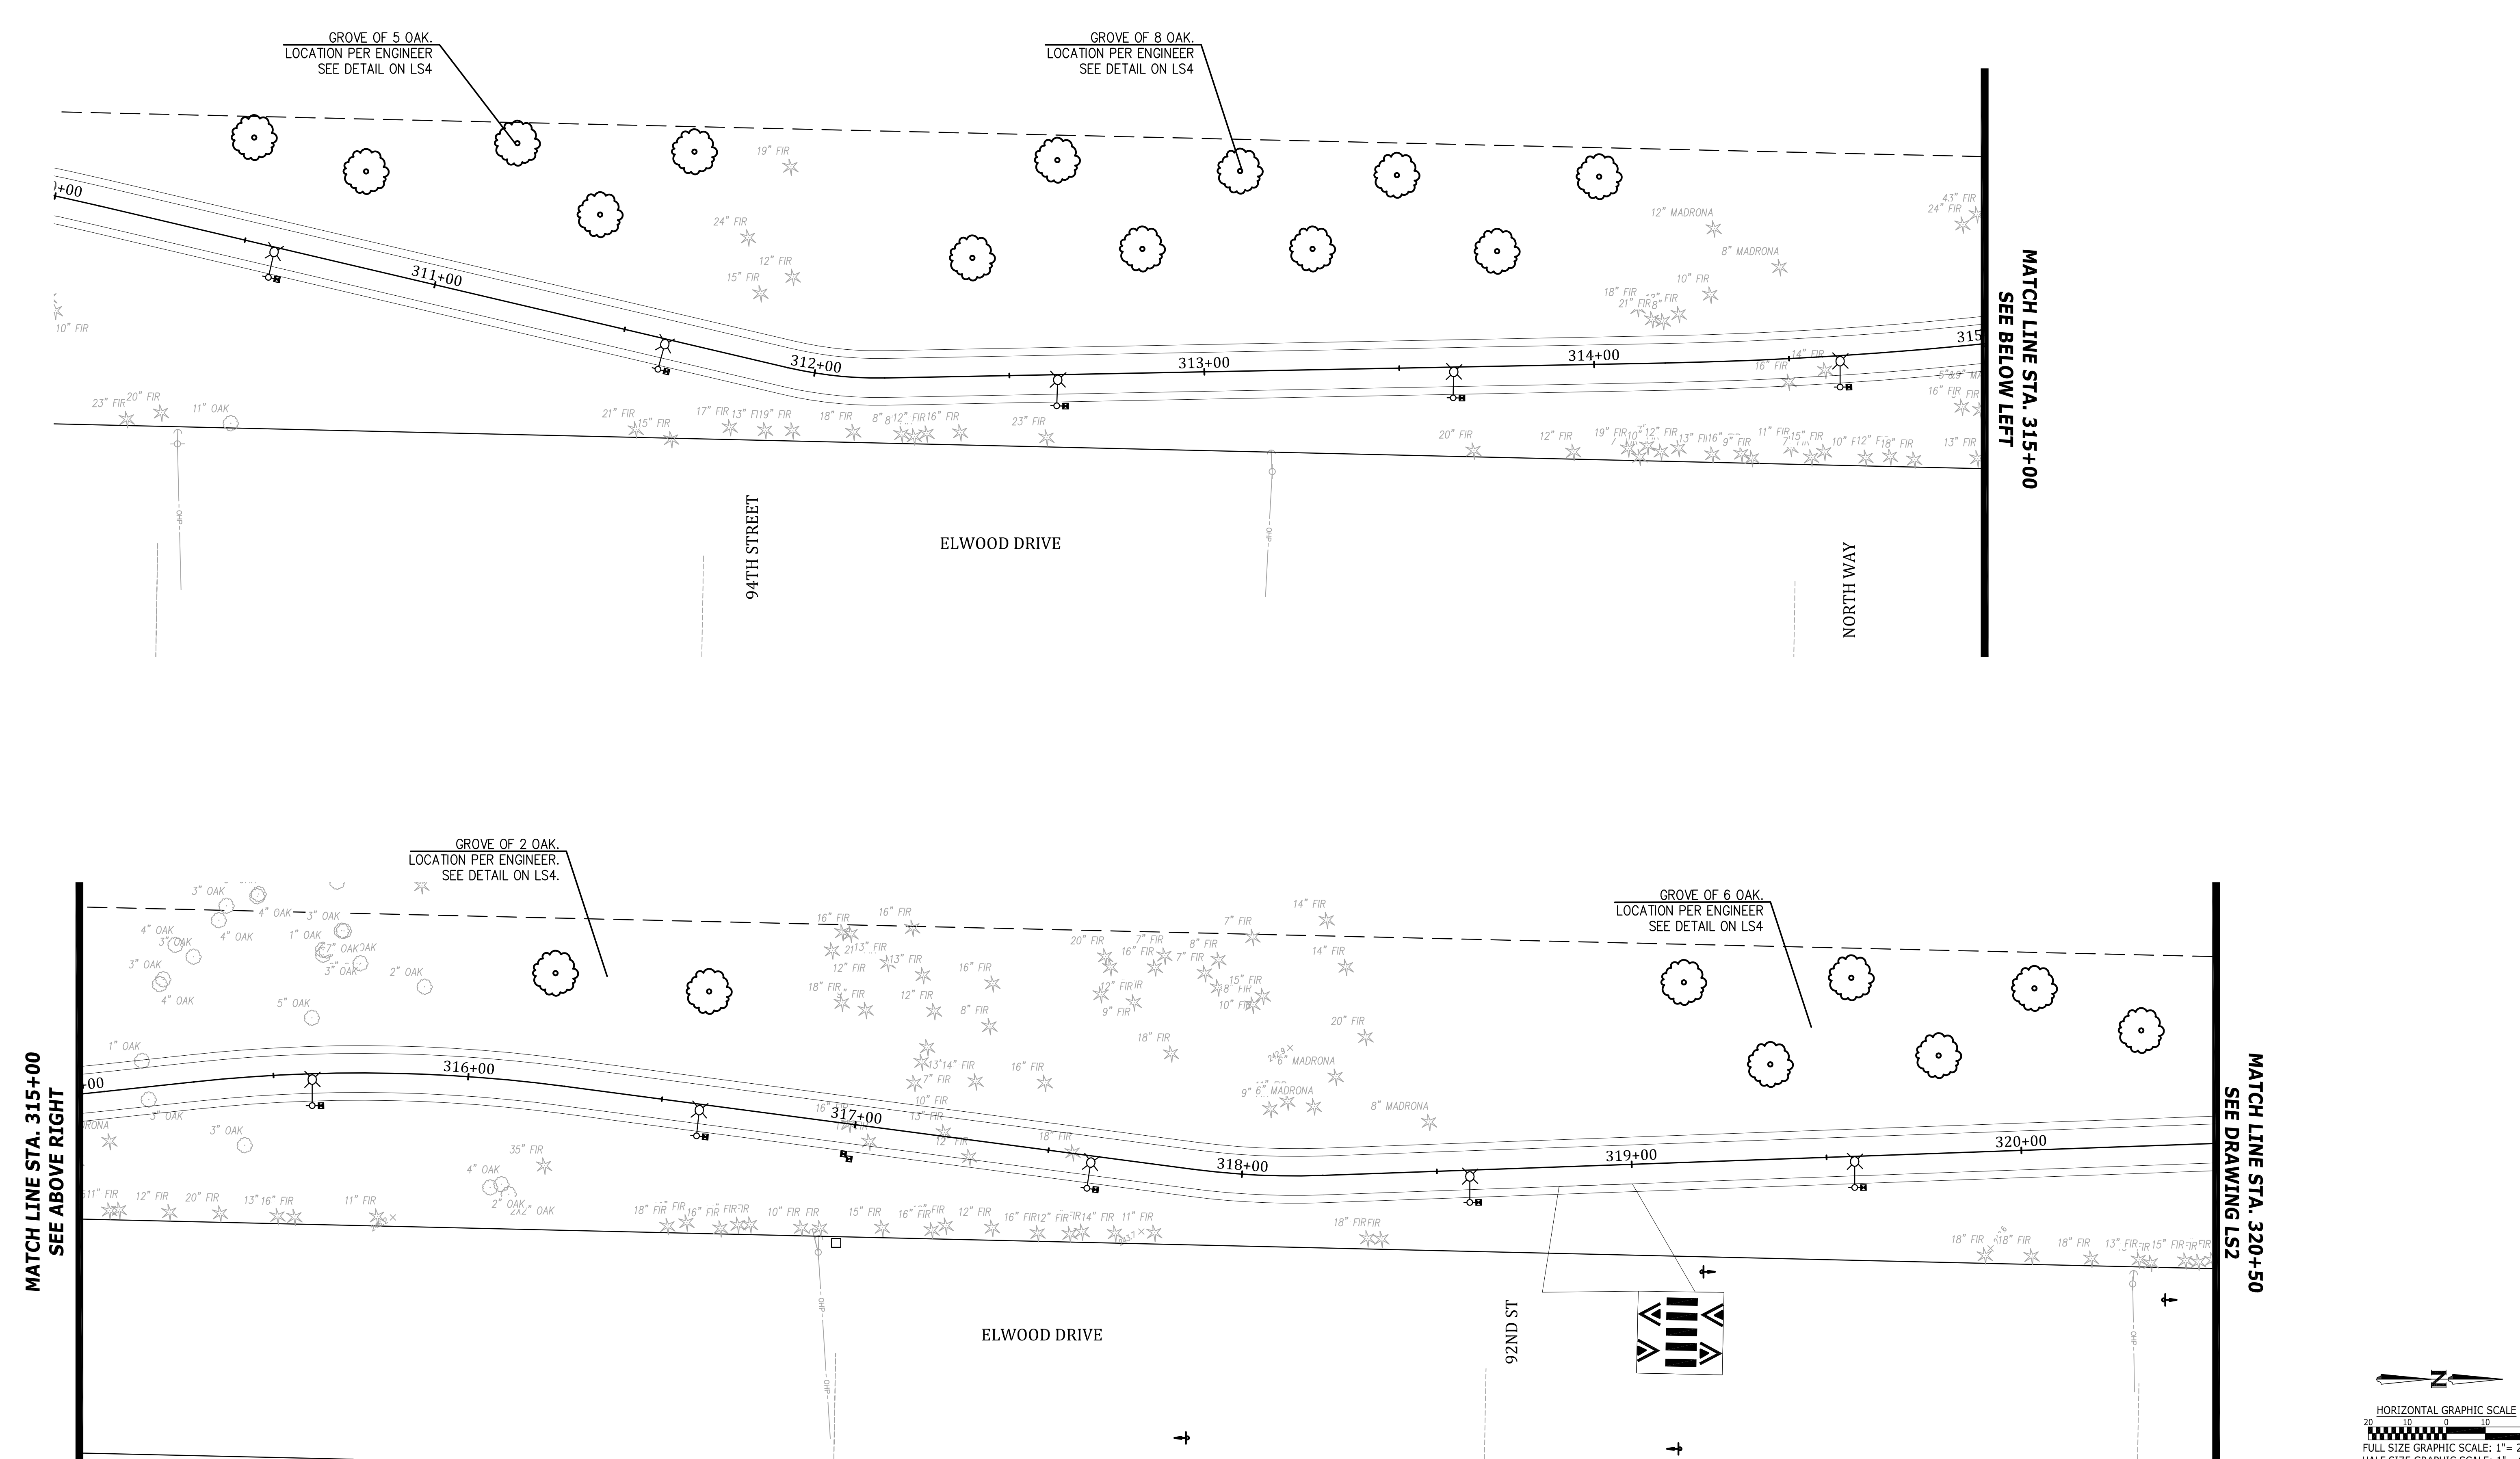

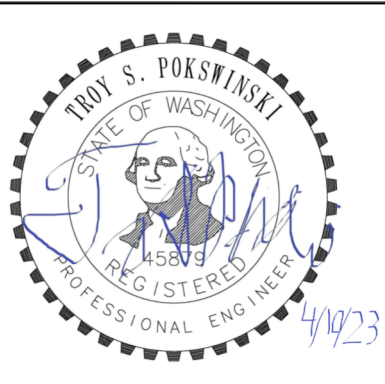No.	Release/Revision	Re. Date	Re. By	Designed By: T. POKSWINSKI			Project Name: ANGLE LANE / ELWOOD DRIVE PEDESTRIAN IMPROVEMENTS	Job No. 302.0156
				Drawn By: T. POKSWINSKI			Drawing Name: LANDSCAPING PLAN - STA. 310+00 TO STA. 320+50	
				Checked By: C. T. HILL				LS1
				Approved By: P. BUCICH				Sheet 34 of 49
				Project Start Date: 12/06/22 Drawing Scale: AS SHOWN Electronic File Name: 302.0083				



MATCH LINE STA. 320+50
SEE DRAWING LS1

MATCH LINE STA. 325+50
SEE BELOW LEFT

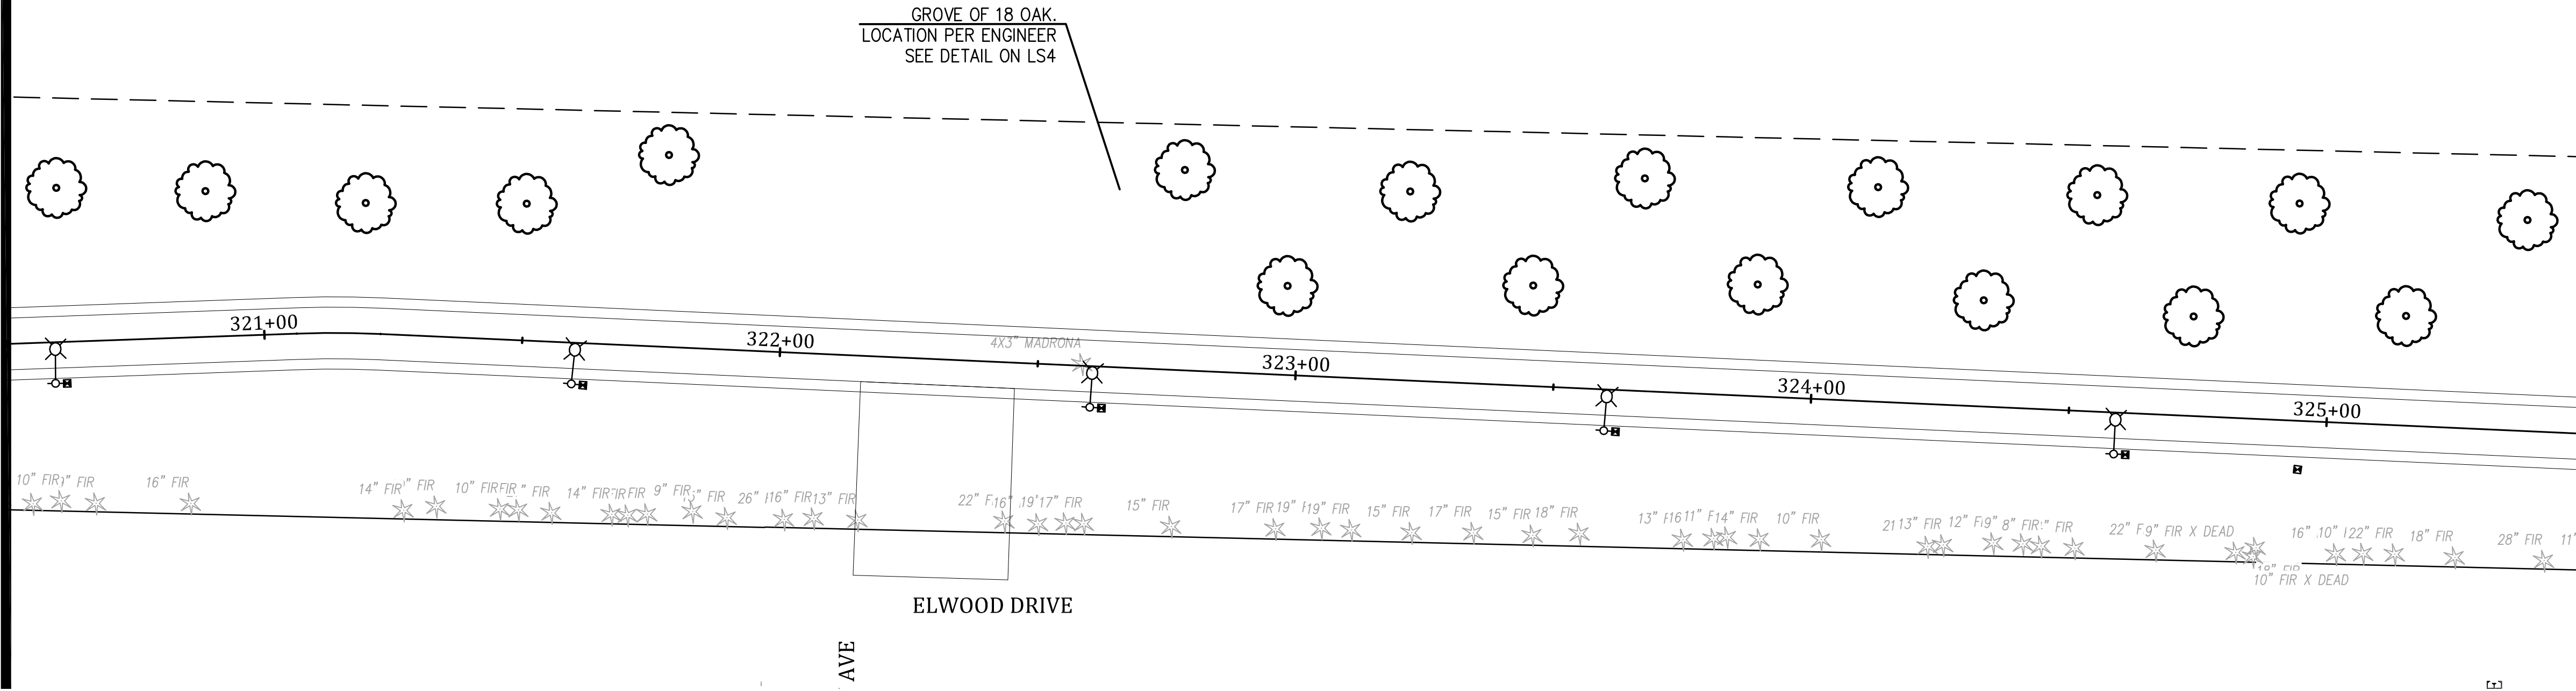

MATCH LINE STA. 325+50
SEE ABOVE RIGHT



MATCH LINE STA. 331+50
SEE SHEET LS3

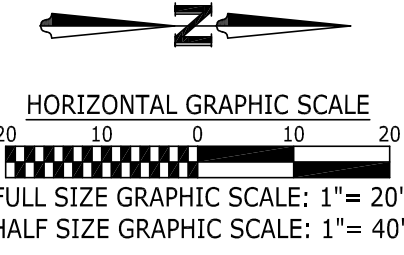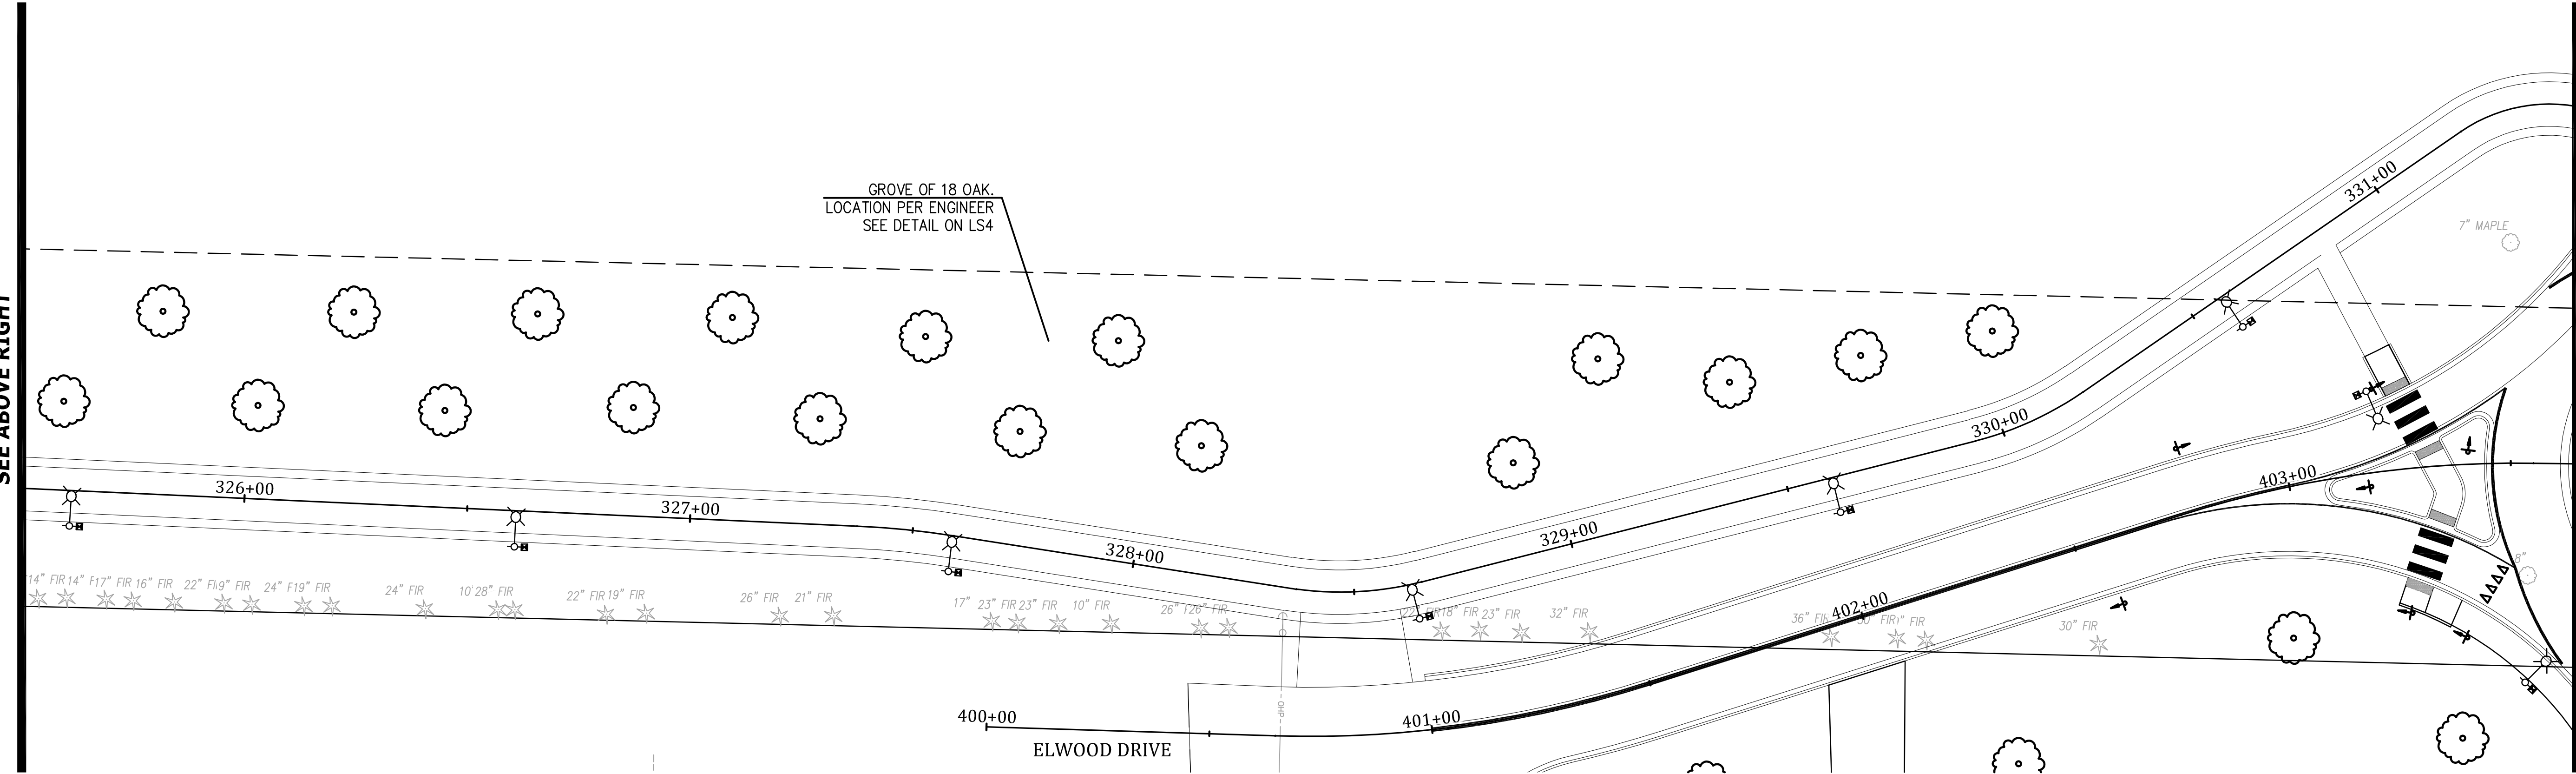


No.	Release/Revision	Re. Date	Re. By	Designed By:	Project Name:	Job No.
▲				T. POKSWINSKI	ANGLE LANE / ELWOOD DRIVE PEDESTRIAN IMPROVEMENTS	302.0156
▲				Drawn By:		Drawing No.
▲				T. POKSWINSKI		LS2
▲				Checked By:		Sheet
▲				C. T. HILL		35 of
▲				Approved By:		49
▲				P. BUCICH		
▲				Project Start Date:		
▲				12/06/22		
▲				Drawing Scale:		
▲				AS SHOWN		
▲				Electronic File Name:		
▲				302.0083		




Project Name:	ANGLE LANE / ELWOOD DRIVE PEDESTRIAN IMPROVEMENTS
Drawing Name:	LANDSCAPING PLAN - STA. 320+50 TO STA. 331+50

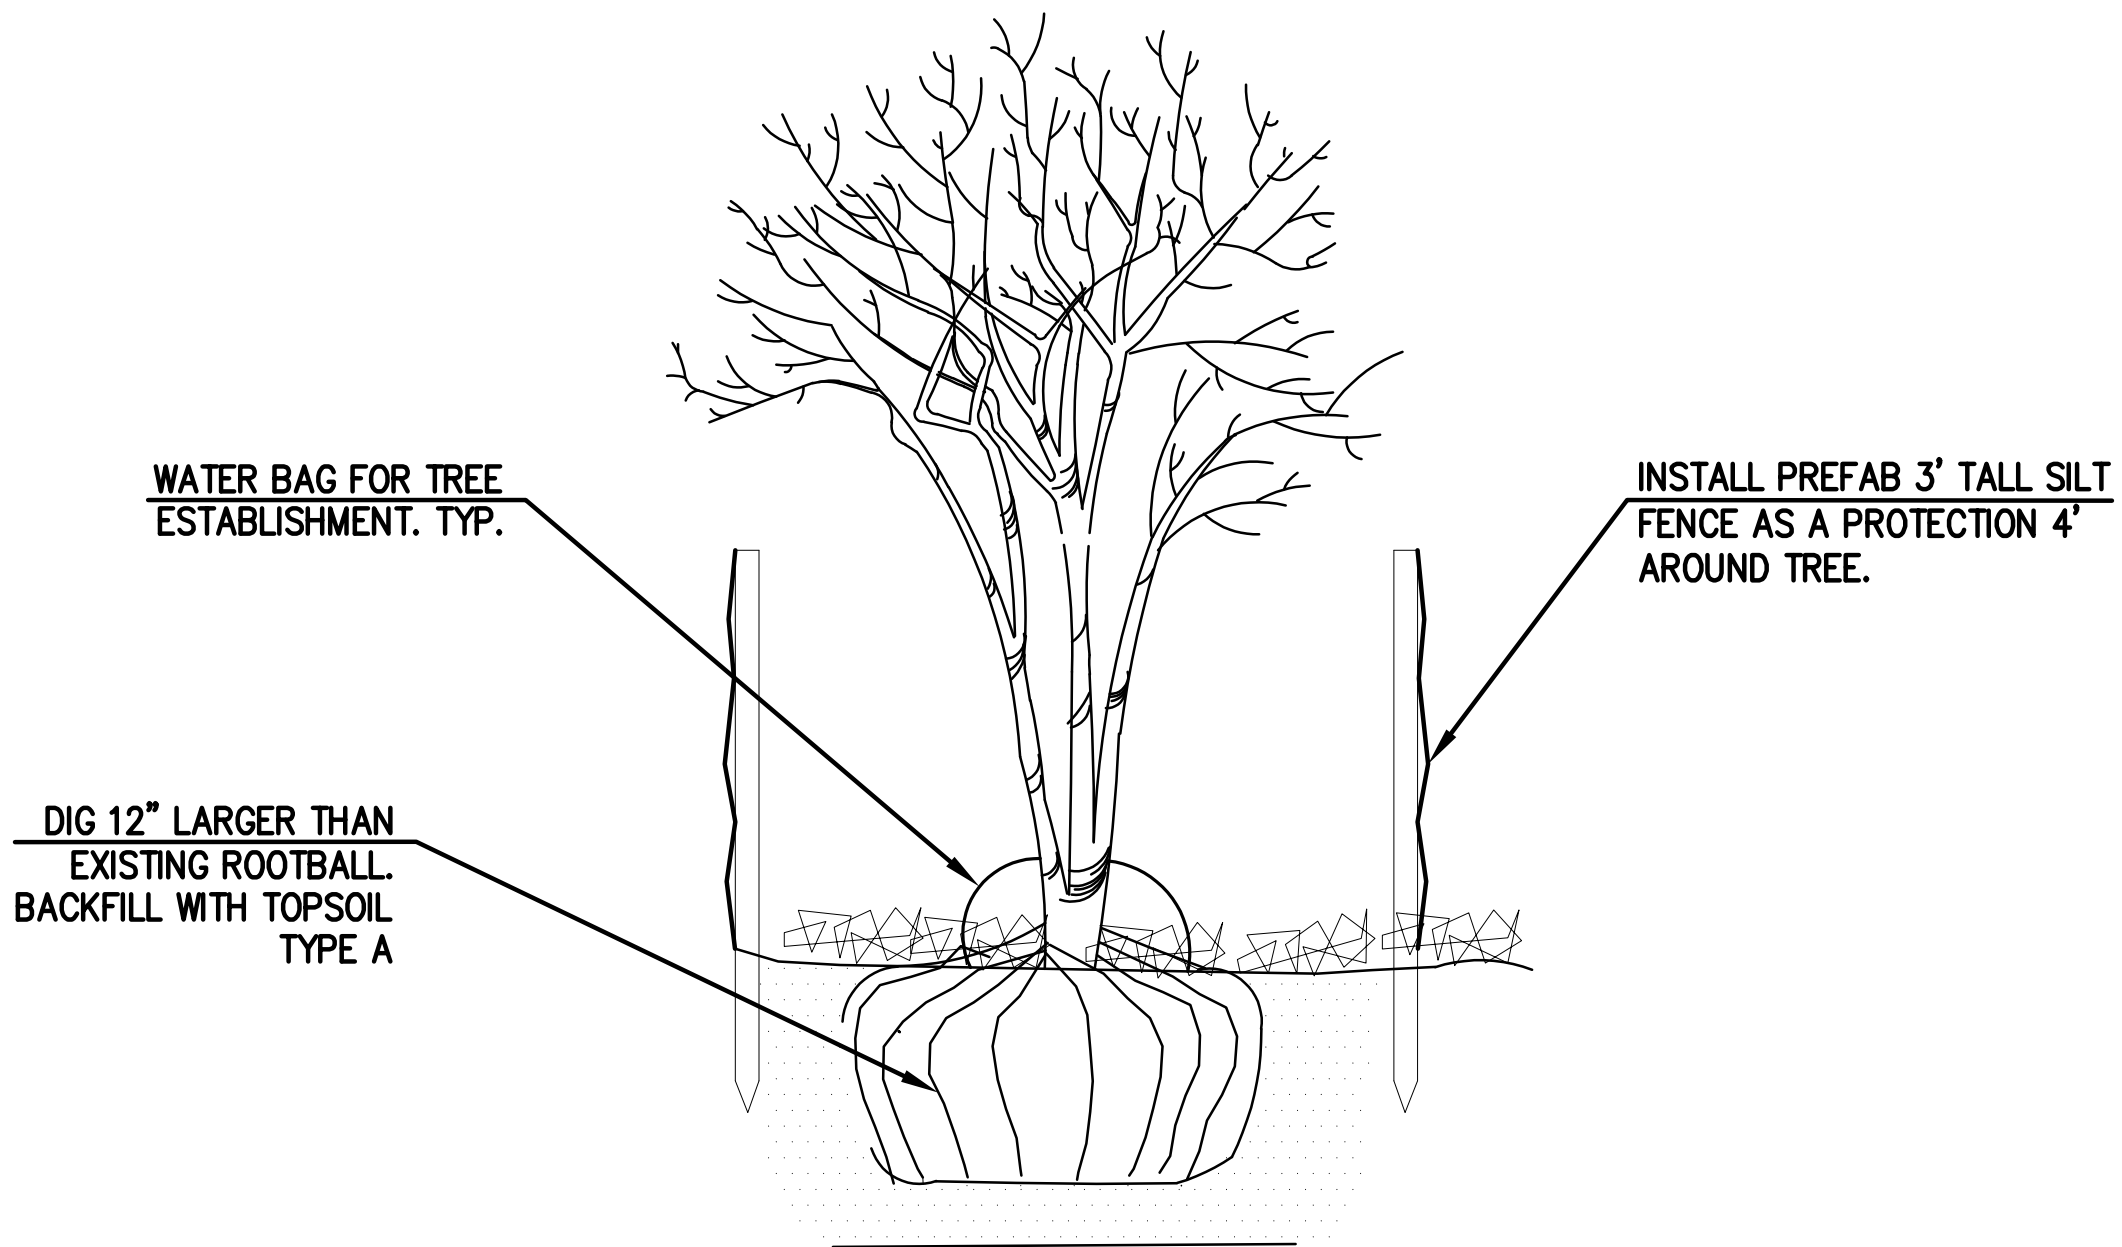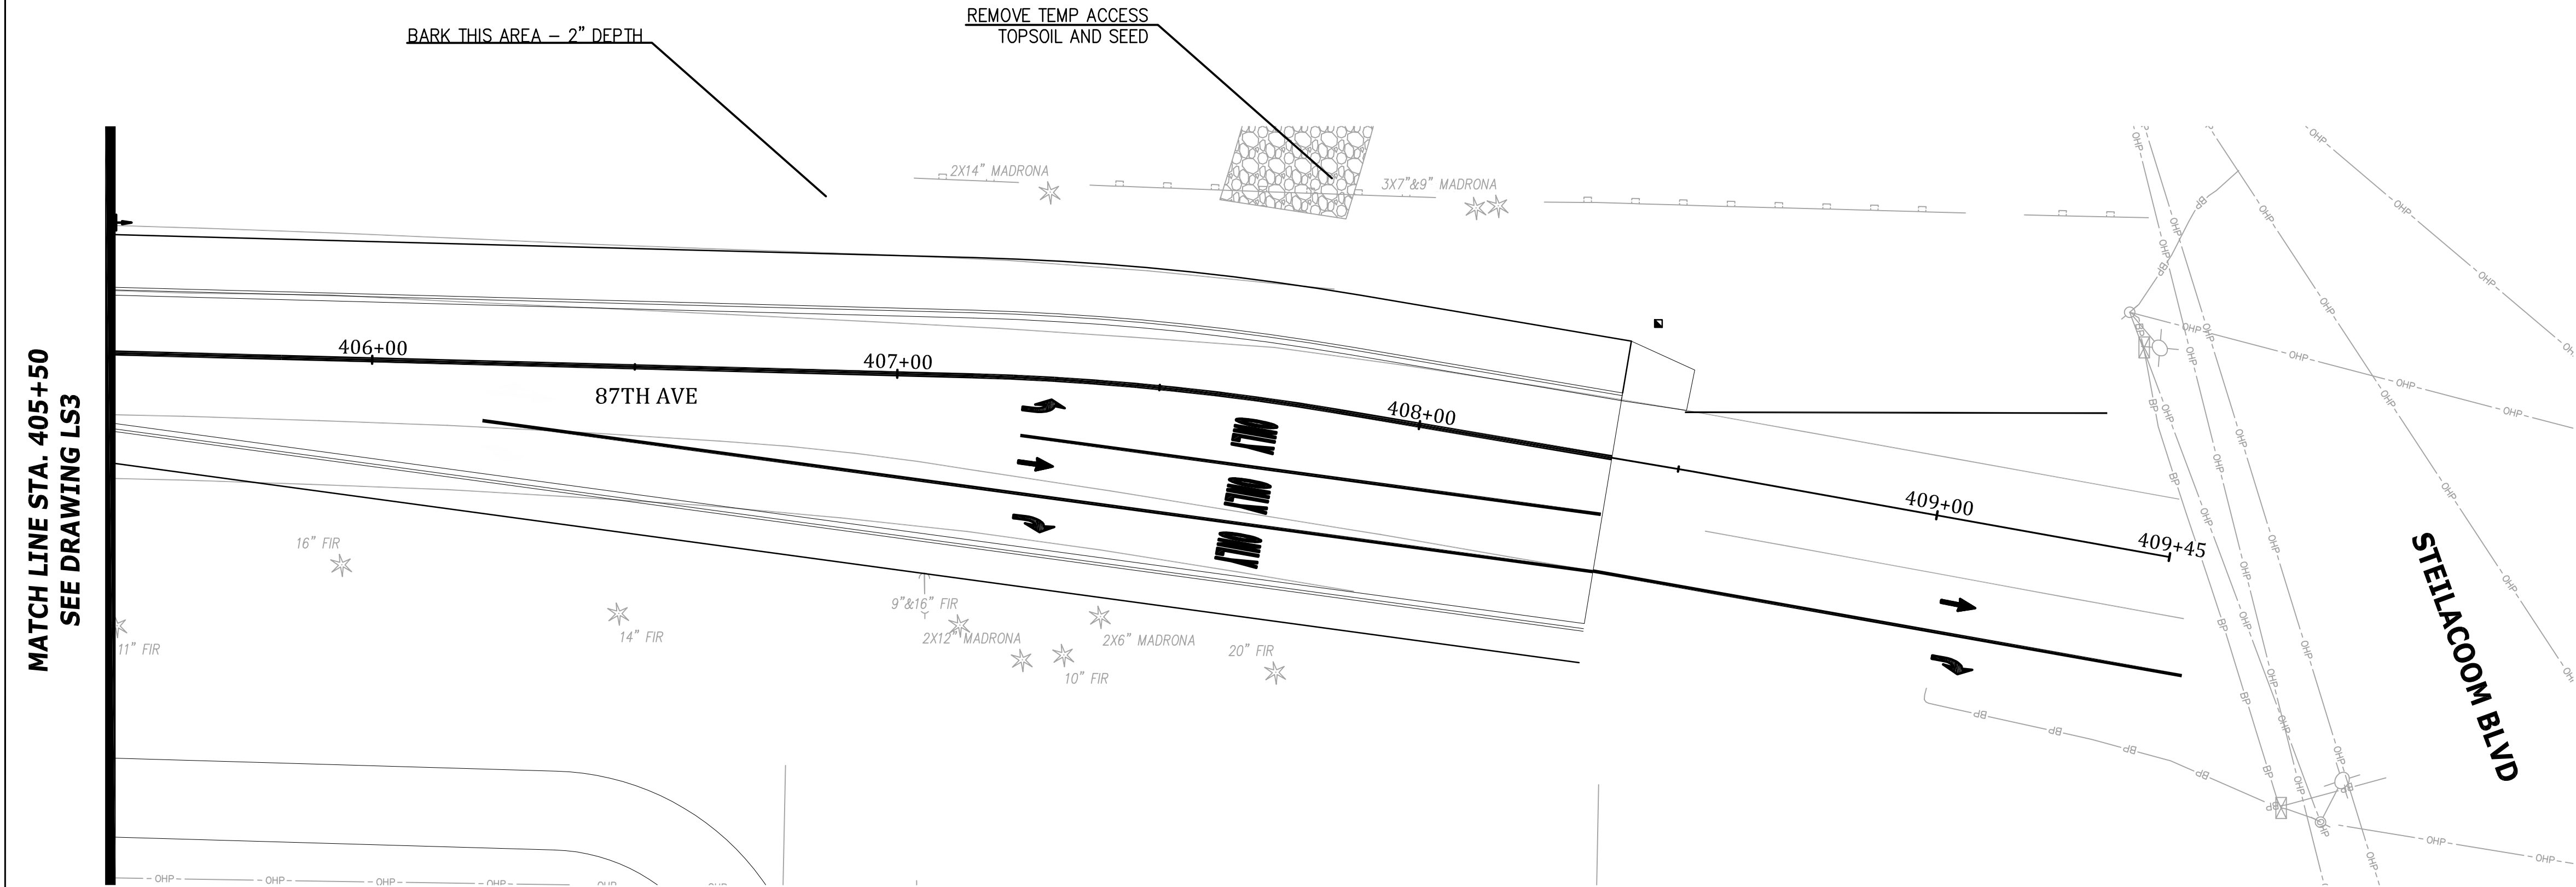

OAK PLANTING DETAIL
NOT TO SCALE


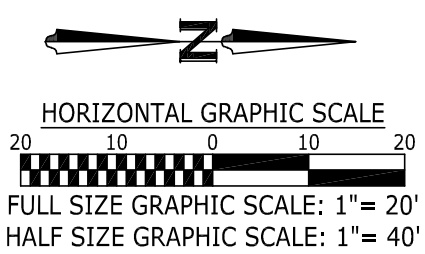


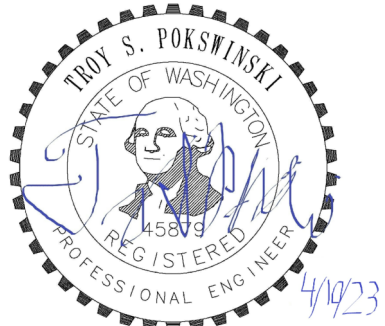No.	Release/Revision	Re. Date	Re. By	Designed By: T. POKSWINSKI	 	Project Name: ANGLE LANE / ELWOOD DRIVE PEDESTRIAN IMPROVEMENTS	Job No. 302.0156
				Drawn By: T. POKSWINSKI		Drawing Name:	LS4
				Checked By: C. T. HILL			
				Approved By: P. BUCICH			
				Project Start Date: 12/06/22			
				Drawing Scale: AS SHOWN			
				Electronic File Name: 302.0083		LANDSCAPE PLAN - STA. 405+50 TO STA. 409+45	Sheet 37 of 49


IRRIGATION LEGEND		
SYMBOL	MANUFACTURER/MODEL NO.	DESCRIPTION
	RAINBIRD XFS0912500	SUBSURFACE IRRIGATION TUBING. 0.9 GPH EMITTERS 12" O.C.
	RAINBIRD ESP-9V6 CONTROLLER	6 ZONE CONTROLLER INSTALLED IN CONTROL VALVE BOX
		IRRIGATION CONNECTION EQUIPMENT. SEE DETAIL FOR ASSEMBLY ORDER THIS SHEET.
	RAINBIRD FS 100B OR APPROVED EQUIV.	FLOW SENSOR
	SUPERIOR 3100	1" MASTER CONTROL VALVE
	KENNEDY 4057	BRASS SHUTOFF VALVE
	6" FEBCO 850 OR APPROVED EQUIV.	DOUBLE CHECK VALVE ASSEMBLY. SEE WATER MAIN PLANS
	44LRC RAINBIRD	1" BRASS QUICK COUPLER VALVE WITH LOCKING VINYL COVER.

GENERAL NOTES

- COORDINATE INSTALLATION OF IRRIGATION SYSTEM WITH INSTALLATION OF OTHER UTILITIES. LOCATE AND PROTECT ALL UNDERGROUND UTILITIES DURING INSTALLATION OF IRRIGATION SYSTEM.
- CONTRACTOR MUST COORDINATE SLEEVING, ROAD CROSSING AND PIPE LOCATIONS WITH INSTALLATION OF UNDERGROUND UTILITIES.
- IRRIGATION SYSTEM SHALL BE INSTALLED, TESTED, MAINTAINED AND GUARANTEED PER SPECIFICATIONS.
- IRRIGATION SYSTEM IS DESIGNED TO OPERATE AT 30-35 PSI, CONTRACTOR SHALL FIELD CHECK EXISTING WATER PRESSURE, ADJUSTING PRESSURE REDUCING VALVE AS NECESSARY TO PROVIDE OPTIMAL PERFORMANCE.
- MAINLINE SHALL BE 1"Ø PVC SCH 40, BURIED 24" BELOW FINISH GRADE.
- SLEEVE UNDER ALL PAVED SURFACES AND CONCRETE SIDEWALK. SLEEVING SHALL BE TWICE THE DIAMETER AS THE PIPE AND BE SCH. 40 PVC.
- CONTROLLER WIRES SHALL BE TAPED TO IRRIGATION MAIN OR LATERALS IF POSSIBLE.

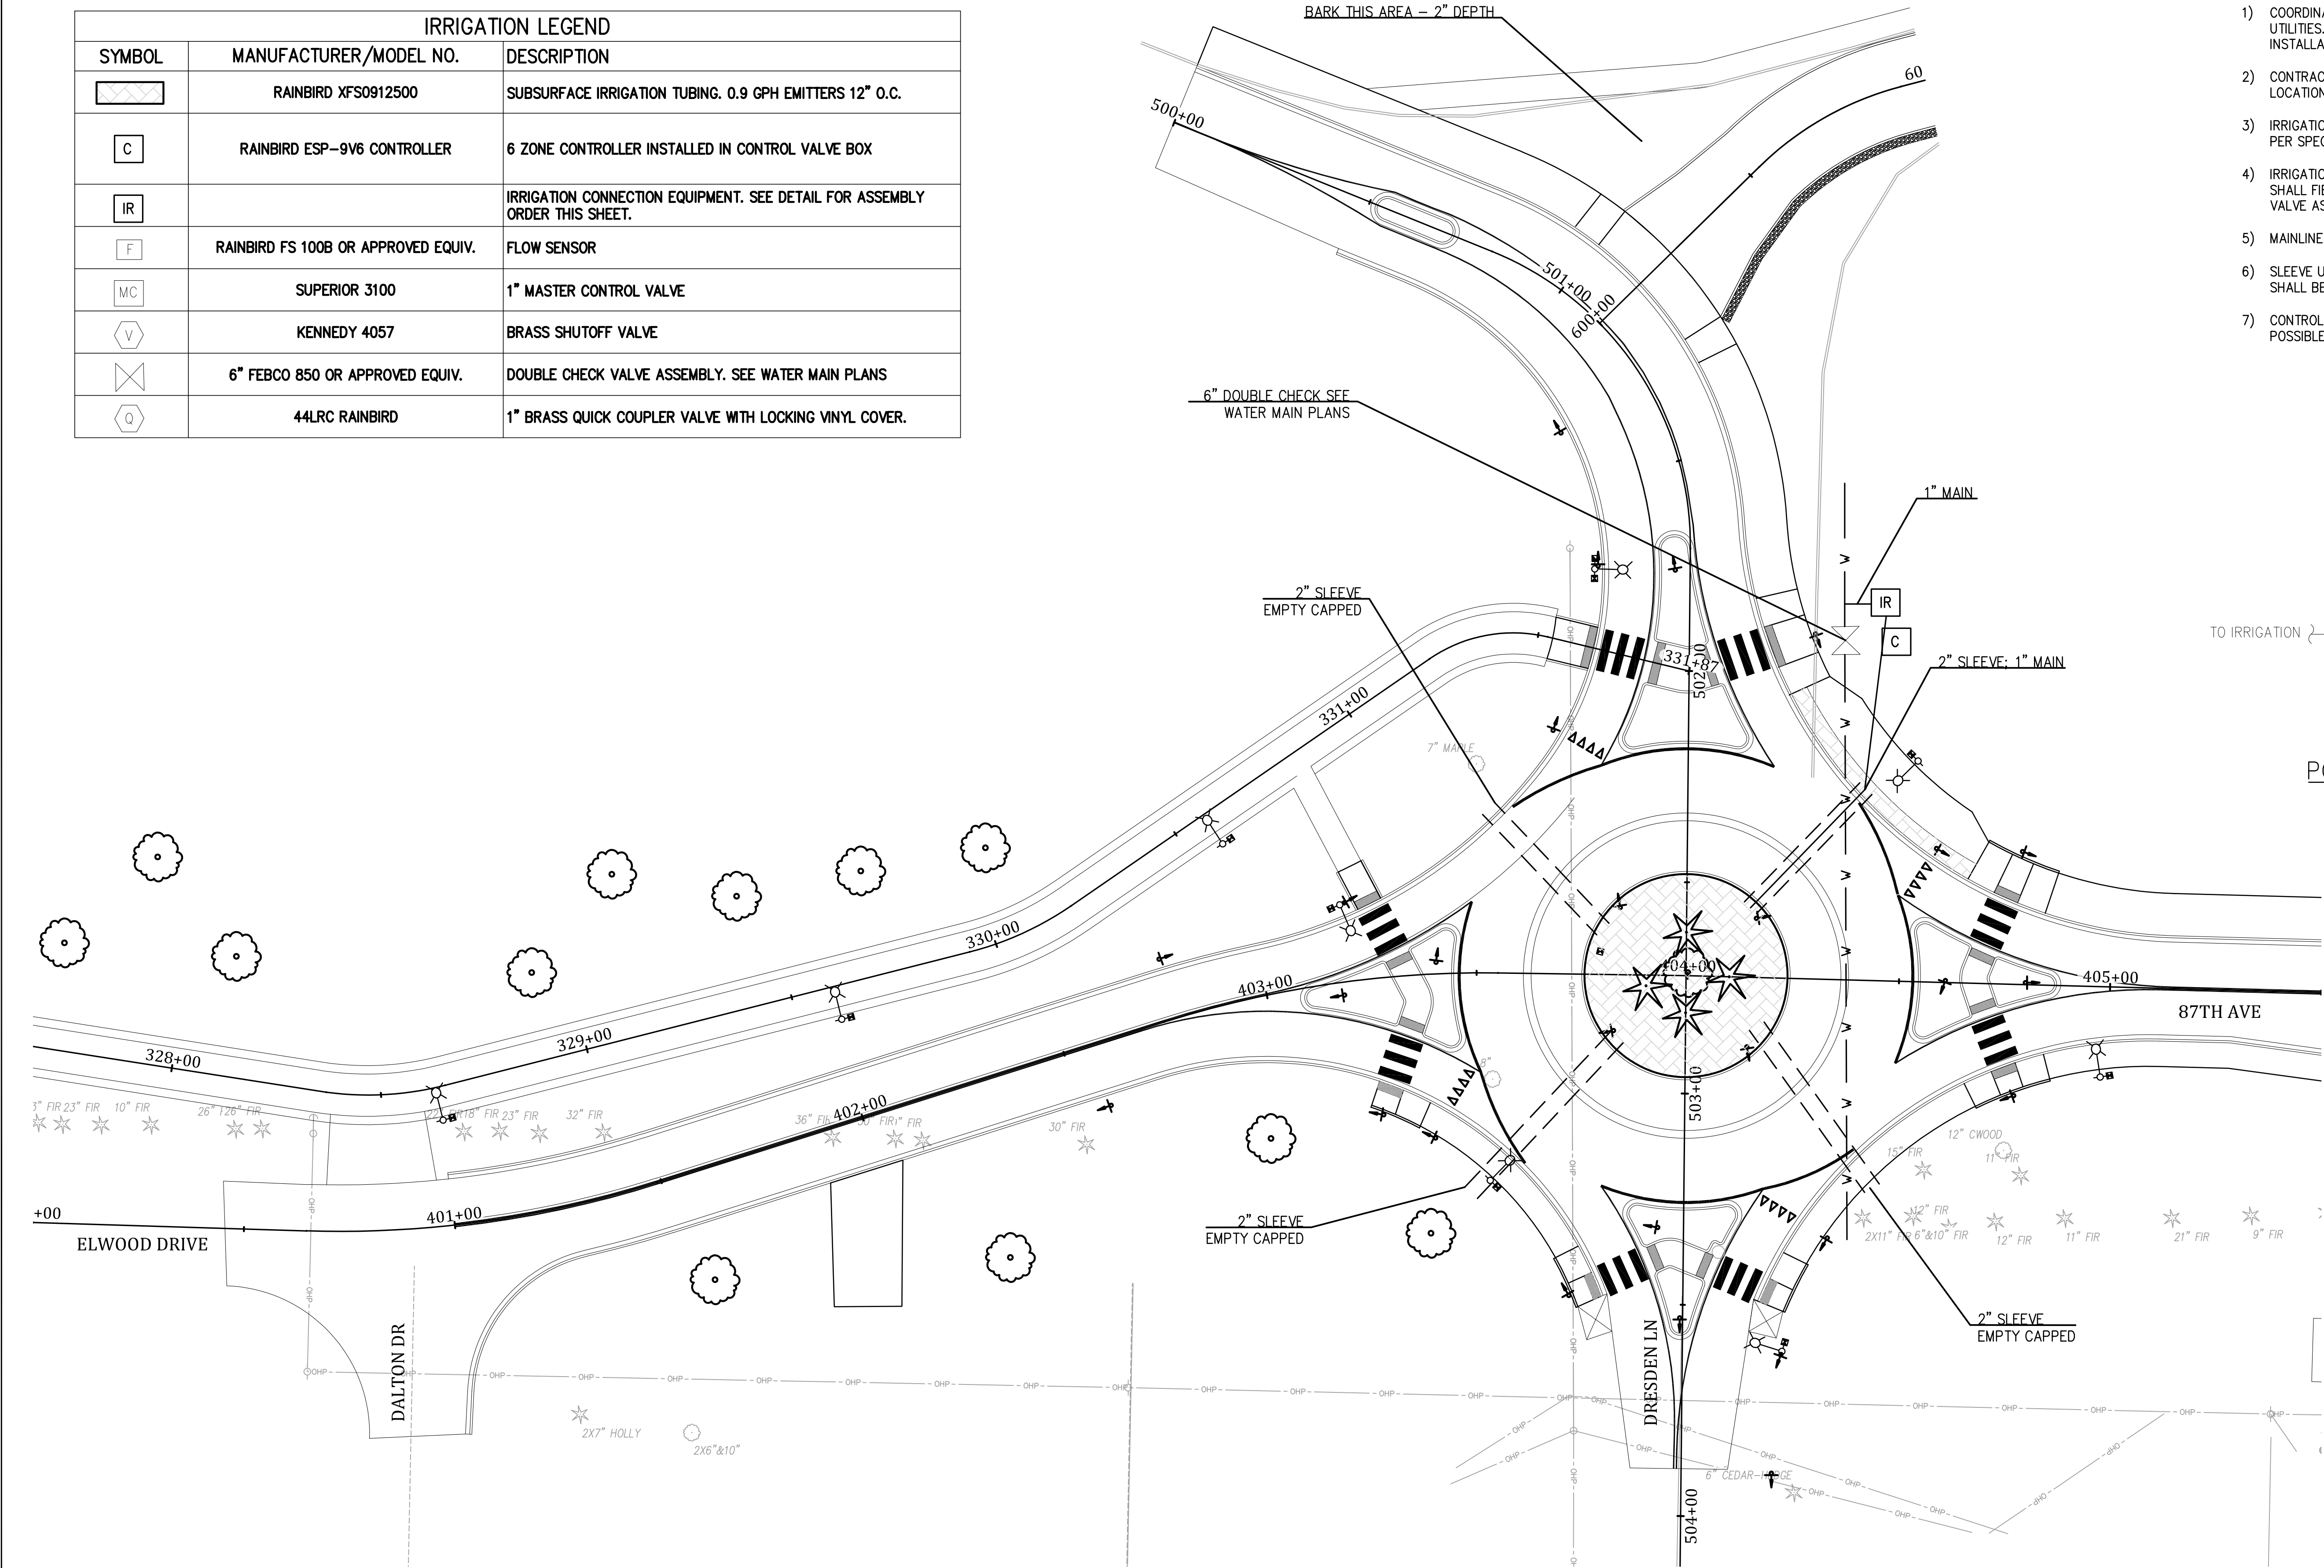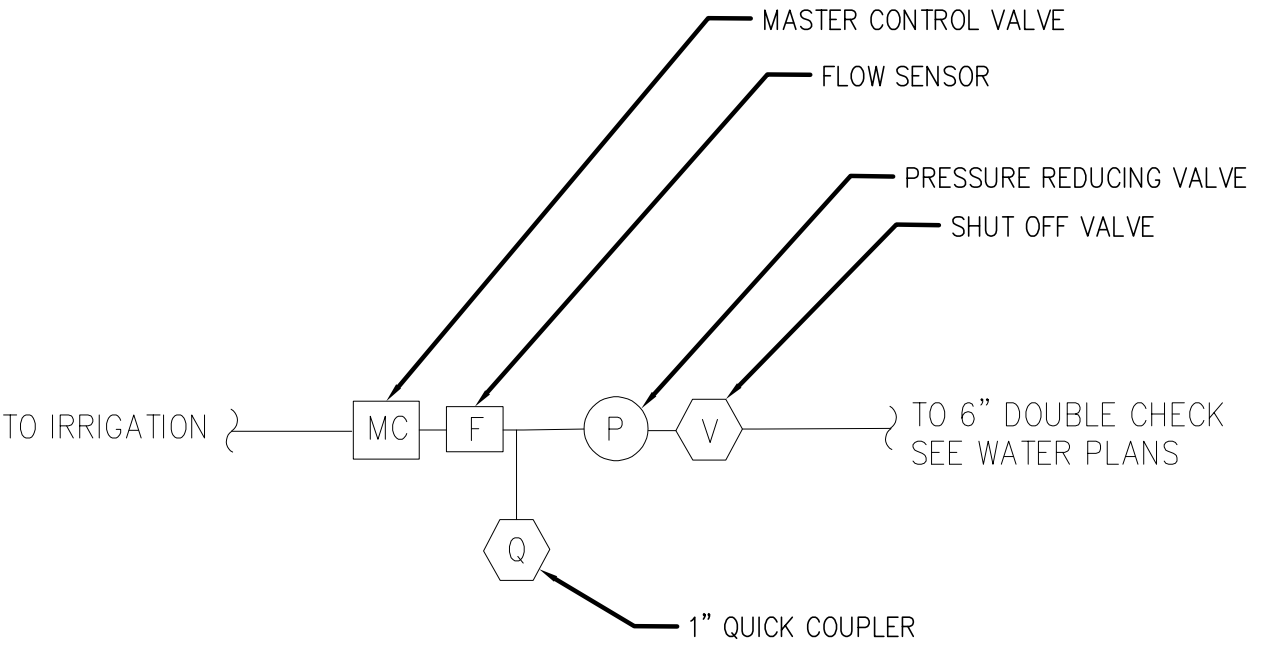

No.	Release/Revision	Re. Date	Re. By	Designed By: T. POKSWINSKI			Project Name: ANGLE LANE / ELWOOD DRIVE PEDESTRIAN IMPROVEMENTS	Job No. 302.0156
				Drawn By: T. POKSWINSKI			Drawing No. IR	
				Checked By: C. T. HILL			Sheet 38 of 49	
				Approved By: P. BUCICH				
				Project Start Date: Drawing Scale: 12/06/22 AS SHOWN				
				Electronic File Name: 302.0083				

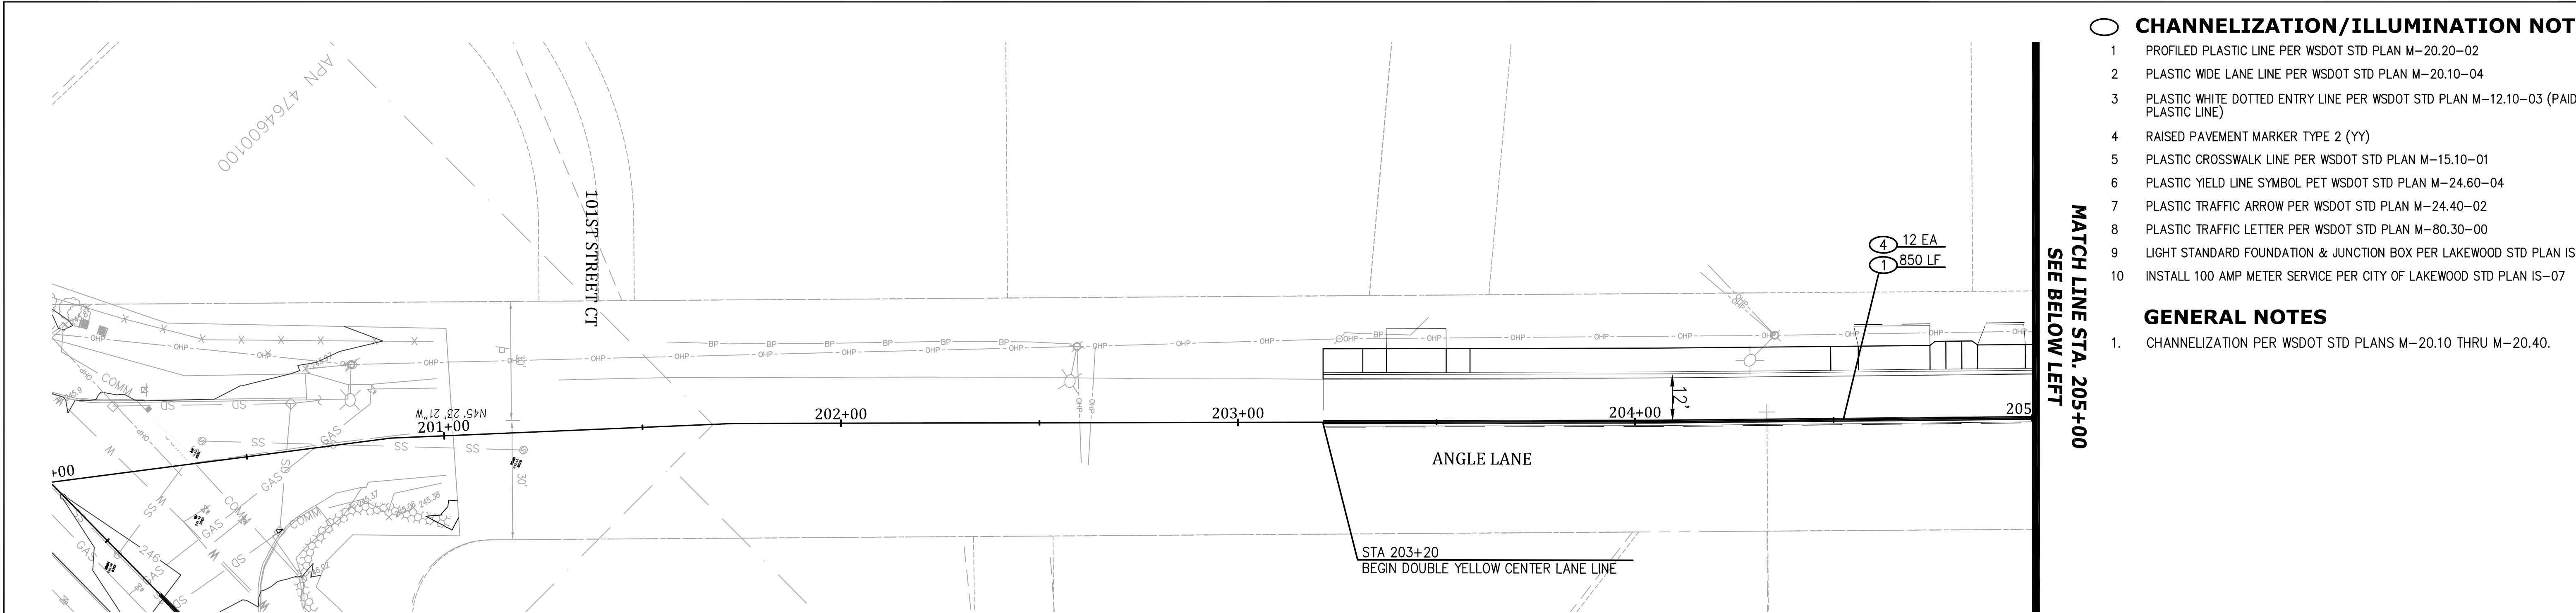



CHANNELIZATION/ILLUMINATION NOTES

- 1 PROFILED PLASTIC LINE PER WSDOT STD PLAN M-20.20-02
- 2 PLASTIC WIDE LANE LINE PER WSDOT STD PLAN M-20.10-04
- 3 PLASTIC WHITE DOTTED ENTRY LINE PER WSDOT STD PLAN M-12.10-03 (PAID AS PLASTIC LINE)
- 4 RAISED PAVEMENT MARKER TYPE 2 (YY)
- 5 PLASTIC CROSSWALK LINE PER WSDOT STD PLAN M-15.10-01
- 6 PLASTIC YIELD LINE SYMBOL PET WSDOT STD PLAN M-24.60-04
- 7 PLASTIC TRAFFIC ARROW PER WSDOT STD PLAN M-24.40-02
- 8 PLASTIC TRAFFIC LETTER PER WSDOT STD PLAN M-80.30-00
- 9 LIGHT STANDARD FOUNDATION & JUNCTION BOX PER LAKEWOOD STD PLAN IS-02
- 10 INSTALL 100 AMP METER SERVICE PER CITY OF LAKEWOOD STD PLAN IS-07


GENERAL NOTES

1. CHANNELIZATION PER WSDOT STD PLANS M-20.10 THRU M-20.40.

SIGN SCHEDULE							
SIGN ID	ALIGN	STATION	OFFSET	TYPE	W X H	DESCRIPTION	COMMENTS
1	ANGLE	209+48	23.0' RT	W17-1 W13-1	30"x30" 18"x18"	SPEED HUMP 20 MPH WARNING	MOUNT ON NEW POST
NOTES: 1. SIGN MOUNTS PER CITY OF LAKEWOOD STANDARD PLAN PS-03							

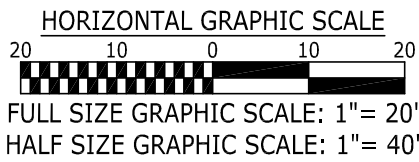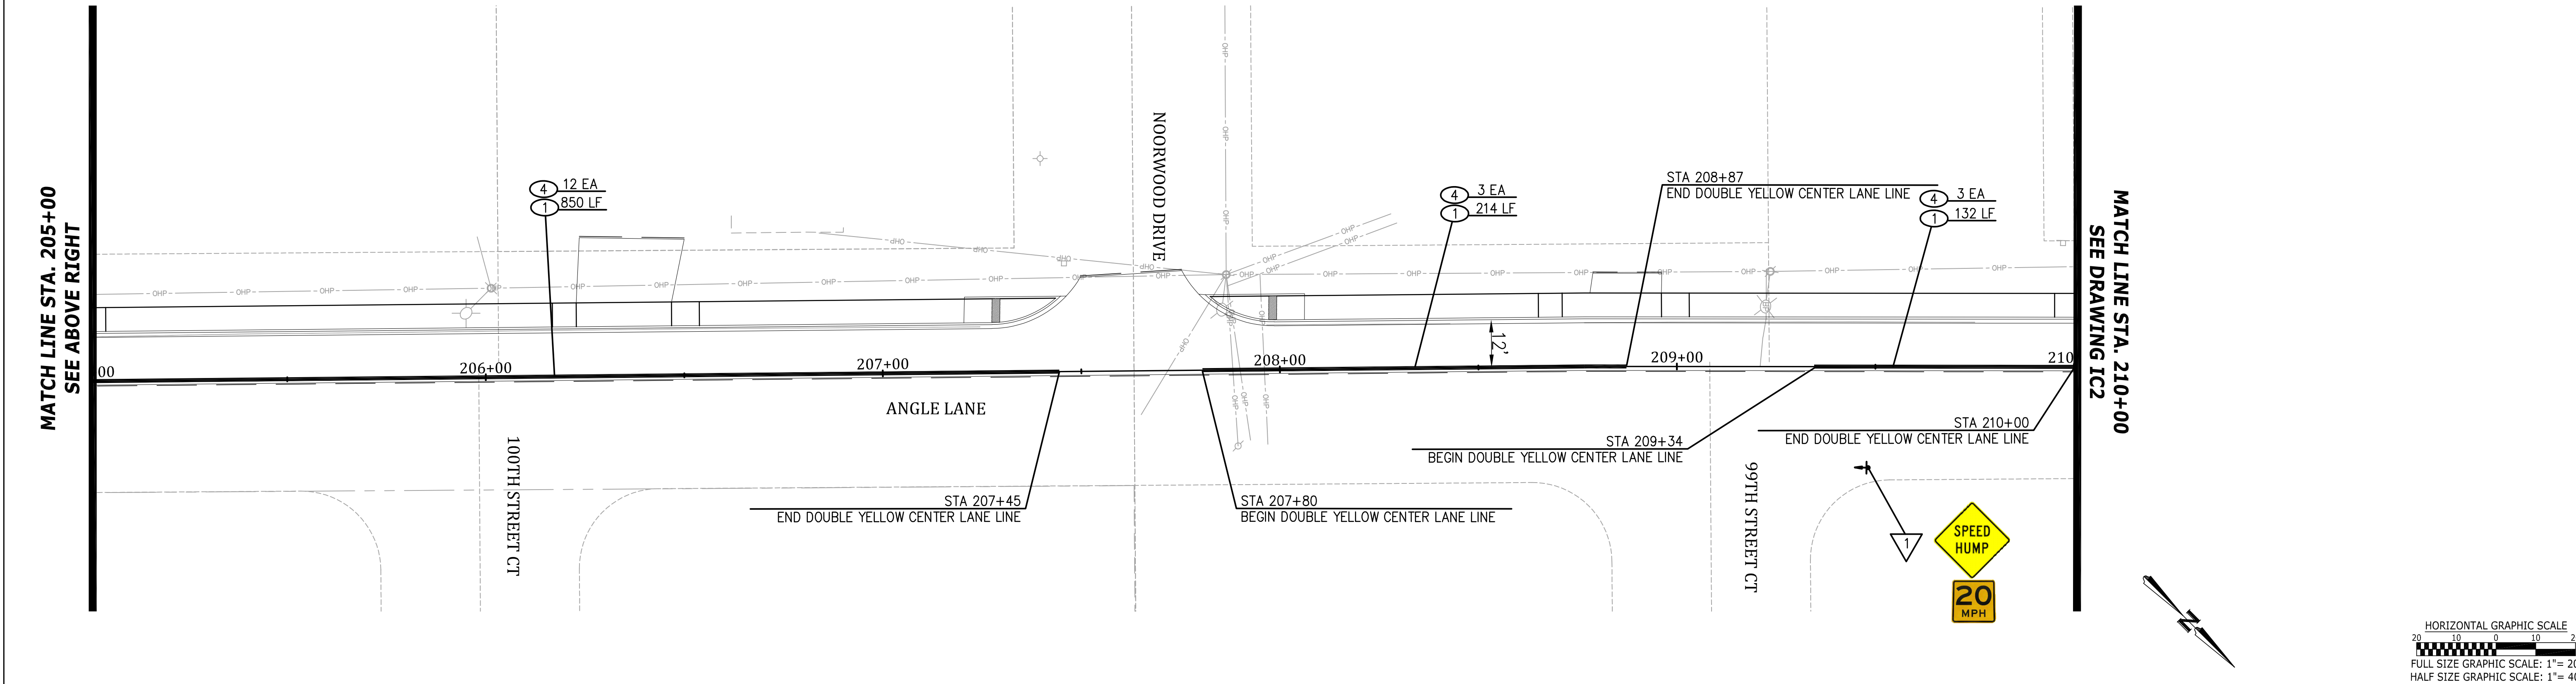

No.	Release/Revision	Re. Date	Re. By	Designed By:	Project Name:	Job No.
▲				T. POKSWINSKI	ANGLE LANE / ELWOOD DRIVE PEDESTRIAN IMPROVEMENTS	302.0156
▲				Drawn By:		Drawing No.
▲				T. POKSWINSKI		IC1
▲				Checked By:		Sheet
▲				C. T. HILL		39
▲				Approved By:		of
▲				P. BUCICH	ILLUM./CHANNELIZATION PLAN - STA. 200+00 TO STA. 210+00	49
▲				Project Start Date: 12/06/22		
▲				Drawing Scale: AS SHOWN		
▲				Electronic File Name: 302.0083		

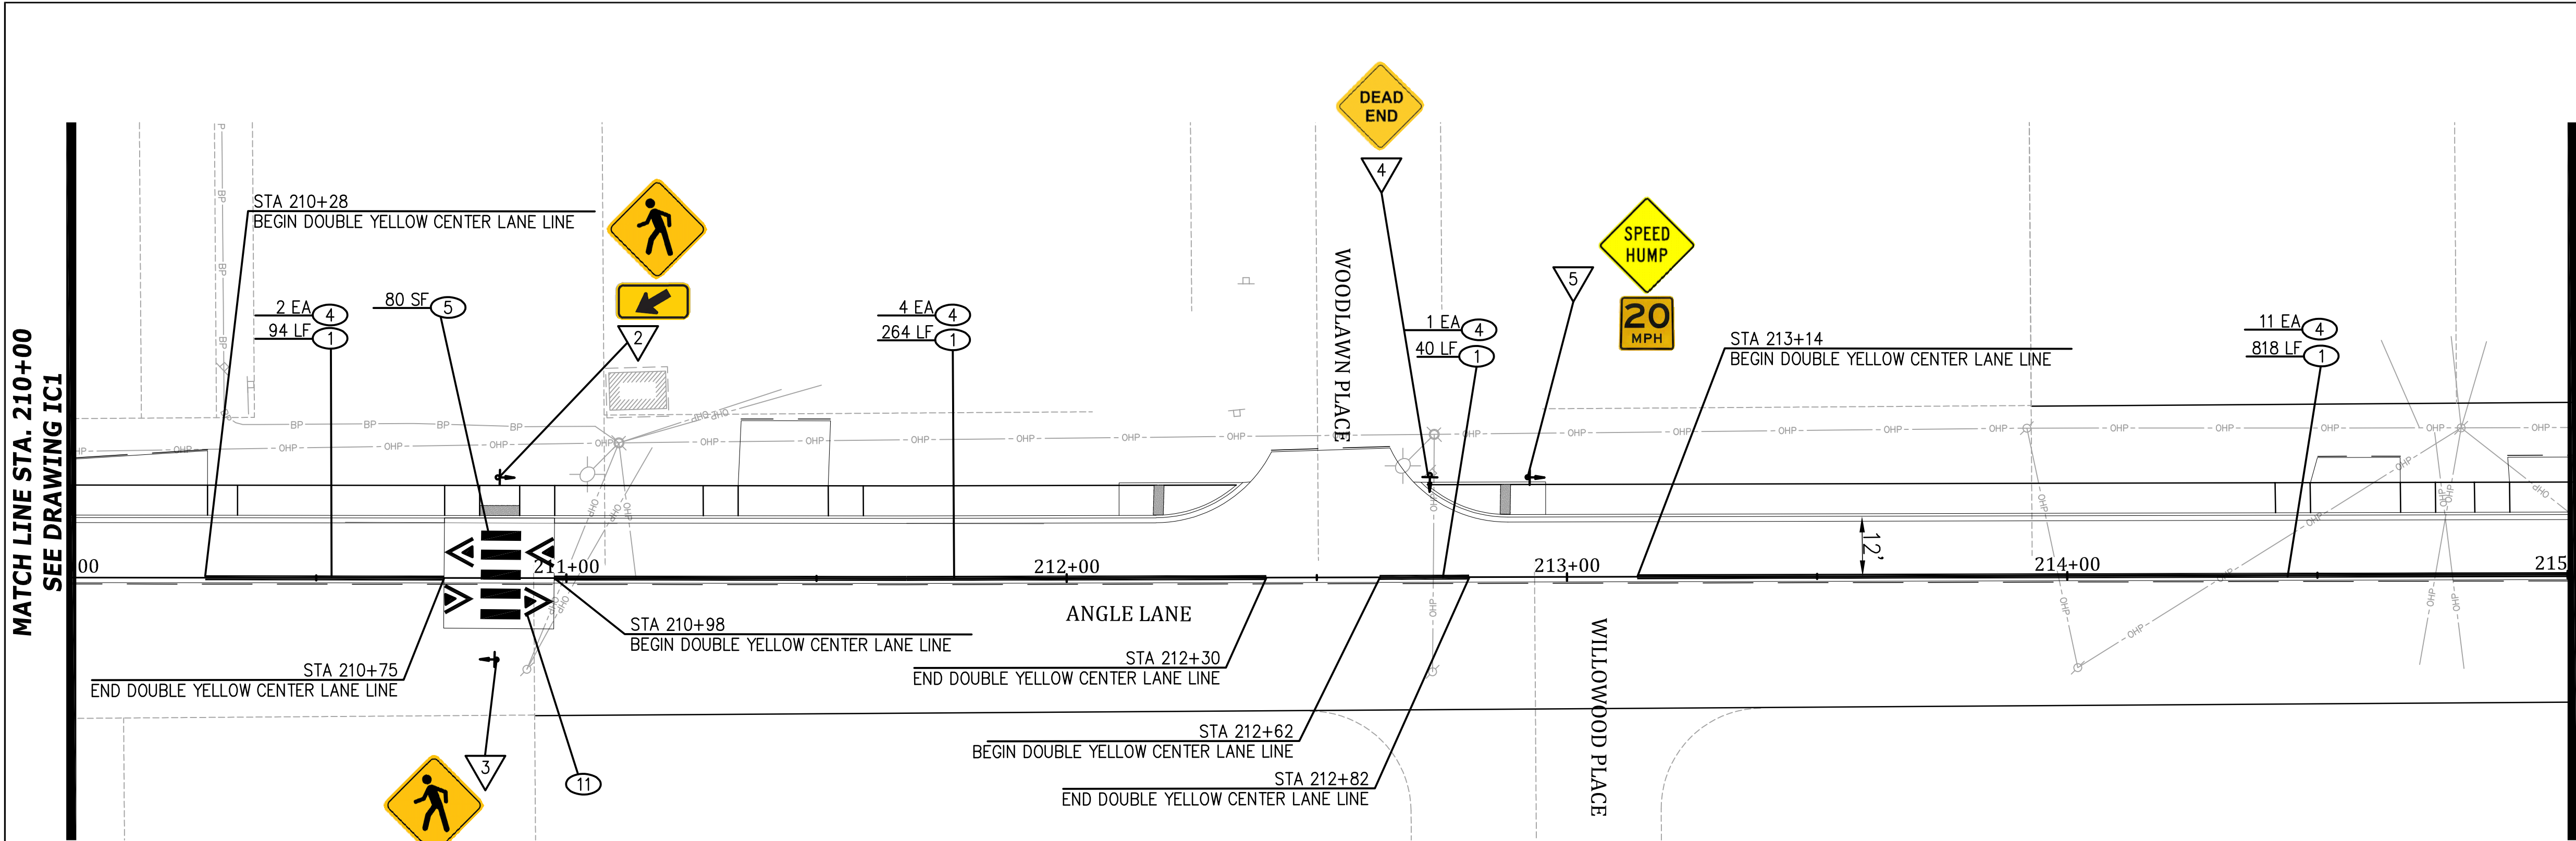



- CHANNELIZATION/ILLUMINATION NOTES**
- 1 PROFILED PLASTIC LINE PER WSDOT STD PLAN M-20.20-02
 - 2 PLASTIC WIDE LANE LINE PER WSDOT STD PLAN M-20.10-04
 - 3 PLASTIC WHITE DOTTED ENTRY LINE PER WSDOT STD PLAN M-12.10-03 (PAID AS PLASTIC LINE)
 - 4 RAISED PAVEMENT MARKER TYPE 2 (YY)
 - 5 PLASTIC CROSSWALK LINE PER WSDOT STD PLAN M-15.10-01
 - 6 PLASTIC YIELD LINE SYMBOL PET WSDOT STD PLAN M-24.60-04
 - 7 PLASTIC TRAFFIC ARROW PER WSDOT STD PLAN M-24.40-02
 - 8 PLASTIC TRAFFIC LETTER PER WSDOT STD PLAN M-80.30-00
 - 9 LIGHT STANDARD FOUNDATION & JUNCTION BOX PER LAKEWOOD STD PLAN IS-02
 - 10 INSTALL 100 AMP METER SERVICE PER CITY OF LAKEWOOD STD PLAN IS-07
 - 11 SPEED TABLE ARROWS (INCIDENTAL TO SPEED TABLE BID ITEM)

GENERAL NOTES

1. CHANNELIZATION PER WSDOT STD PLANS M-20.10 THRU M-20.40.


SIGN SCHEDULE							
SIGN ID	ALIGN	STATION	OFFSET	TYPE	W X H	DESCRIPTION	COMMENTS
2	ANGLE	210+87	21' LT	W11-2 W16-7P	30"x30" 24"x12"	PEDESTRIAN CROSSING DOWNWARD ARROW	MOUNT ON NEW POST
3	ANGLE	210+87	21' RT	W11-2 W16-7P	30"x30" 24"x12"	PEDESTRIAN CROSSING DOWNWARD ARROW	MOUNT ON NEW POST
4	ANGLE	212+73	21' LT	W14-1	30"x30"	DEAD END	MOUNT ON NEW POST
5	ANGLE	212+92	21' LT	W17-1 W13-1	30"x30" 18"x18"	SPEED HUMPS 20 MPH WARNING	MOUNT ON NEW POST
6	ANGLE	26+23.1	42.0' RT	R2-1	24"x30"	25 MPH SPEED LIMIT	MOUNT ON NEW POST

NOTES: 1. SIGN MOUNTS PER CITY OF LAKEWOOD STANDARD PLAN PS-03

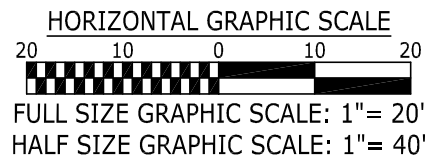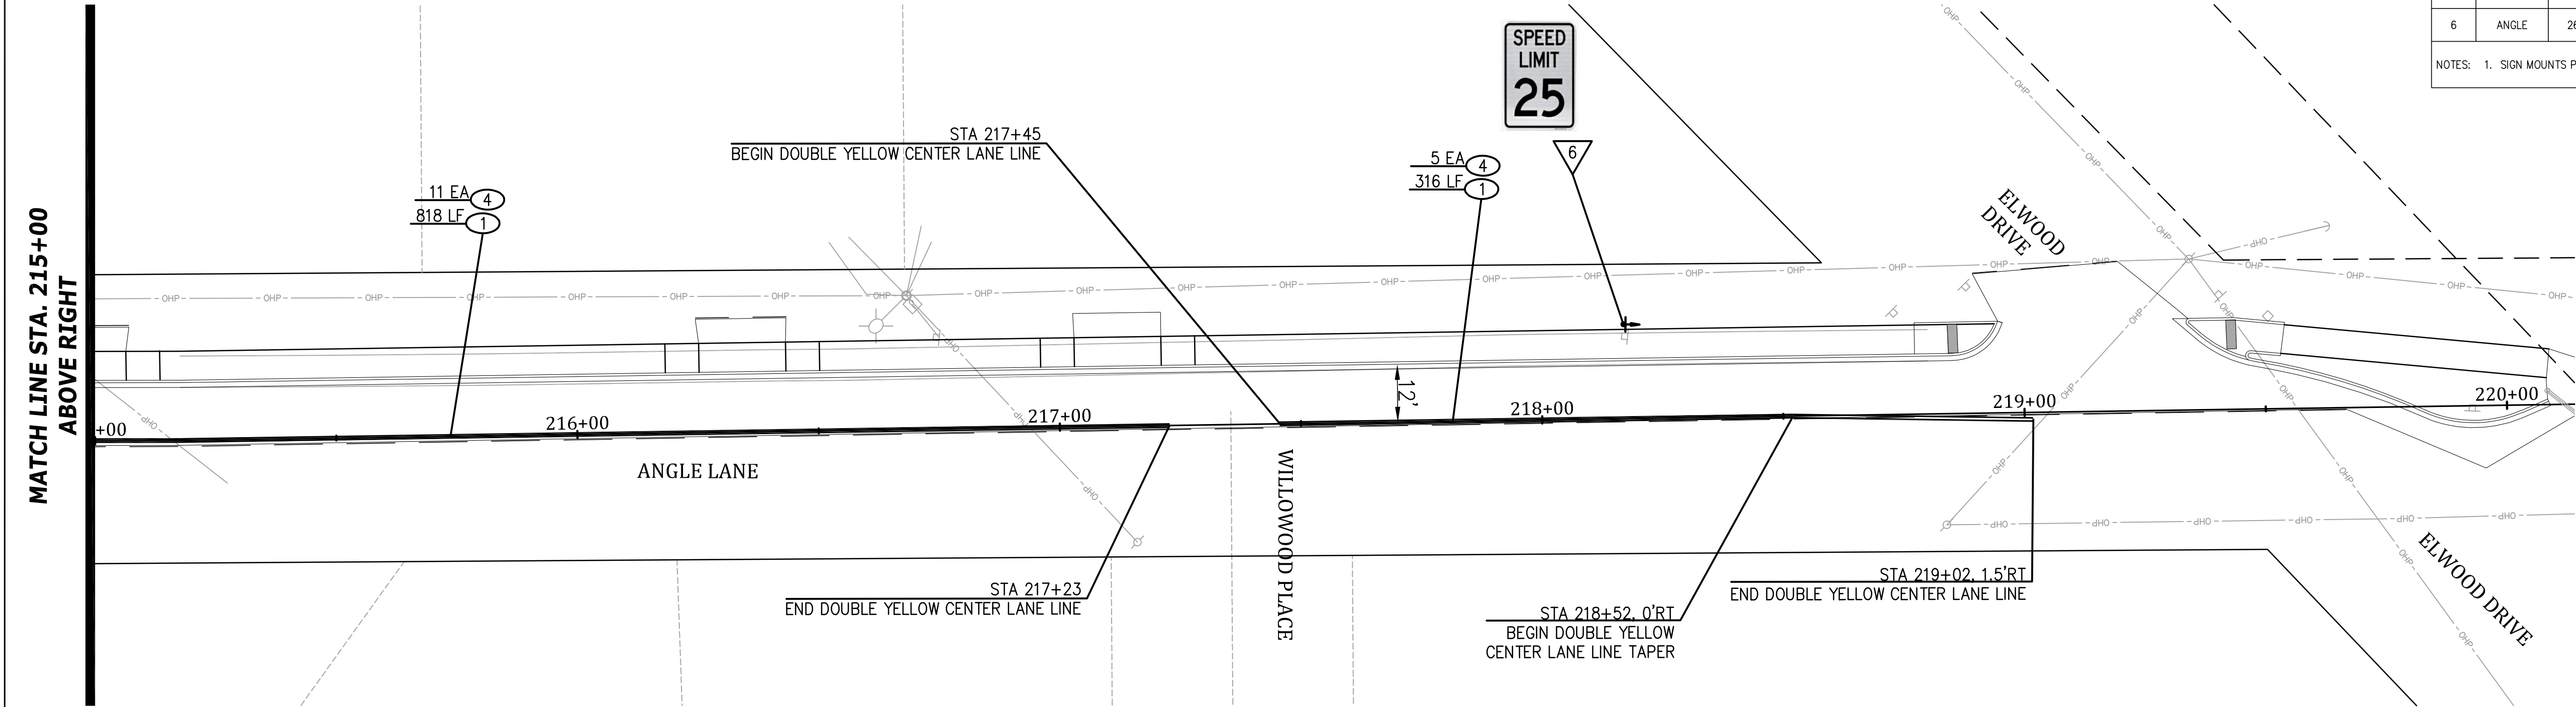

No.	Release/Revision	Re. Date	Re. By	Designed By:	Project Name:	Job No.
▲				T. POKSWINSKI	ANGLE LANE / ELWOOD DRIVE PEDESTRIAN IMPROVEMENTS	302.0156
▲				Drawn By:		Drawing No.
▲				T. POKSWINSKI		IC2
▲				Checked By:		Sheet
▲				C. T. HILL		40 of
▲				Approved By:		49
▲				P. BUCICH		
▲				Project Start Date: 12/06/22	ILLUM./CHANNELIZATION PLAN - STA. 210+00 TO STA. 220+00	
▲				Drawing Scale: AS SHOWN		
▲				Electronic File Name: 302.0083		



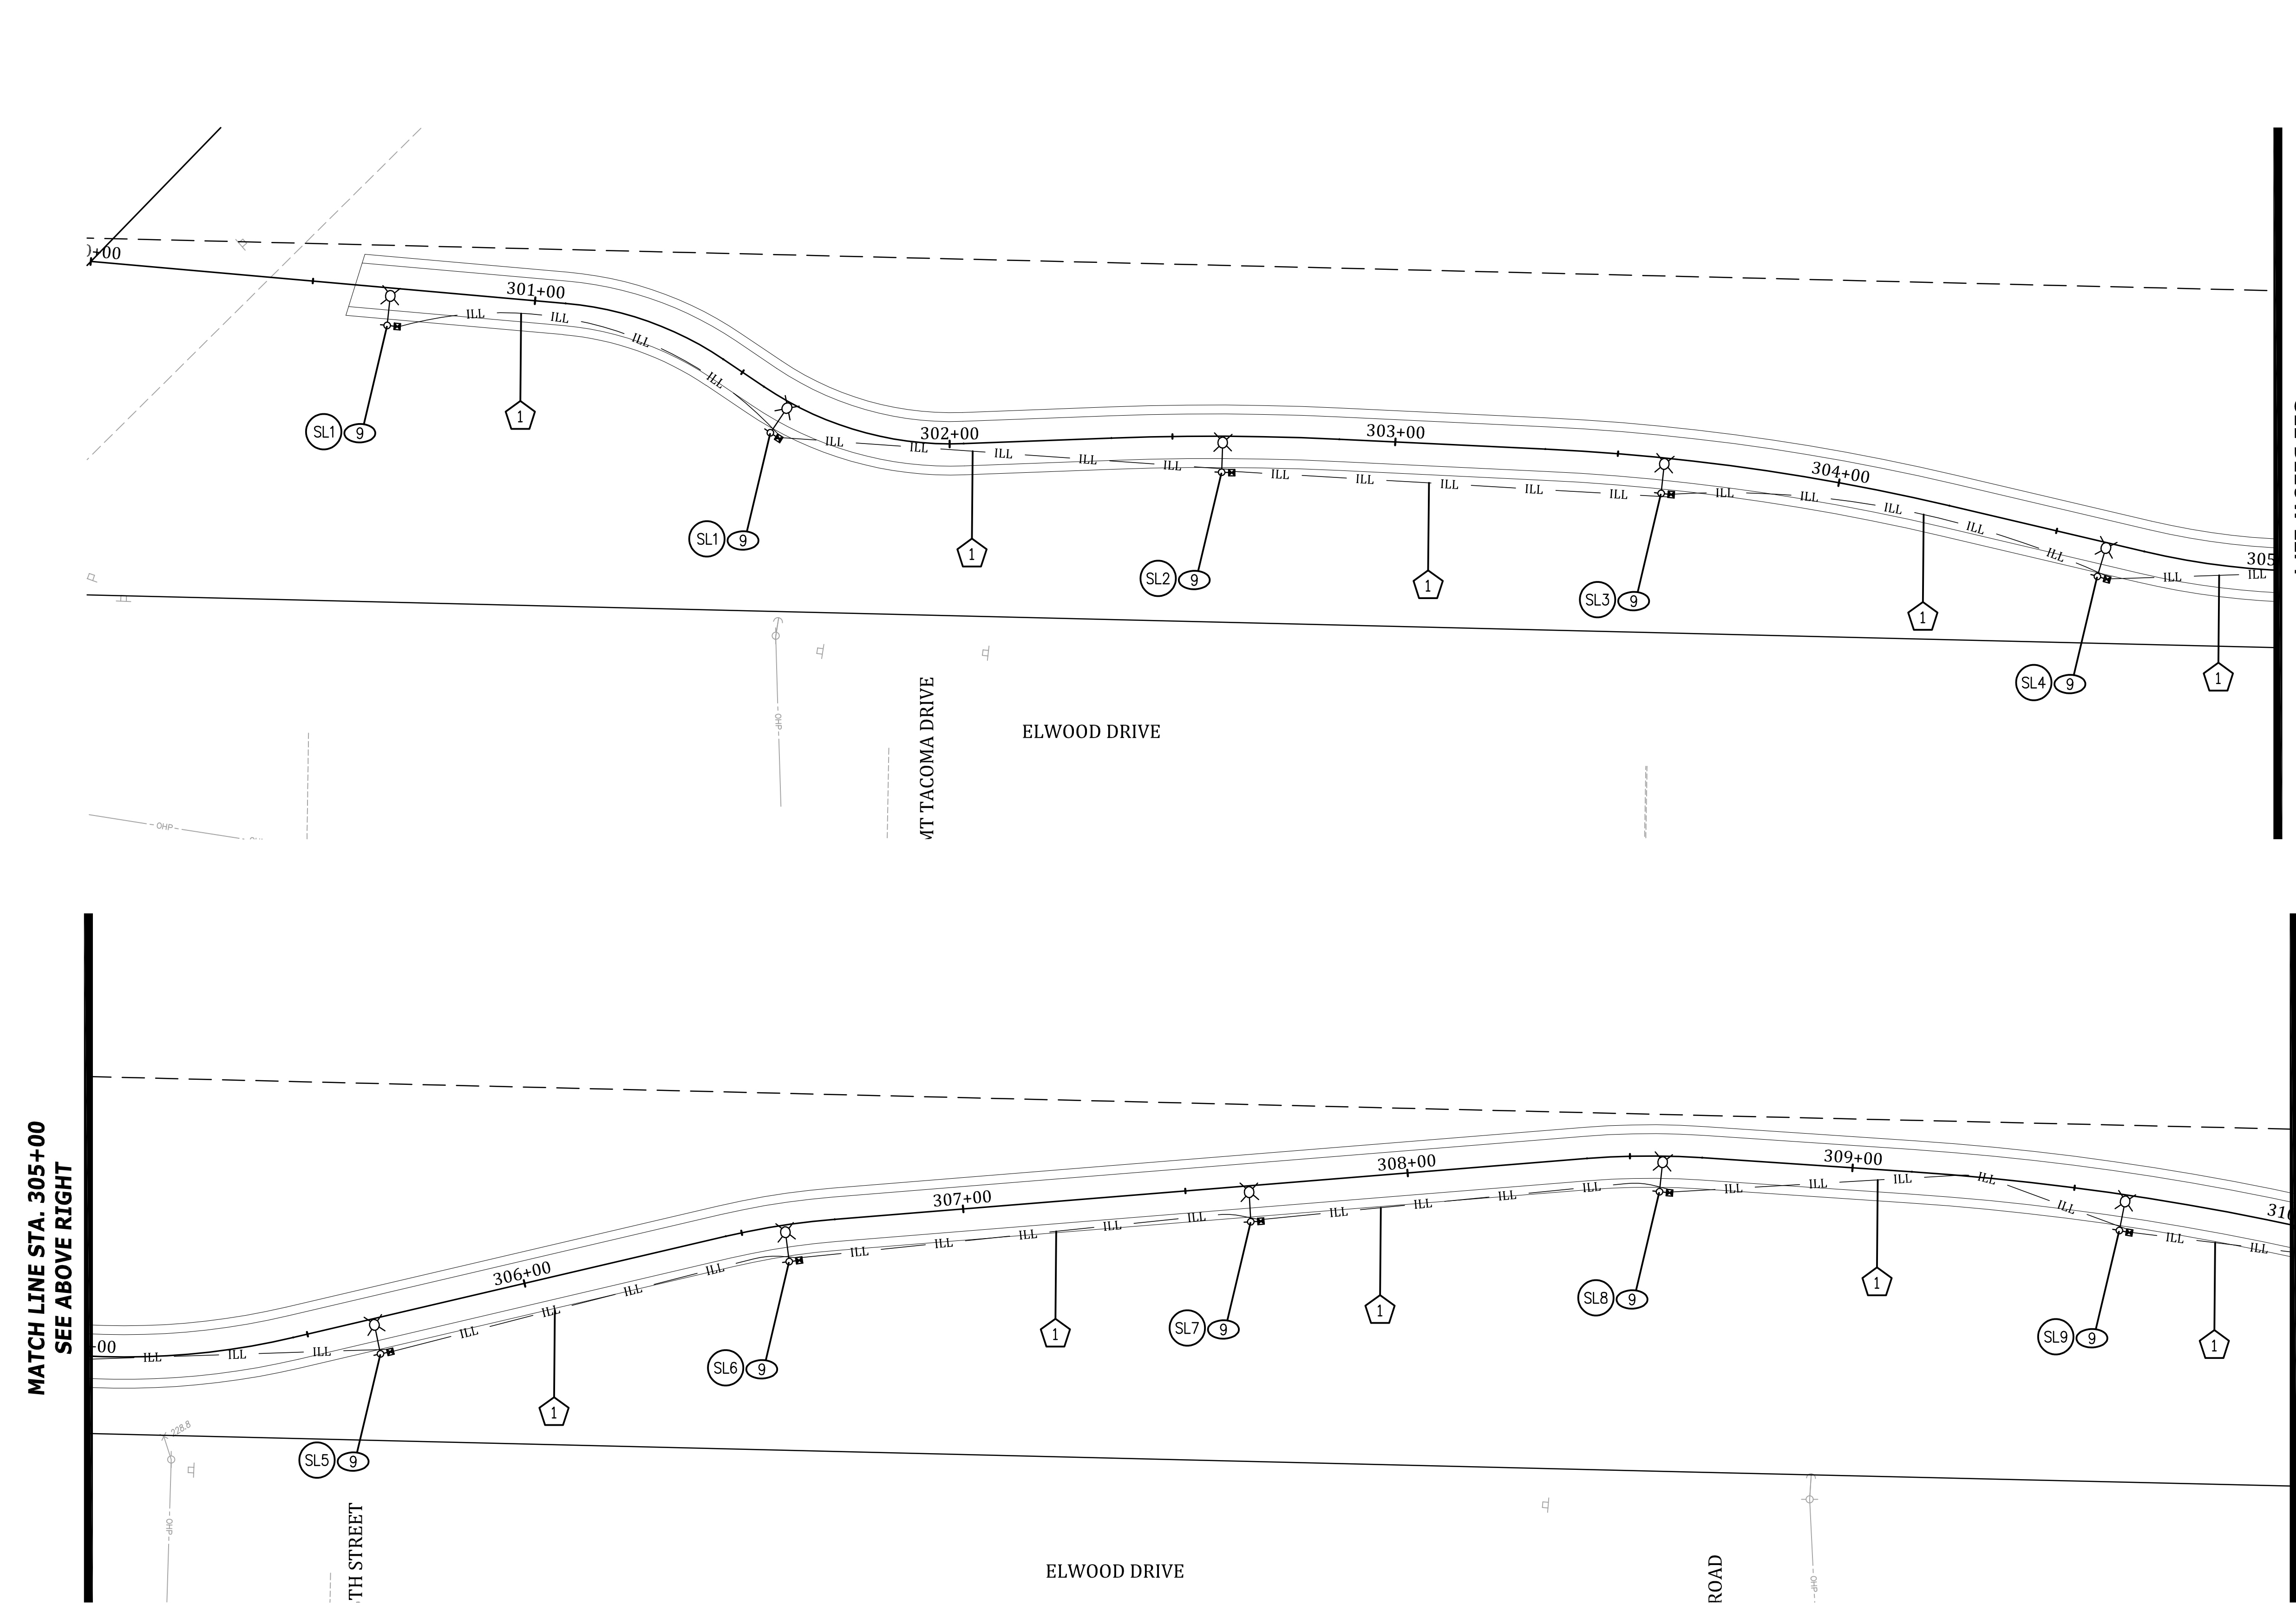

- CHANNELIZATION/ILLUMINATION NOTES
- 1

PROFIED PLASTIC LINE PER WSDOT STD PLAN M-20.20-02
- 2

PLASTIC WIDE LANE LINE PER WSDOT STD PLAN M-20.10-04
- 3

PLASTIC WHITE DOTTED ENTRY LINE PER WSDOT STD PLAN M-12.10-03 (PAID AS PLASTIC LINE)
- 4

RAISED PAVEMENT MARKER TYPE 2 (YY)
- 5

PLASTIC CROSSWALK LINE PER WSDOT STD PLAN M-15.10-01
- 6

PLASTIC YIELD LINE SYMBOL PET WSDOT STD PLAN M-24.60-04
- 7

PLASTIC TRAFFIC ARROW PER WSDOT STD PLAN M-24.40-02
- 8

PLASTIC TRAFFIC LETTER PER WSDOT STD PLAN M-80.30-00
- 9

LIGHT STANDARD FOUNDATION & JUNCTION BOX PER LAKEWOOD STD PLAN IS-02
- 10


INSTALL 100 AMP METER SERVICE PER CITY OF LAKEWOOD STD PLAN IS-07

- GENERAL NOTES
1.

CHANNELIZATION PER WSDOT STD PLANS M-20.10 THRU M-20.40.


LUMINAIRE SCHEDULE						
SL#	ALIGN	STATION	OFFSET	HEIGHT	MAST ARM	HEAD WATTAGE
1	ELWOOD	301+60	9' RT	15'	4'	68
2	ELWOOD	302+60	9' RT	15'	4'	68
3	ELWOOD	303+60	9' RT	15'	4'	68
4	ELWOOD	304+60	9' RT	15'	4'	68
5	ELWOOD	305+60	9' RT	15'	4'	68
6	ELWOOD	306+60	9' RT	15'	4'	68
7	ELWOOD	307+60	9' RT	15'	4'	68
8	ELWOOD	308+60	9' RT	15'	4'	68
9	ELWOOD	309+60	9' RT	15'	4'	68
ALL POLE FOUNDATIONS SHALL BE 2' IN DIAMETER. 15' POLE FOUNDATION DEPTH SHALL BE 3'.						

CONDUIT AND WIRING SCHEDULE			
NO.	CONDUIT	SYSTEM	CONDUCTORS
1	(1) - 2"	ILLUMINATION	2 - #6, GRND
2	(1) - 2"	RADAR SIGN	2 - #8, GRND
3	(1) - 2"	FUTURE FIBER	N/A
NOTES: 1. MINIMUM 2' COVER			

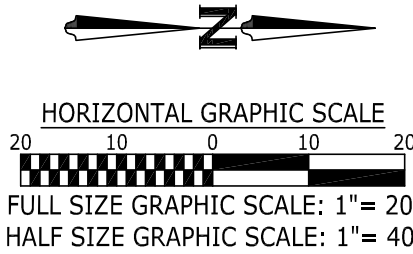

No.	Release/Revision	Re. Date	Re. By	Designed By:	Project Name:	Job No.
△				T. POKSWINSKI	ANGLE LANE / ELWOOD DRIVE PEDESTRIAN IMPROVEMENTS	302.0156
△				Drawn By: T. POKSWINSKI		Drawing No.
△				Checked By: C. T. HILL	ILLUM./CHANNELIZATION PLAN - STA. 300+00 TO STA. 300+10	IC3
△				Approved By: P. BUCICH		Sheet 41 of 49
△				Project Start Date: 12/06/22 Drawing Scale: AS SHOWN		
△				Electronic File Name: 302.0083		




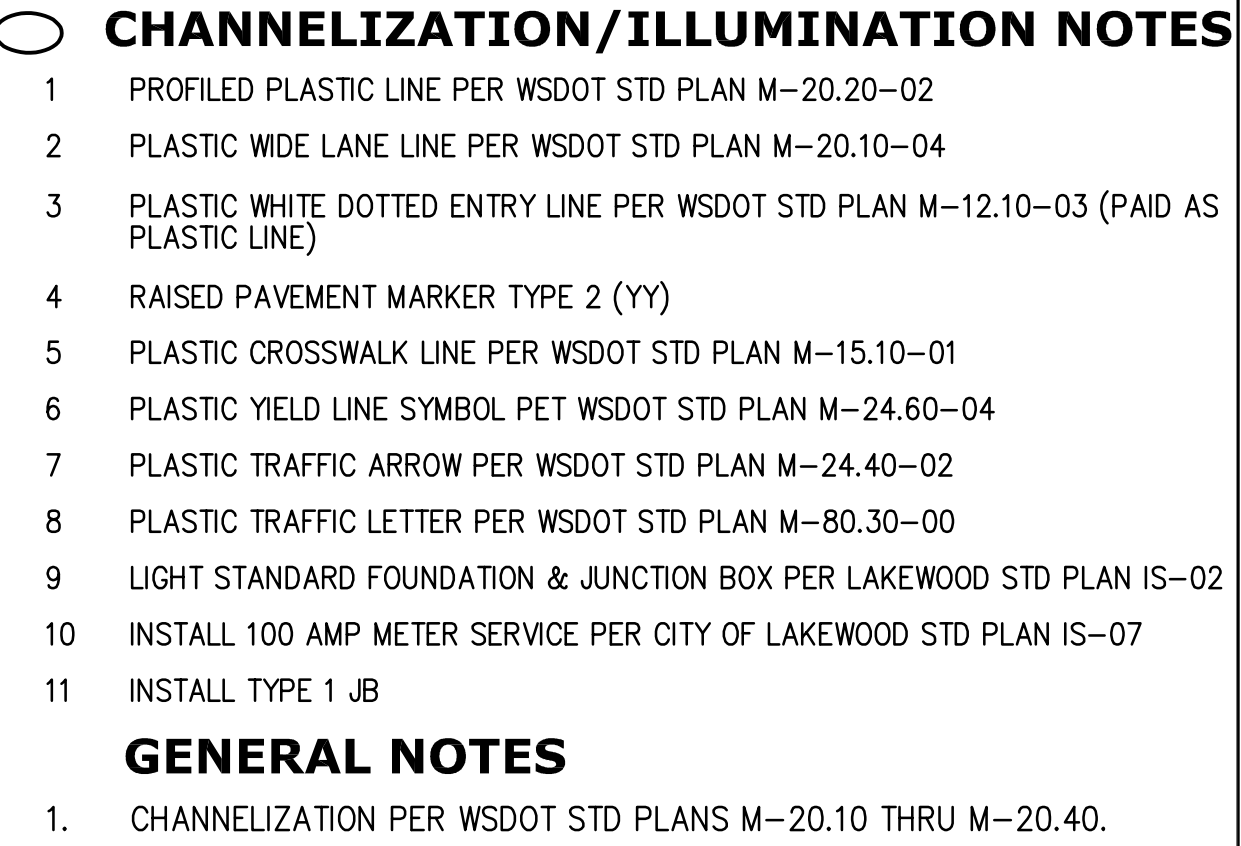

 CONDUIT AND WIRING SCHEDULE			
NO.	CONDUIT	SYSTEM	CONDUCTORS
1	(1) - 2"	ILLUMINATION	2 - #6, GRND
2	(1) - 2"	RADAR SIGN	2 - #8, GRND
3	(1) - 2"	FUTURE FIBER	N/A
NOTES: 1. MINIMUM 2' COVER			

No.	Release/Revision	Re. Date	Re. By	Designed By: T. POKSWINSKI			Project Name:		Job No.	
△				Drawn By: T. POKSWINSKI			ANGLE LANE / ELWOOD DRIVE PEDESTRIAN IMPROVEMENTS		302.0156	
△				Checked By: C. T. HILL					Drawing No.	
△				Approved By: P. BUCICH			Drawing Name:		IC4	
△				Project Start Date: 12/06/22			ILLUM./CHANNELIZATION PLAN - STA. 310+00 TO STA. 320+50		Sheet	of
△				Drawing Scale: AS SHOWN					42	49
				Electronic File Name: 302.0083						

MATCH LINE STA. 320+50
SEE DRAWING IC4

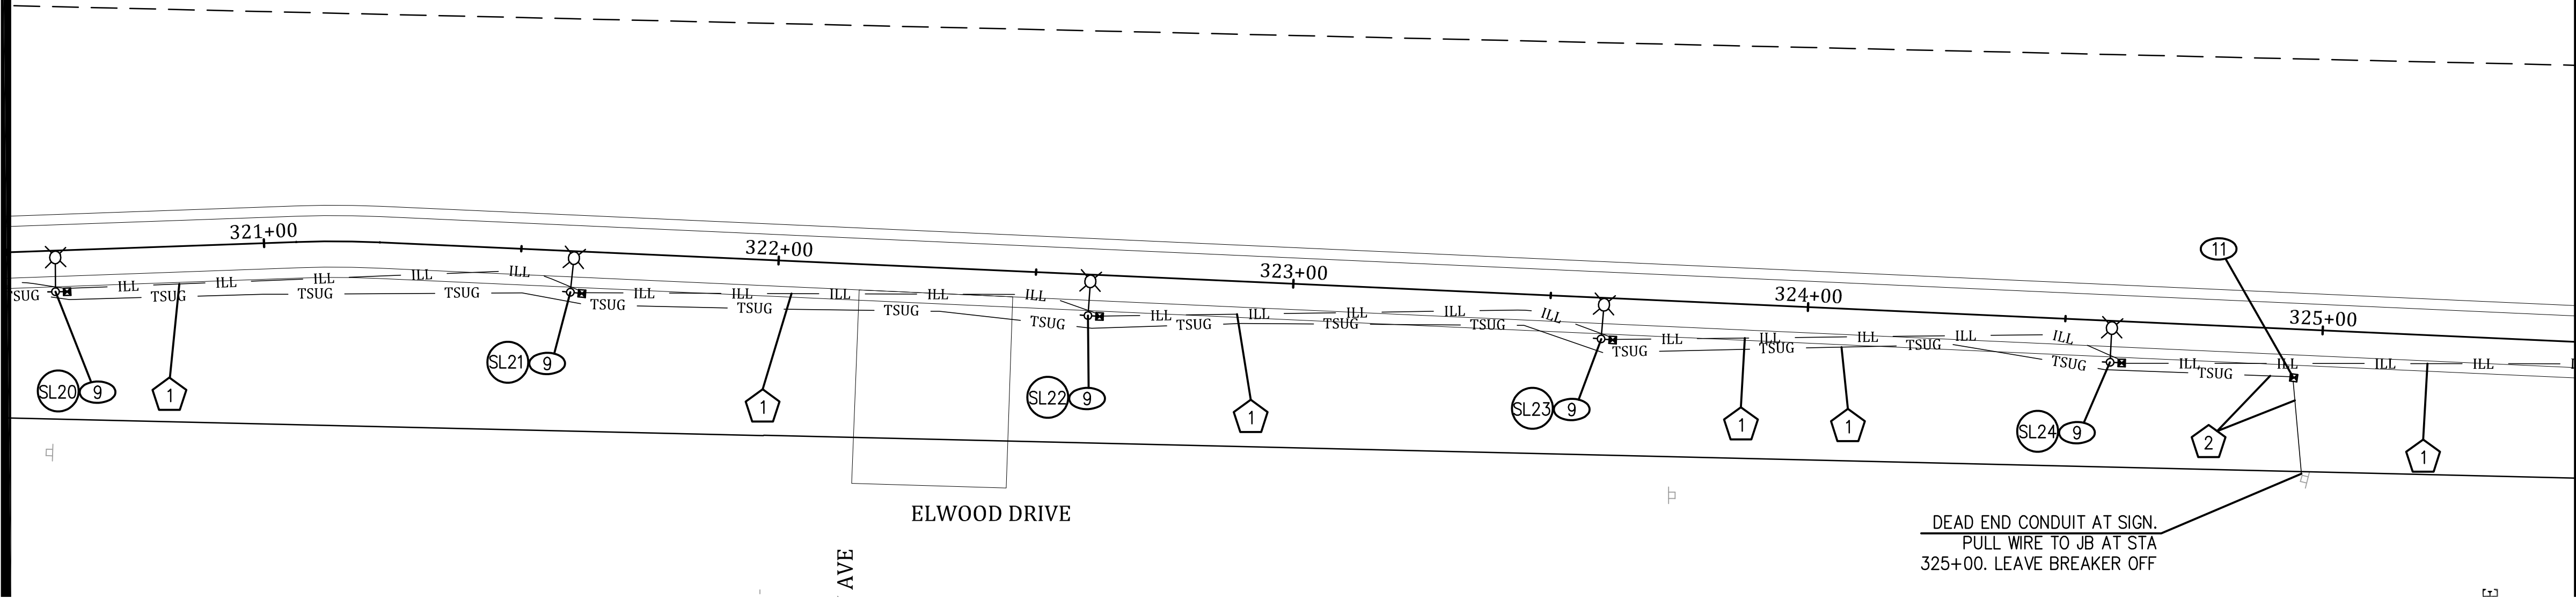

MATCH LINE STA. 325+50
SEE BELOW LEFT

- CHANNELIZATION/ILLUMINATION NOTES**
- 1 PROFILED PLASTIC LINE PER WSDOT STD PLAN M-20.20-02
 - 2 PLASTIC WIDE LANE LINE PER WSDOT STD PLAN M-20.10-04
 - 3 PLASTIC WHITE DOTTED ENTRY LINE PER WSDOT STD PLAN M-12.10-03 (PAID AS PLASTIC LINE)
 - 4 RAISED PAVEMENT MARKER TYPE 2 (YY)
 - 5 PLASTIC CROSSWALK LINE PER WSDOT STD PLAN M-15.10-01
 - 6 PLASTIC YIELD LINE SYMBOL PET WSDOT STD PLAN M-24.60-04
 - 7 PLASTIC TRAFFIC ARROW PER WSDOT STD PLAN M-24.40-02
 - 8 PLASTIC TRAFFIC LETTER PER WSDOT STD PLAN M-80.30-00
 - 9 LIGHT STANDARD FOUNDATION & JUNCTION BOX PER LAKEWOOD STD PLAN IS-02
 - 10 INSTALL 100 AMP METER SERVICE PER CITY OF LAKEWOOD STD PLAN IS-07
 - 11 INSTALL TYPE 1 JUNCTION BOX
- GENERAL NOTES**
1. CHANNELIZATION PER WSDOT STD PLANS M-20.10 THRU M-20.40.


LUMINAIRE SCHEDULE						
SL#	ALIGN	STATION	OFFSET	HEIGHT	MAST ARM	HEAD WATTAGE
20	ELWOOD	320+60	9' RT	15'	4'	68
21	ELWOOD	321+60	9' RT	15'	4'	68
22	ELWOOD	322+60	9' RT	15'	4'	68
23	ELWOOD	323+60	9' RT	15'	4'	68
24	ELWOOD	324+60	9' RT	15'	4'	68
25	ELWOOD	325+60	9' RT	15'	4'	68
26	ELWOOD	326+60	9' RT	15'	4'	68
27	ELWOOD	327+60	9' RT	15'	4'	68
28	ELWOOD	328+60	9' RT	15'	4'	68
29	ELWOOD	329+60	9' RT	15'	4'	68
30	ELWOOD	330+60	9' RT	15'	4'	68

ALL POLE FOUNDATIONS SHALL BE 2' IN DIAMETER. 15' POLE FOUNDATION DEPTH SHALL BE 3'.


CONDUIT AND WIRING SCHEDULE			
NO.	CONDUIT	SYSTEM	CONDUCTORS
1	(1) - 2"	ILLUMINATION	2 - #6, GRND
2	(1) - 2"	RADAR SIGN	2 - #8, GRND
3	(1) - 2"	FUTURE FIBER	N/A

NOTES: 1. MINIMUM 2' COVER

MATCH LINE STA. 325+50
SEE ABOVE RIGHT

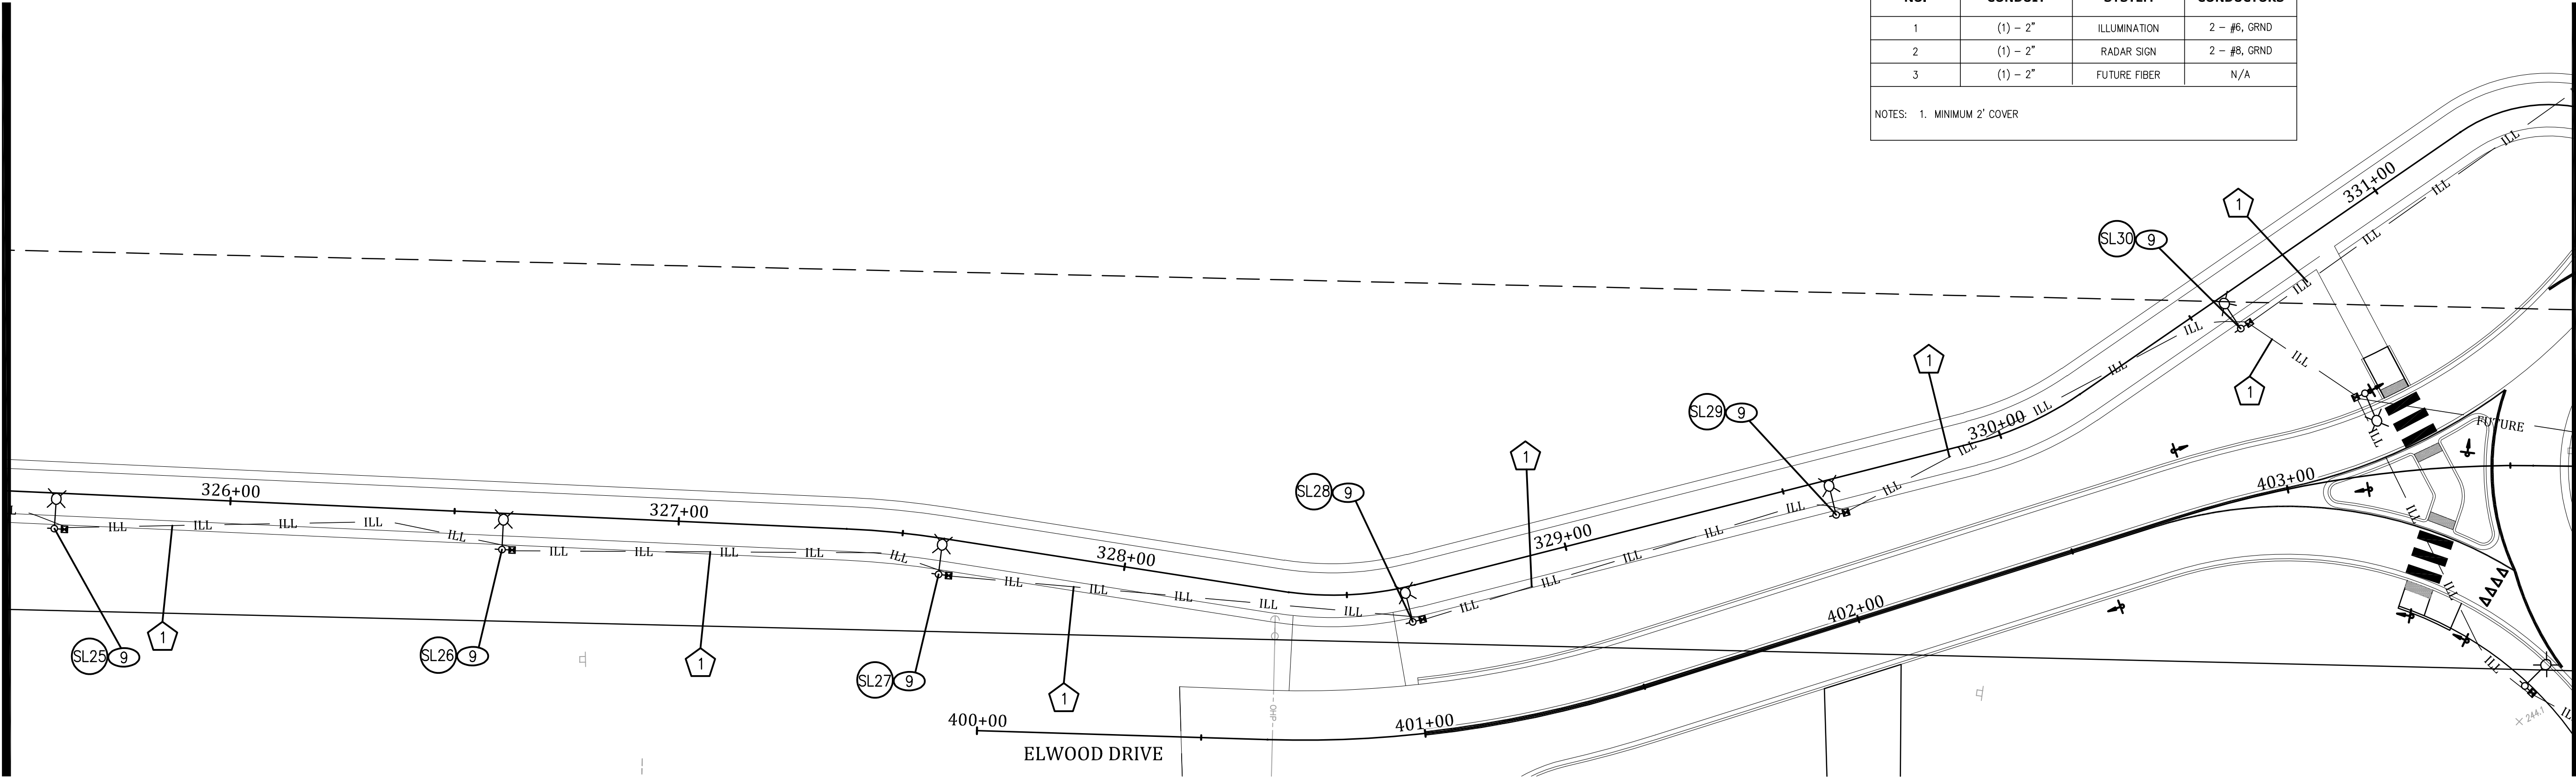


MATCH LINE STA. 331+50
SEE SHEET IC6

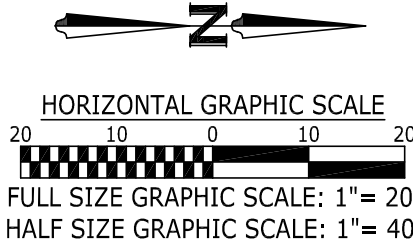

No.	Release/Revision	Re. Date	Re. By	Designed By:	Project Name:	Job No.
▲				T. POKSWINSKI	ANGLE LANE / ELWOOD DRIVE PEDESTRIAN IMPROVEMENTS	302.0156
▲				Drawn By:		Drawing No.
▲				T. POKSWINSKI		IC5
▲				Checked By:		Sheet
▲				C. T. HILL		43 of
▲				Approved By:		49
▲				P. BUCICH		
▲				Project Start Date: 12/06/22	ILLUM./CHANNELIZATION PLAN - STA. 320+50 TO STA. 331+50	
▲				Drawing Scale: AS SHOWN		
▲				Electronic File Name: 302.0083		

SIGN SCHEDULE							
SIGN ID	ALIGN	STATION	OFFSET	TYPE	W X H	DESCRIPTION	COMMENTS
11	87TH	402+57	15' RT	W2-6 W13-1P	30"x30" 18"x18"	ROUNDBOUT CIRCLE 20 MPH WARNING	MOUNT ON NEW POST
12	87TH	403+24	33' RT	W11-2 W16-7P	30"x30" 24"x12"	PEDESTRIAN CROSSING DOWNWARD ARROW	MOUNT ON NEW POST
13	87TH	403+38	39' RT	R1-2	30"x30"	YIELD	MOUNT ON NEW POST
14	DRESDEN	503+48	27' RT	W11-2 W16-7P	30"x30" 24"x12"	PEDESTRIAN CROSSING DOWNWARD ARROW	MOUNT ON NEW POST
15	87TH	403+19	3' RT	R4-7	24"x30"	KEEP RIGHT	MOUNT ON NEW POST
16	87TH	403+40	2' LT	D3-1	36"x12"	ELWOOD DR SW	MOUNT ON NEW POST
17	87TH	402+78	15' LT	R2-1	24"x30"	25 MPH SPEED LIMIT	MOUNT ON NEW POST
18	87TH	403+20	19' LT	W11-2 W16-7P	30"x30" 24"x12"	PEDESTRIAN CROSSING DOWNWARD ARROW	MOUNT ON LUMINAIRE
19	DRESDEN	502+14	33' RT	R1-2	30"x30"	YIELD	MOUNT ON NEW POST
20	87TH	403+76	95' LT	W11-2 W16-7P	30"x30" 24"x12"	PEDESTRIAN CROSSING DOWNWARD ARROW	MOUNT ON LUMINAIRE
21	DRESDEN	501+30	24' RT	W2-6 W13-1P	30"x30" 18"x18"	ROUNDBOUT CIRCLE 20 MPH WARNING	MOUNT ON NEW POST
22	87TH	403+84	15' LT	R6-4	30"x24"	CHEVRON	MOUNT ON NEW POST
23	87TH	404+16	13' LT	R6-4	30"x24"	CHEVRON	MOUNT ON NEW POST
24	87TH	403+83	13' RT	R6-4	30"x24"	CHEVRON	MOUNT ON NEW POST
25	87TH	404+14	16' RT	R6-4	30"x24"	CHEVRON	MOUNT ON NEW POST
26	DRESDEN	501+76	3' RT	R4-7	24"x30"	KEEP RIGHT	MOUNT ON NEW POST
27	DRESDEN	503+32	5' RT	D3-1	36"x12"	DRESDEN LN SW	MOUNT ON NEW POST
28	DRESDEN	503+52	0' RT	R4-7	24"x30"	KEEP RIGHT	MOUNT ON NEW POST
29	DRESDEN	503+90	22' LT	W2-6 W13-1P	30"x30" 18"x18"	ROUNDBOUT CIRCLE 20 MPH WARNING	MOUNT ON NEW POST
30	87TH	404+25	88' RT	W11-2 W16-7P	30"x30" 24"x12"	PEDESTRIAN CROSSING DOWNWARD ARROW	MOUNT ON LUMINAIRE
31	DRESDEN	503+34	34' LT	R1-2	30"x30"	YIELD	MOUNT ON NEW POST
32	87TH	404+78	27' RT	W11-2 W16-7P	30"x30" 24"x12"	PEDESTRIAN CROSSING DOWNWARD ARROW	MOUNT ON NEW POST
33	87TH	404+61	0' RT	D3-1	36"x12"	87TH AVE SW	MOUNT ON NEW POST
34	87TH	404+80	0' RT	R4-7	24"x30"	KEEP RIGHT	MOUNT ON NEW POST
35	87TH	501+91	30' LT	W11-2 W16-7P	30"x30" 24"x12"	PEDESTRIAN CROSSING DOWNWARD ARROW	MOUNT ON NEW POST
36	87TH	404+58	32' LT	R1-2	30"x30"	YIELD	MOUNT ON NEW POST
37	87TH	404+78	32' LT	W11-2 W16-7P	30"x30" 24"x12"	PEDESTRIAN CROSSING DOWNWARD ARROW	MOUNT ON NEW POST
NOTES: 1. SIGN MOUNTS PER CITY OF LAKEWOOD STANDARD PLAN PS-03							

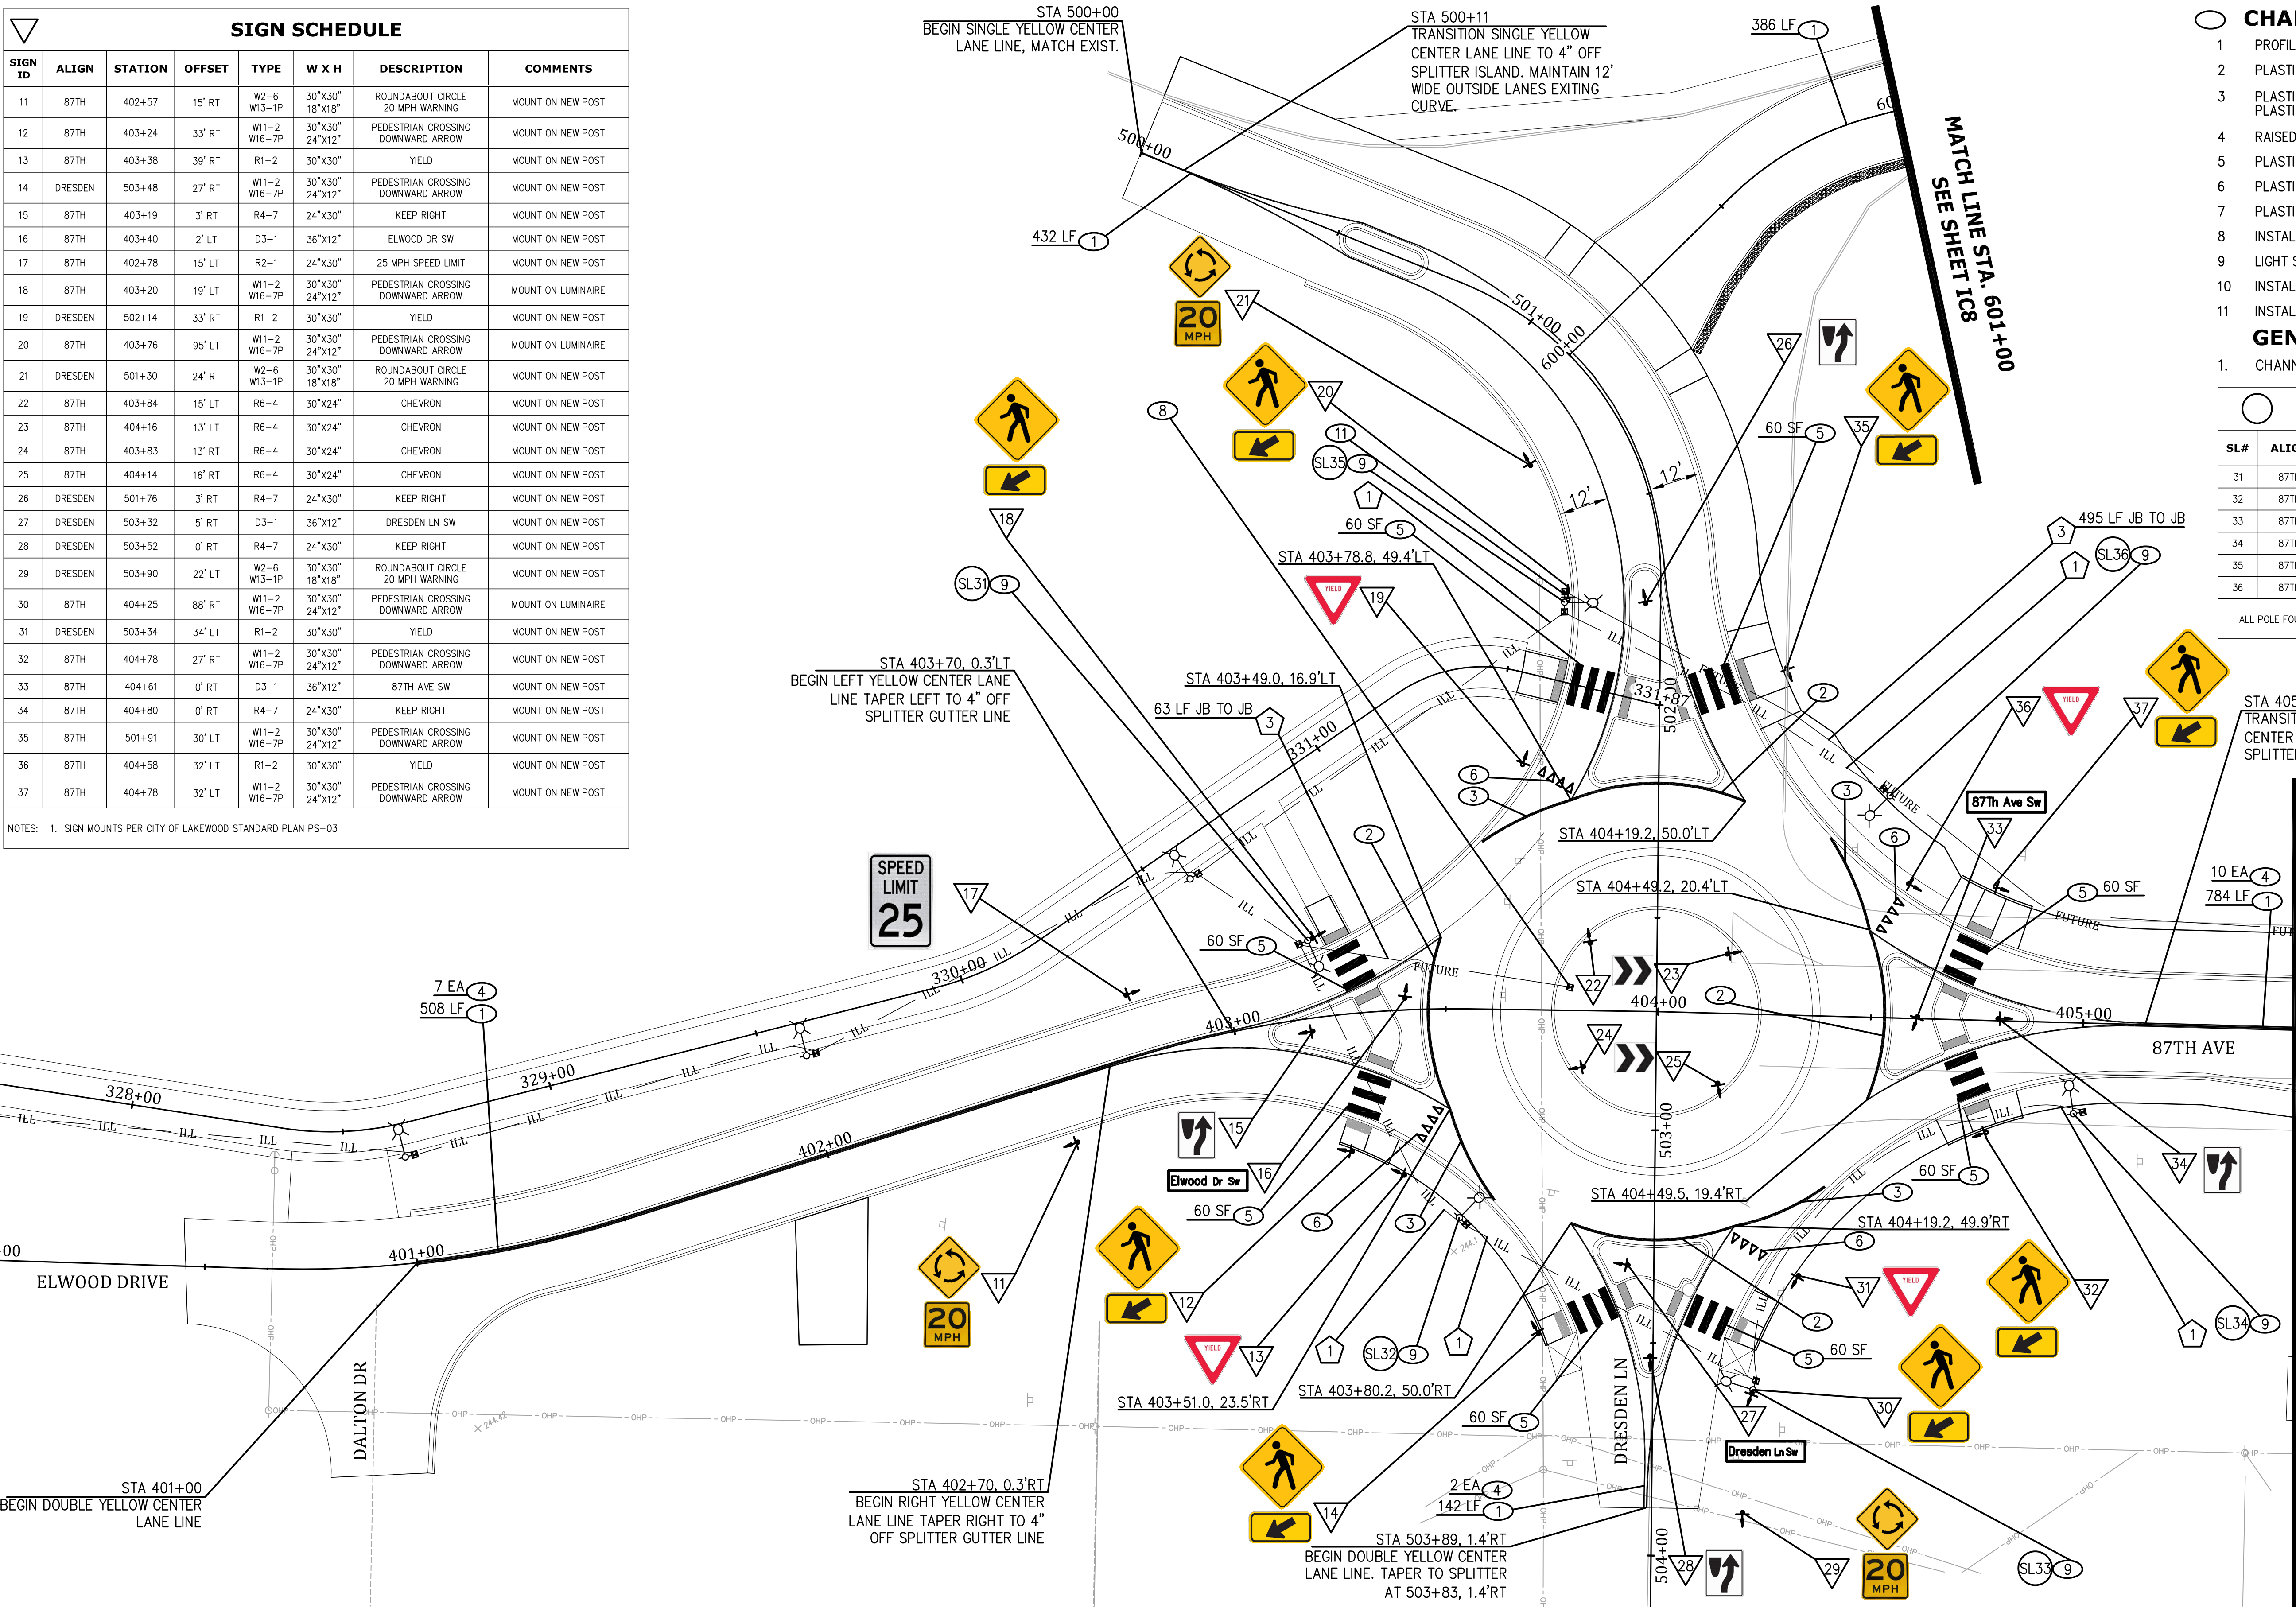


- ### CHANNELIZATION/ILLUMINATION NOTES
- 1 PROFILED PLASTIC LINE PER WSDOT STD PLAN M-20.20-02
 - 2 PLASTIC WIDE LANE LINE PER WSDOT STD PLAN M-20.10-04
 - 3 PLASTIC WHITE DOTTED ENTRY LINE PER WSDOT STD PLAN M-12.10-03 (PAID AS PLASTIC LINE).
 - 4 RAISED PAVEMENT MARKER TYPE 2 (YY)
 - 5 PLASTIC CROSSWALK LINE PER WSDOT STD PLAN M-15.10-01
 - 6 PLASTIC YIELD LINE SYMBOL PET WSDOT STD PLAN M-24.60-04
 - 7 PLASTIC TRAFFIC ARROW PER WSDOT STD PLAN M-24.40-02
 - 8 INSTALL TYPE 1 JUNCTION BOX
 - 9 LIGHT STANDARD FOUNDATION & JUNCTION BOX PER LAKEWOOD STD PLAN IS-02
 - 10 INSTALL 100 AMP METER SERVICE PER CITY OF LAKEWOOD STD PLAN IS-07
 - 11 INSTALL TYPE 2 JUNCTION BOX
- ### GENERAL NOTES
1. CHANNELIZATION PER WSDOT STD PLANS M-20.10 THRU M-20.40.


LUMINAIRE SCHEDULE						
SL#	ALIGN	STATION	OFFSET	HEIGHT	MAST ARM	HEAD WATTAGE
31	87TH	403+20	19' LT	35'	4'	85
32	87TH	403+54	50' RT	35'	4'	85
33	87TH	404+25	88' RT	35'	4'	85
34	87TH	404+98	22' RT	35'	4'	85
35	87TH	403+76	95' LT	35'	4'	85
36	87TH	404+53	52' LT	35'	4'	85
ALL POLE FOUNDATIONS SHALL BE 2' IN DIAMETER. 15' POLE FOUNDATION DEPTH SHALL BE 3'.						



 **CONDUIT AND WIRING SCHEDULE**

NO.	CONDUIT	SYSTEM	CONDUCTORS
1	(1) - 2"	ILLUMINATION	2 - #6, GRND
2	(1) - 2"	RADAR SIGN	2 - #8, GRND
3	(1) - 2"	FUTURE FIBER	N/A

NOTES: 1. MINIMUM 2' COVER

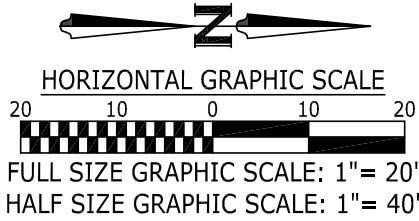

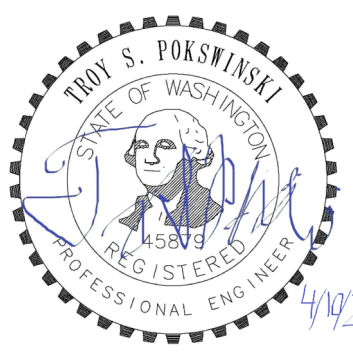No.	Release/Revision	Re. Date	Re. By	Designed By: T. POKSWINSKI	 	Project Name: ANGLE LANE / ELWOOD DRIVE PEDESTRIAN IMPROVEMENTS	Job No. 302.0156
				Drawn By: T. POKSWINSKI		Drawing Name: ILLUM./CHANNELIZATION PLAN - STA. 400+00 TO STA. 405+50	Drawing No. IC6
				Checked By: C. T. HILL			
				Approved By: P. BUCICH			
				Project Start Date: 12/06/22 Drawing Scale: AS SHOWN Electronic File Name: 302.0083			Sheet 44 of 49

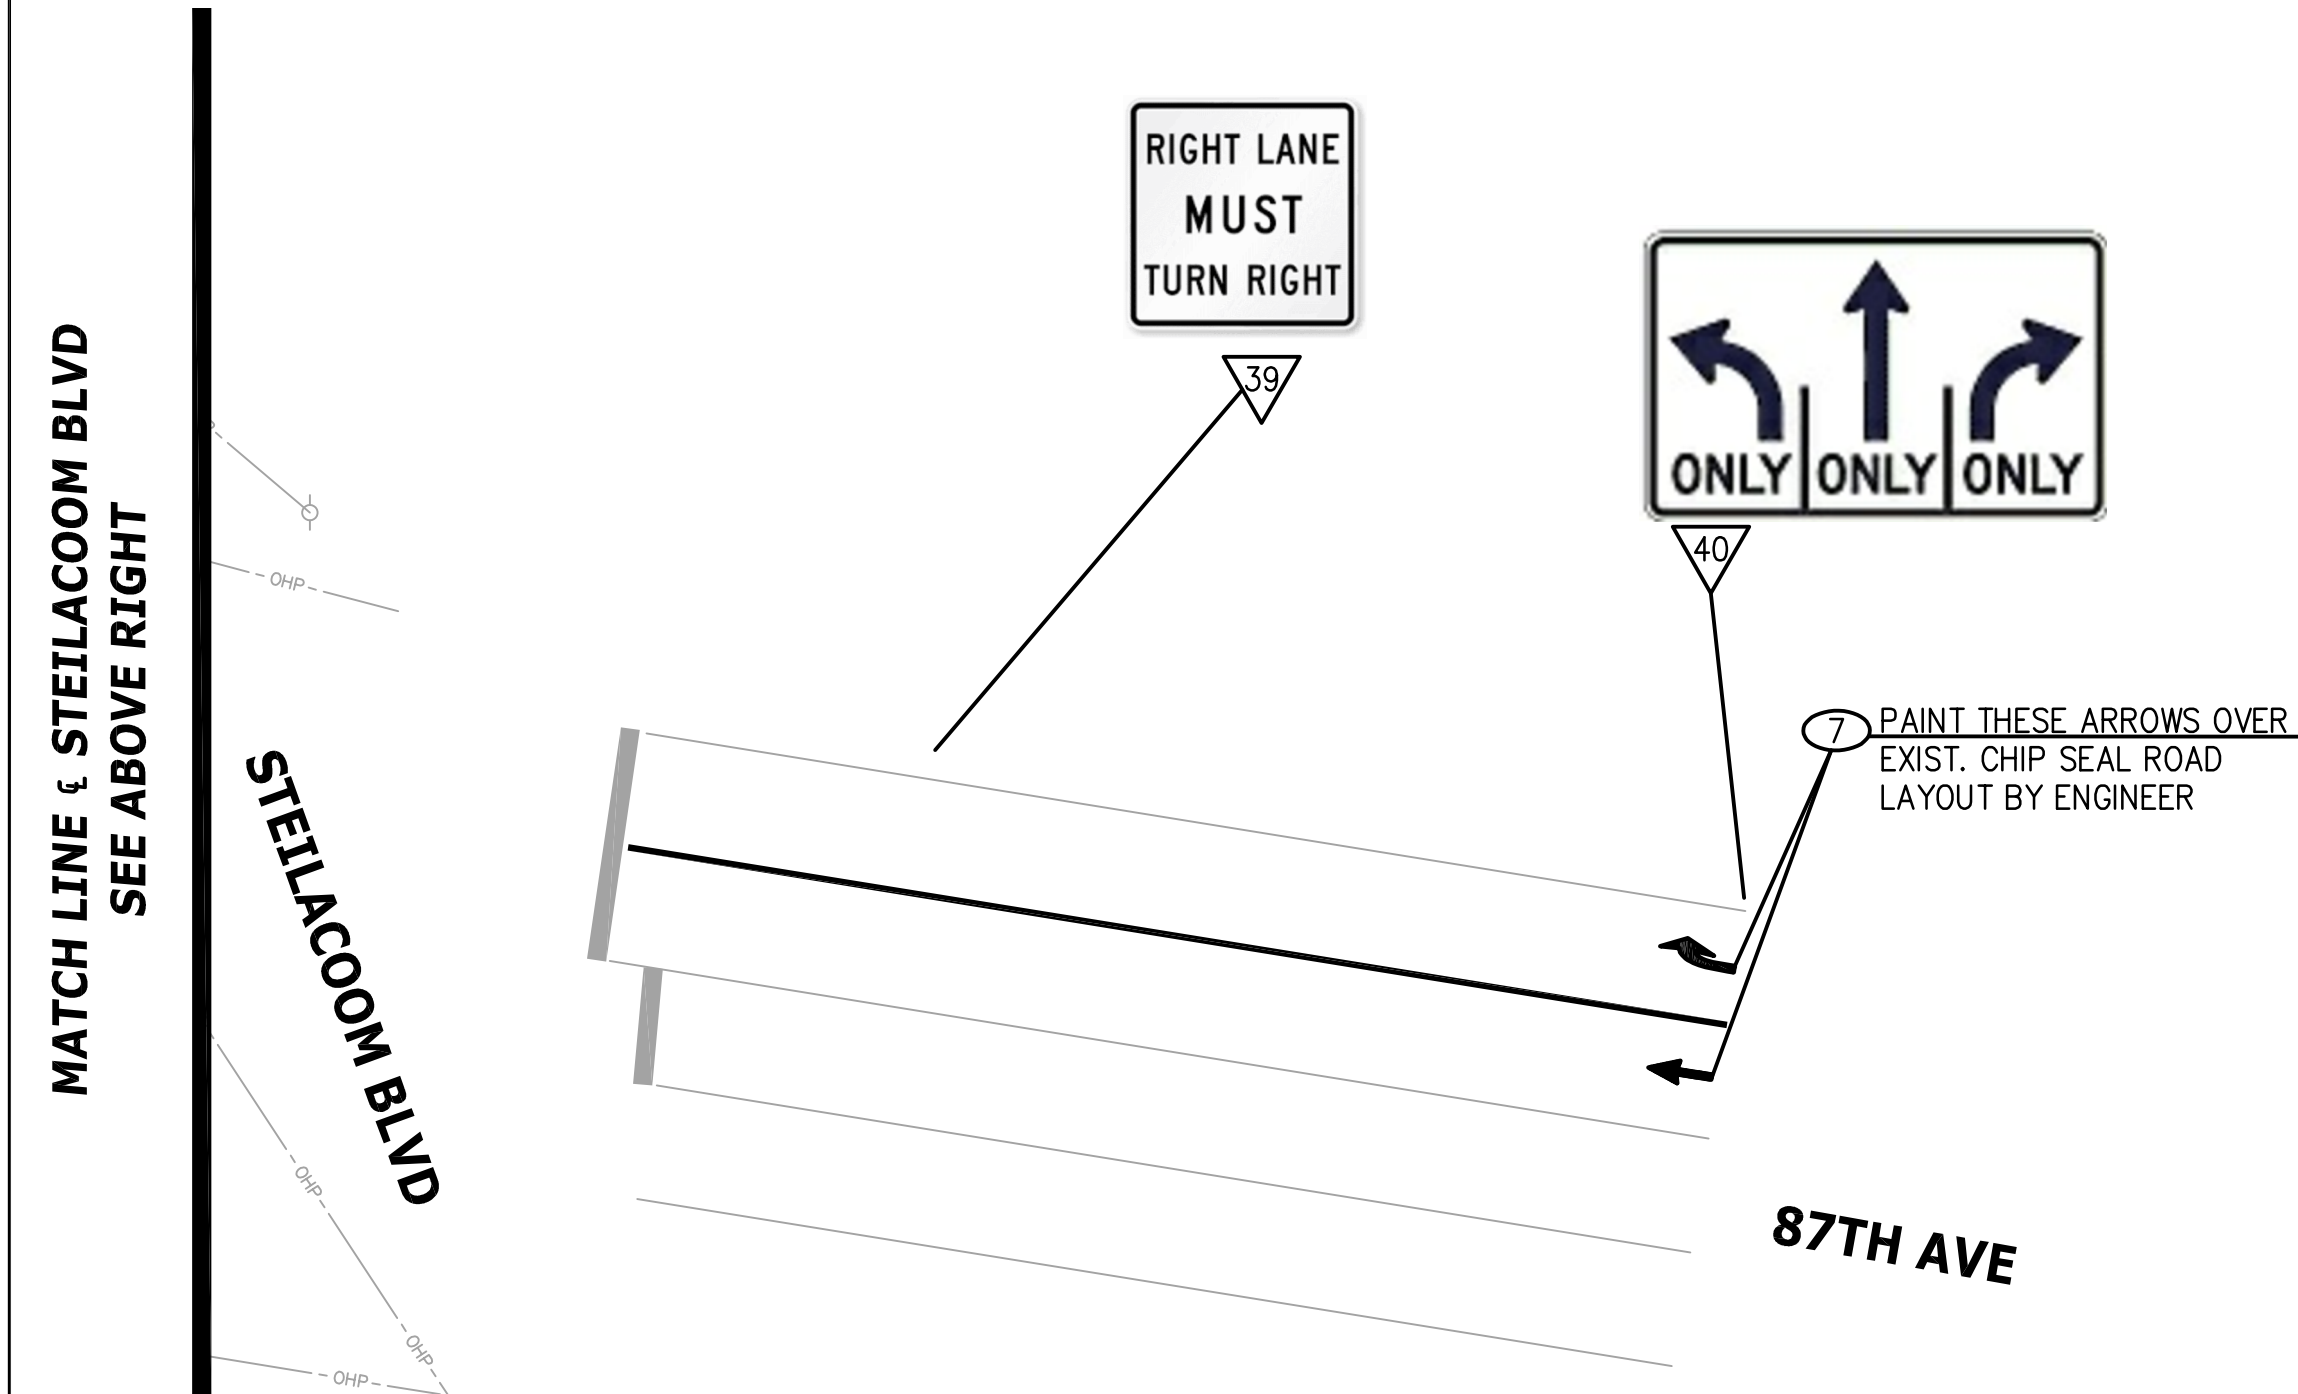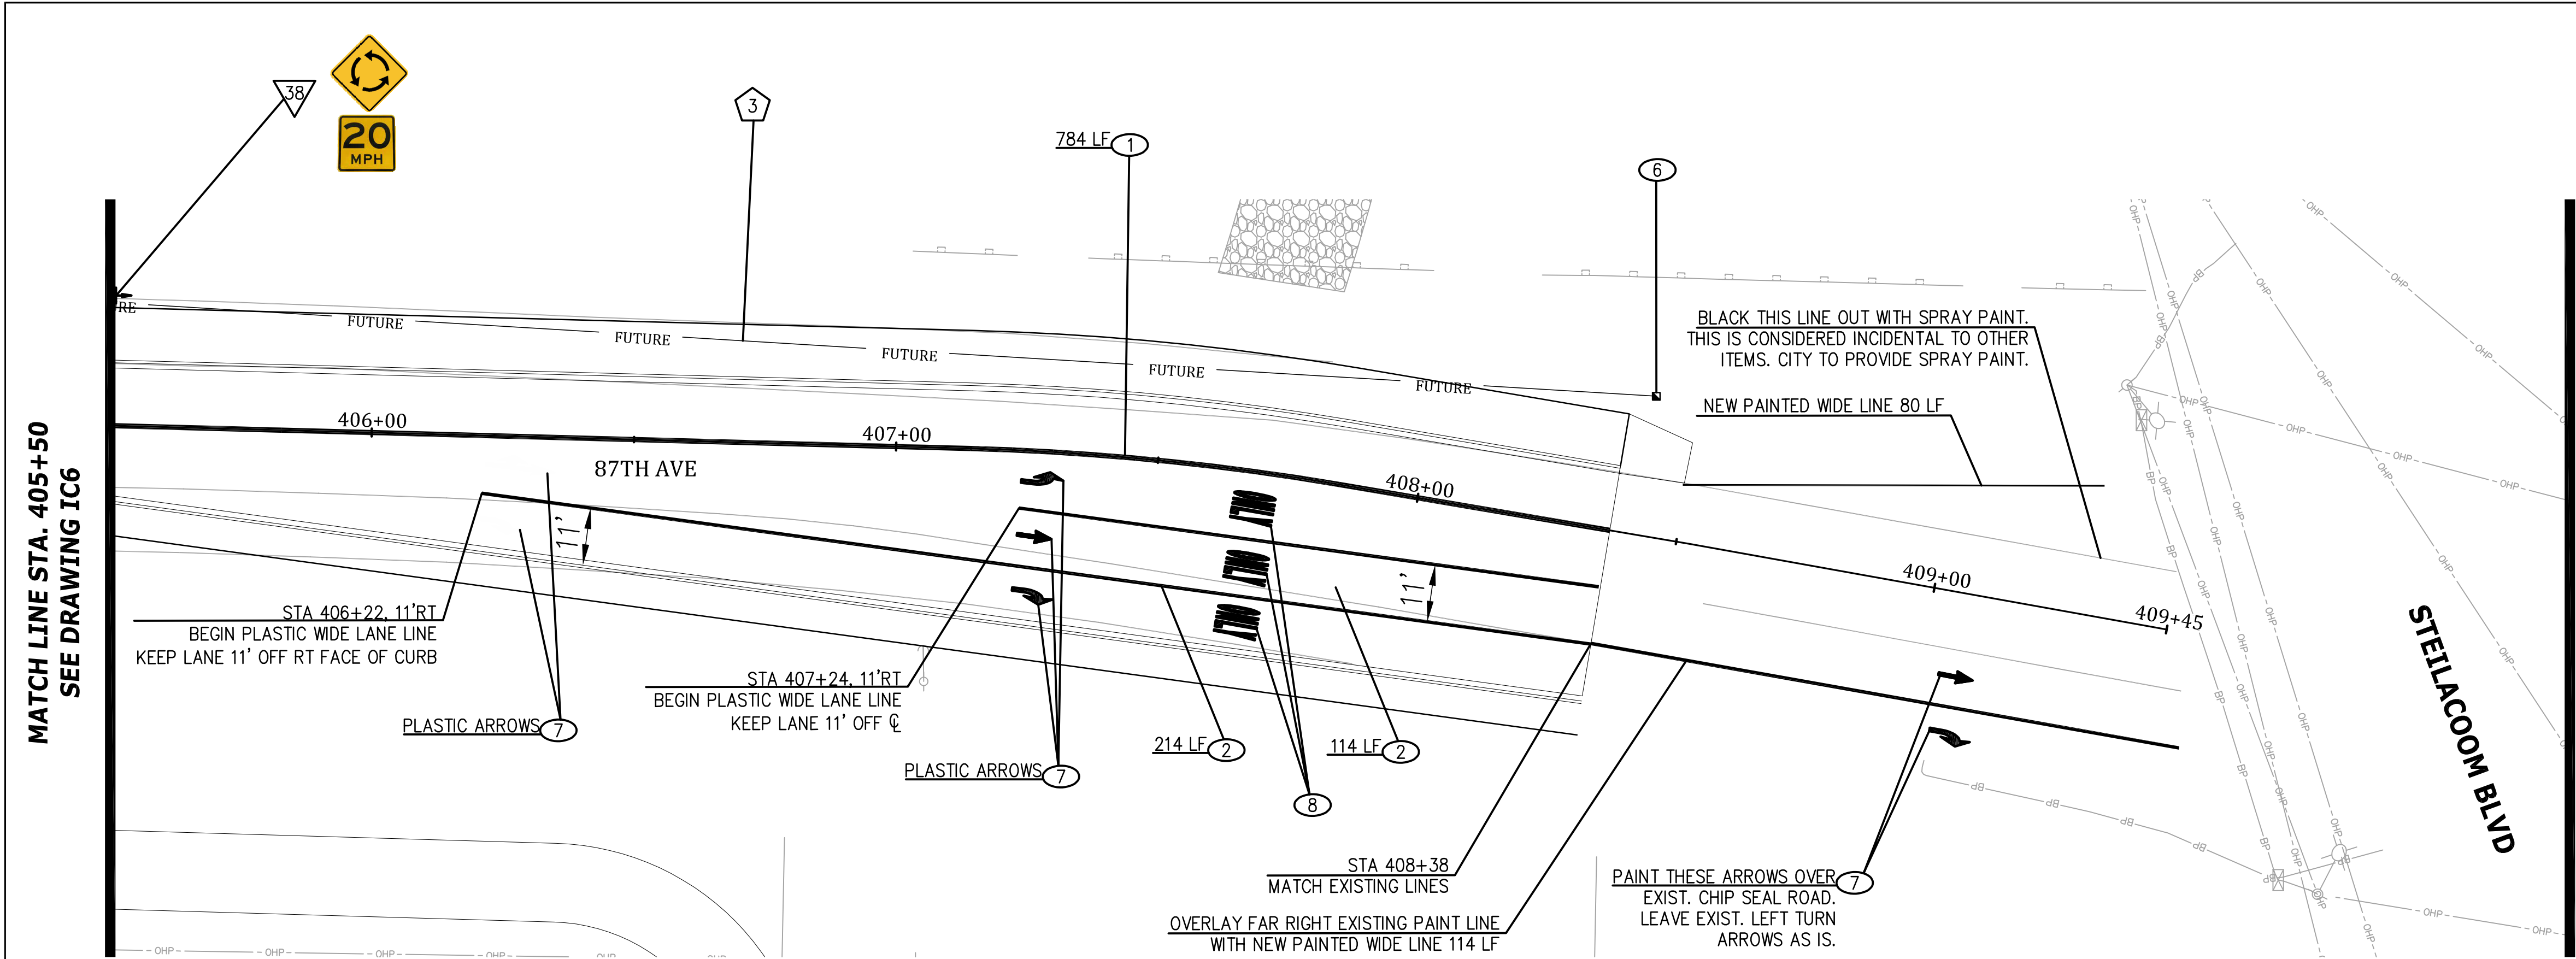

CHANNELIZATION/ILLUMINATION NOTES

- 1 PROFILED PLASTIC LINE PER WSDOT STD PLAN M-20.20-02
- 2 PLASTIC WIDE LANE LINE PER WSDOT STD PLAN M-20.10-04
- 3 PLASTIC WHITE DOTTED ENTRY LINE PER WSDOT STD PLAN M-12.10-03 (PAID AS PLASTIC LINE)
- 4 RAISED PAVEMENT MARKER TYPE 2 (YY) 40' O.C.
- 5 PLASTIC CROSSWALK LINE PER WSDOT STD PLAN M-15.10-01
- 6 PLASTIC YIELD LINE SYMBOL PET WSDOT STD PLAN M-24.60-04
- 7 TRAFFIC ARROW PER WSDOT STD PLAN M-24.40-02
- 8 PLASTIC TRAFFIC LETTER PER WSDOT STD PLAN M-80.30-00
- 9 LIGHT STANDARD FOUNDATION & JUNCTION BOX PER LAKEWOOD STD PLAN IS-02
- 10 INSTALL 100 AMP METER SERVICE PER CITY OF LAKEWOOD STD PLAN IS-07
- 11 INSTALL TYPE 2 JUNCTION BOX

GENERAL NOTES

- 1. CHANNELIZATION PER WSDOT STD PLANS M-20.10 THRU M-20.40.

CONDUIT AND WIRING SCHEDULE

NO.	CONDUIT	SYSTEM	CONDUCTORS
1	(1) - 2"	ILLUMINATION	2 - #6, GRND
2	(1) - 2"	RADAR SIGN	2 - #8, GRND
3	(1) - 2"	FUTURE FIBER	N/A

NOTES: 1. MINIMUM 2" COVER

NOTE

SYMBOLS AND LETTERS ARE STATIONED FROM THE BOTTOM OF THE SYMBOL OR THE LETTER.


TRAFFIC SYMBOL SCHEDULE

SYMBOL	STATION & OFFSET
	407+24 6'RT
	407+24, 17'RT; 409+03, 17'RT
	406+22, 17'RT; 407+24, 28'RT; 409+03, 28'RT
	406+22, 6'RT
ONLY	407+65, 7'RT; 407+65, 18'RT; 407+65, 29'RT


SIGN SCHEDULE

SIGN ID	ALIGN	STATION	OFFSET	TYPE	W X H	DESCRIPTION	COMMENTS
38	87TH	405+50	25' LT	W2-6 W13-1P	30"x30" 18"x18"	ROUNDABOUT CIRCLE 20 MPH WARNING	MOUNT ON NEW POST
39	STAKED IN FIELD BY ENGINEER			R3-7R	30"x30"	RIGHT LANE MUST TURN	MOUNT ON NEW POST
40	STAKED IN FIELD BY ENGINEER			R3-8B	48"x30"	LANE DESIGNATION	MOUNT ON NEW POST
41	STAKED IN FIELD BY ENGINEER			W23-2	36"x36"	NEW TRAFFIC PATTERN	MOUNT ON TRIPOD FOR 2 WEEKS

NOTES: 1. SIGN MOUNTS PER CITY OF LAKEWOOD STANDARD PLAN PS-03

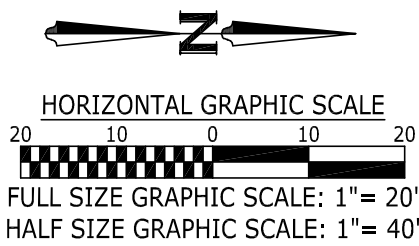

No.	Release/Revision	Re. Date	Re. By	Designed By: T. POKSWINSKI	Drawn By: T. POKSWINSKI	Checked By: C. T. HILL	Approved By: P. BUCICH	Project Start Date: 12/06/22	Drawing Scale: AS SHOWN	Electronic File Name: 302.0083	Project Name: ANGLE LANE / ELWOOD DRIVE PEDESTRIAN IMPROVEMENTS	Job No. 302.0156
											Drawing No. IC7	
											ILLUM./CHANNELIZATION PLAN - STA. 405+50 TO STA. 409+45	Sheet 45 of 49

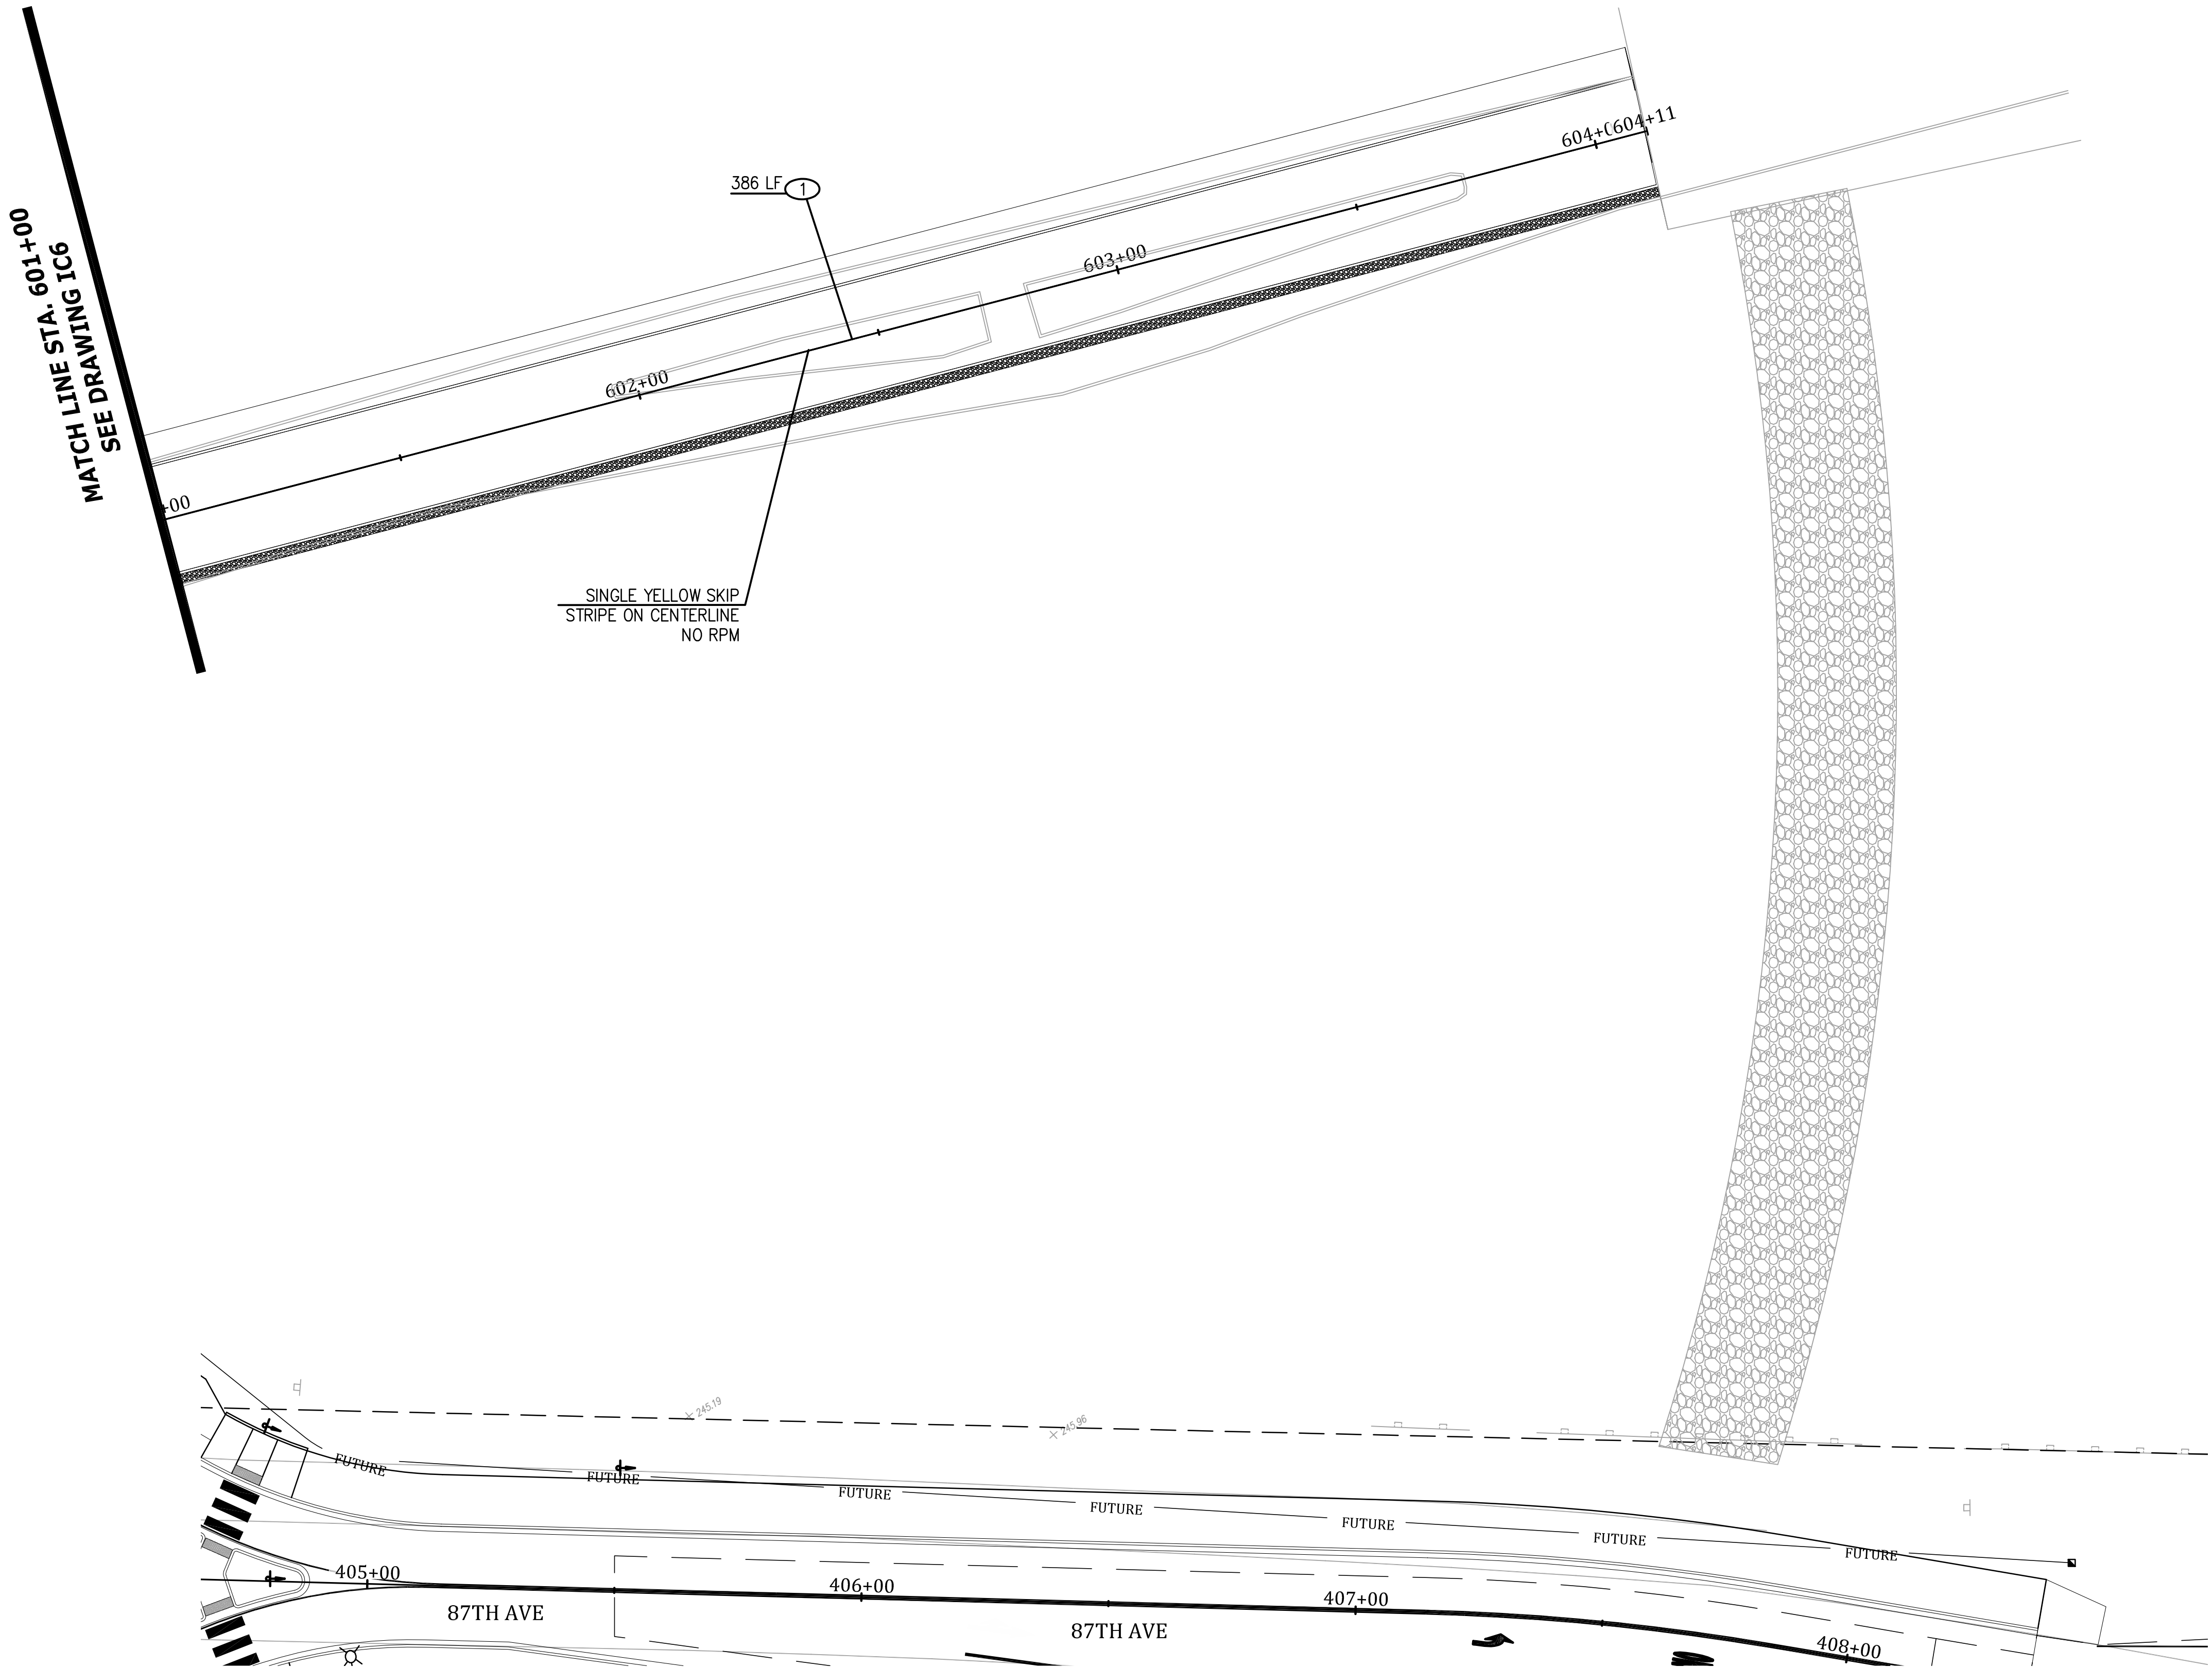


CHANNELIZATION/ILLUMINATION NOTES

- 1 PROFILED PLASTIC LINE PER WSDOT STD PLAN M-20.20-02
- 2 PLASTIC WIDE LANE LINE PER WSDOT STD PLAN M-20.10-04
- 3 PLASTIC WHITE DOTTED ENTRY LINE PER WSDOT STD PLAN M-12.10-03 (PAID AS PLASTIC LINE)
- 4 RAISED PAVEMENT MARKER TYPE 2 (YY)
- 5 PLASTIC CROSSWALK LINE PER WSDOT STD PLAN M-15.10-01
- 6 PLASTIC YIELD LINE SYMBOL PET WSDOT STD PLAN M-24.60-04
- 7 PLASTIC TRAFFIC ARROW PER WSDOT STD PLAN M-24.40-02
- 8 PLASTIC TRAFFIC LETTER PER WSDOT STD PLAN M-80.30-00
- 9 LIGHT STANDARD FOUNDATION & JUNCTION BOX PER LAKEWOOD STD PLAN IS-02
- 10 INSTALL 100 AMP METER SERVICE PER CITY OF LAKEWOOD STD PLAN IS-07

GENERAL NOTES

- 1. CHANNELIZATION PER WSDOT STD PLANS M-20.10 THRU M-20.40.

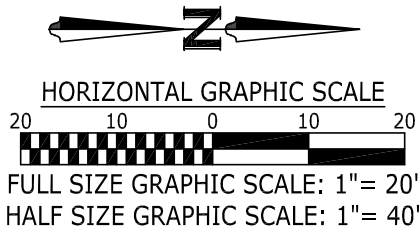

No.	Release/Revision	Re. Date	Re. By	Designed By: T. POKSWINSKI	 	Project Name: ANGLE LANE / ELWOOD DRIVE PEDESTRIAN IMPROVEMENTS	Job No. 302.0156
				Drawn By: T. POKSWINSKI			
				Checked By: C. T. HILL			Drawing No. IC8
				Approved By: P. BUCICH		Drawing Name: ILLUM./CHANNELIZATION PLAN - STA. 601+00 TO STA. 604+11	Sheet 46 of 49
				Project Start Date: 12/06/22			
				Drawing Scale: AS SHOWN			
				Electronic File Name: 302.0083			

TRAFFIC IMPACT NOTES



FOR THE PURPOSE OF COORDINATING A LARGE SCALE EVENT AT FORT STEILACOOM PARK, THE CITY HAS INCORPORATED THE STAGING AND TRAFFIC CONTROL PLANS FOR THE CONSTRUCTION OF THIS PROJECT. THE CONTRACTOR SHALL FOLLOW THIS PLAN OR SUBMIT A SEPARATE PLAN TO THE ENGINEER FOR APPROVAL PRIOR TO DIVERTING TRAFFIC.


THE CITY IS HOSTING A LARGE EVENT ON JULY 15, 2023 AT FORT STEILACOOM PARK. TWO-WAY PAVED ACCESS ALONG 87TH AND ANGLE LANE ARE REQUIRED FOR THIS EVENT. CONTRACTOR IS TO SUBMIT A SCHEDULE PRIOR TO CLOSING ANY ROAD FOR CONSTRUCTION IN HOW THIS IS TO BE ACCOMPLISHED.

ACCESS TO THE LOCAL RESIDENTS SHALL BE MADE PASSABLE AT ALL TIMES. THE CONTRACTOR SHALL KEEP RESIDENTS INFORMED AS TO HOW TO ACCESS THEIR PROPERTY DURING CONSTRUCTION.

CONSTRUCTION SEQUENCING

- STAGE 1:
- 1) CONSTRUCT THE TEMPORARY GRAVEL ACCESS INTO FORT STEILACOOM PARK.
 - 2) CLOSE 87TH/ELWOOD DRIVE SW IN ACCORDANCE WITH DRAWING TC1.
 - 3) COMPLETE ALL WORK WITH THE EXCEPTION OF THE WORK STA 600+25-604+00.
 - 4) WITHIN ONE WEEK OF PAVEMENT PLACEMENT, CLOSE TEMPORARY PARK ACCESS AND DETOUR INTO PARK WILL BE TEMPORARILY FROM ANGLE LANE SIDE IN ORDER TO ACCOMPLISH 600+25-604+00 AND 500+00-500+80.
 - 6) PAVE STAGE 1.
- STAGE 2:
- 1) CLOSE ANGLE LANE IN ACCORDANCE WITH DRAWING TC2.
 - 2) COMPLETE REMAINDER OF WORK.

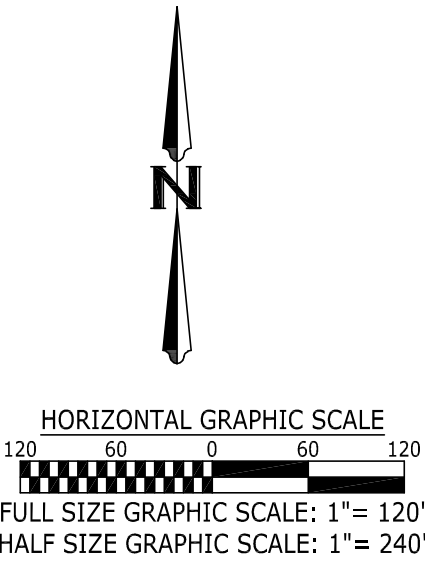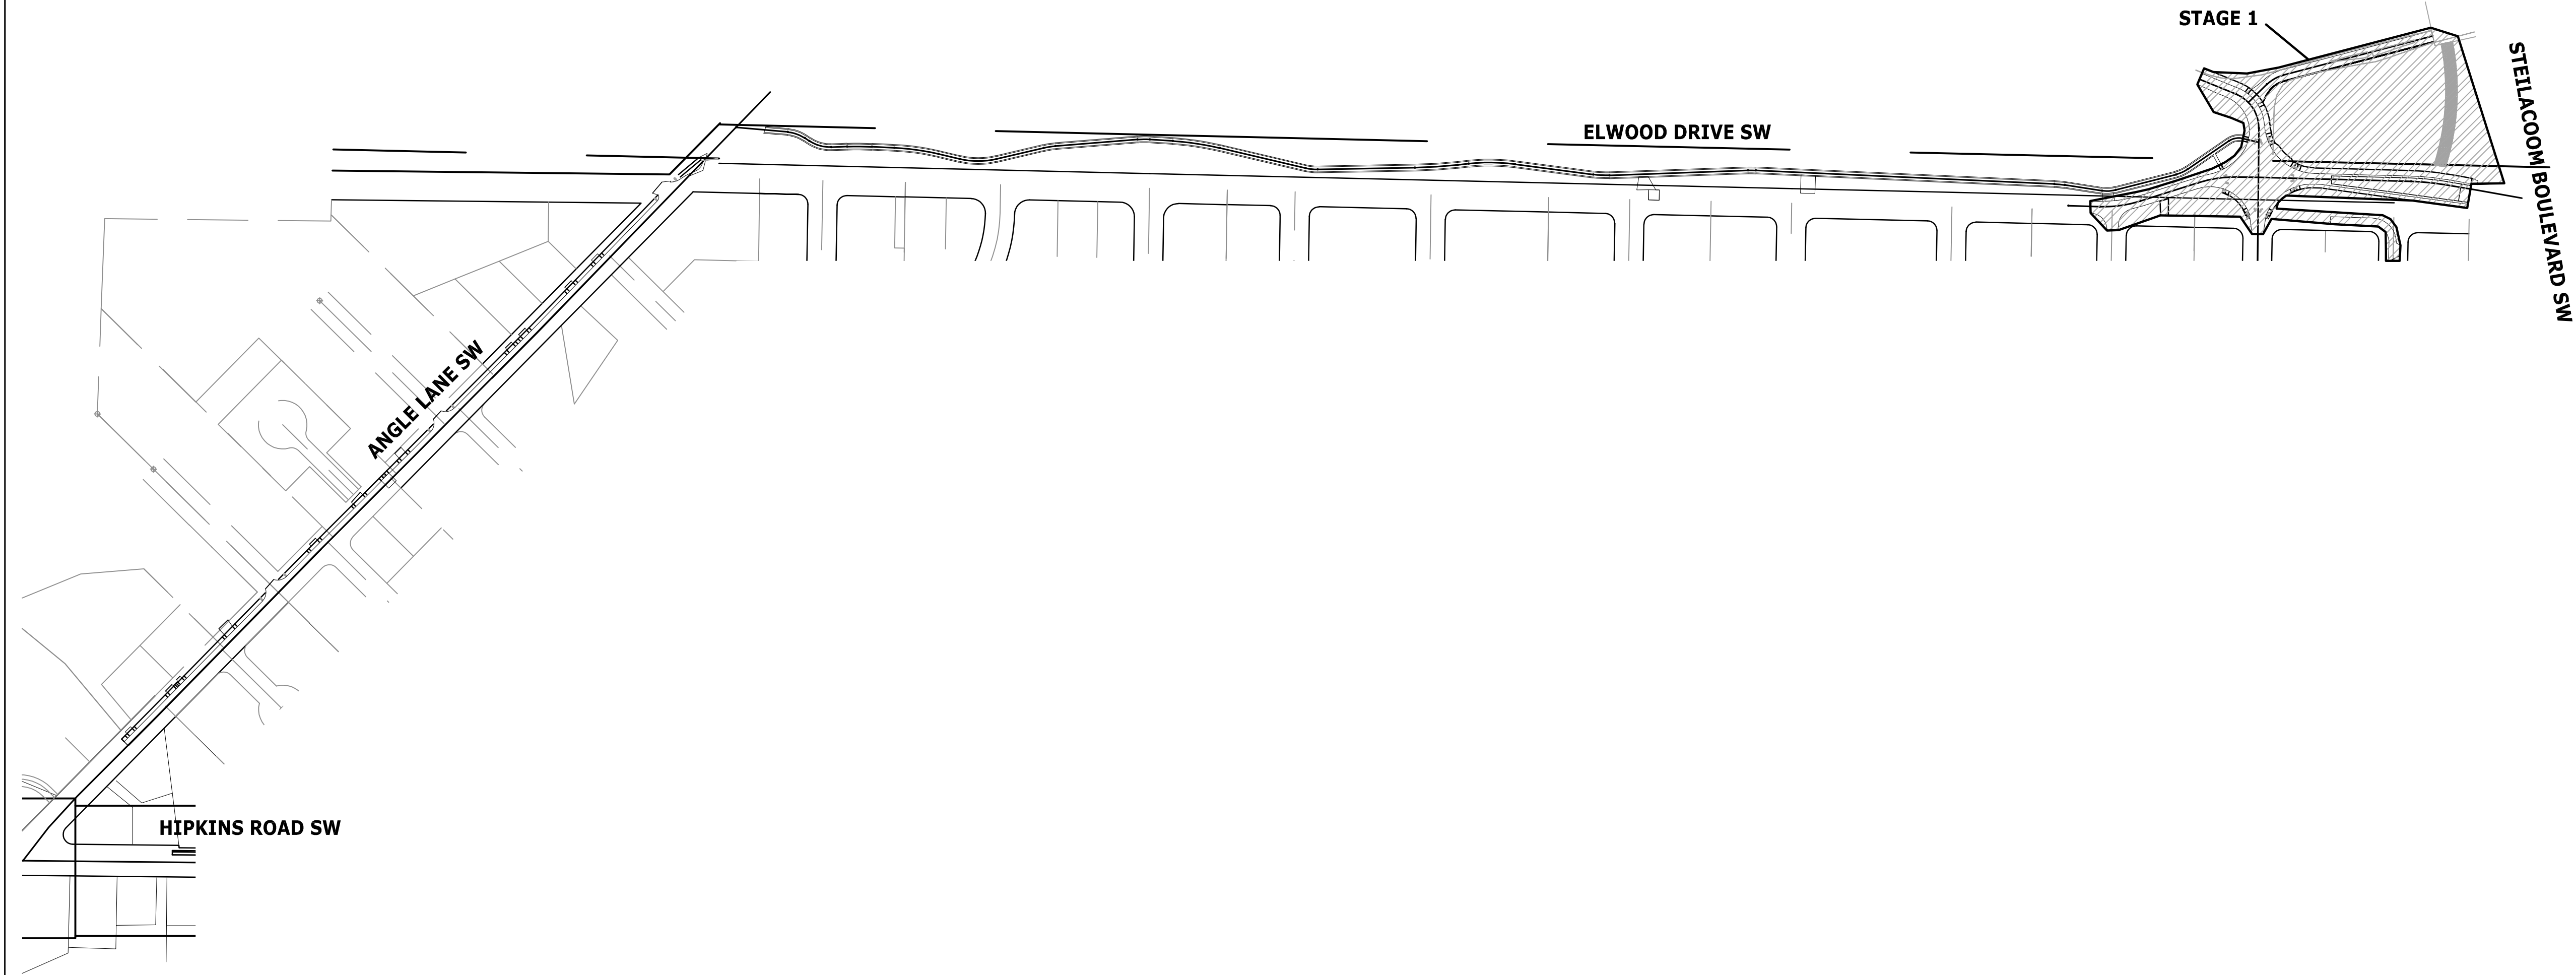

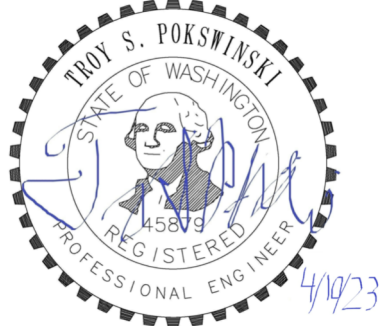No.	Release/Revision	Re. Date	Re. By	Designed By: T. POKSWINSKI	 	Project Name: ANGLE LANE / ELWOOD DRIVE PEDESTRIAN IMPROVEMENTS	Job No. 302.0156
				Drawn By: T. POKSWINSKI			
				Checked By: C. T. HILL			Drawing No. ST1
				Approved By: P. BUCICH		Drawing Name: STAGING PLAN	Sheet 47 of 49
				Project Start Date: 12/06/22			
				Drawing Scale: AS SHOWN			
				Electronic File Name: 302.0083			


TRAFFIC CONTROL NOTES:

PCMS SHALL BE INSTALLED TWO WEEKS PRIOR TO ROAD CLOSURE AND REMOVED UPON ROAD CLOSURE. SIGN SHALL BE SET UP WITH THE FOLLOWING MESSAGE:
SCREEN 1:
87TH
CLOSED @
STEL BVD

SCREEN 2:
BEG (INSERT DATE; I.E. 5/15)
USE
DETOUR



ROAD CLOSURES SHALL CONSIST OF TYPE III BARRICADES AT EACH END OF THE CLOSURE.


TRAFFIC CONTROL SIGN SCHEDULE

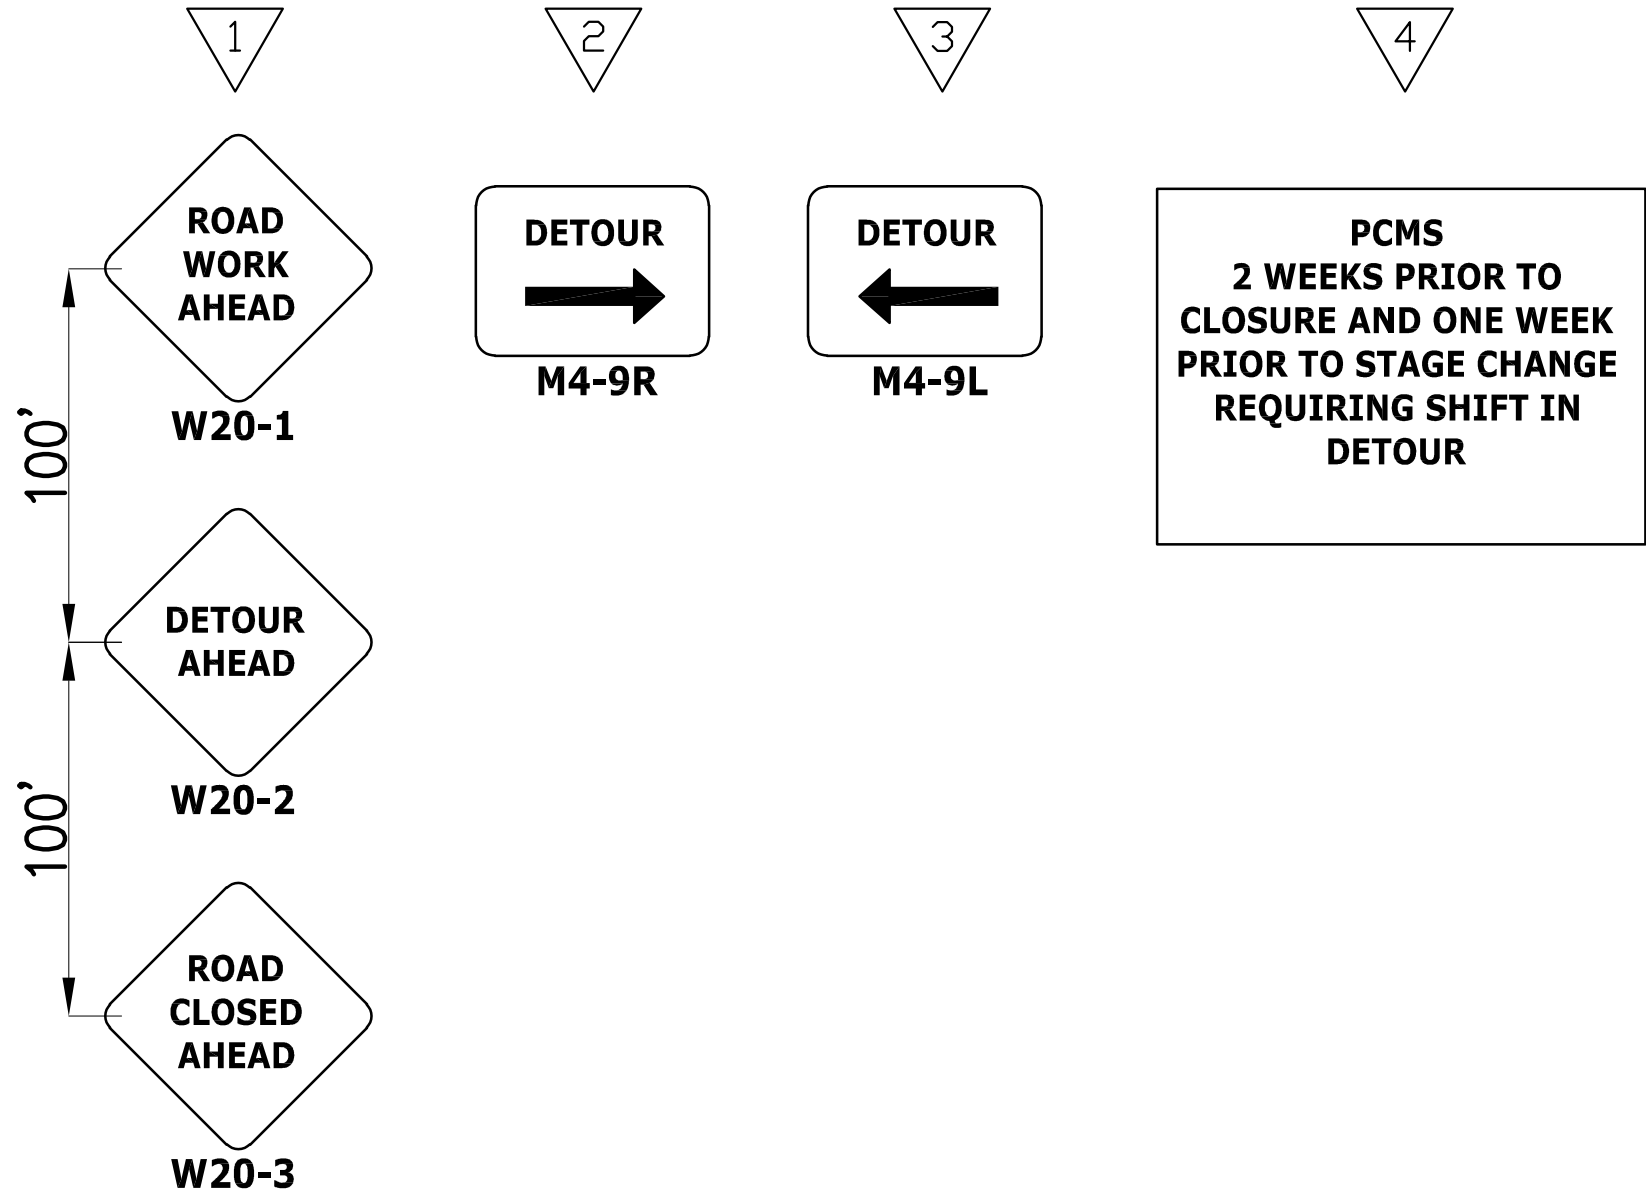

LEGEND

- ROAD CLOSURE
- POINT OF LOCAL ACCESS

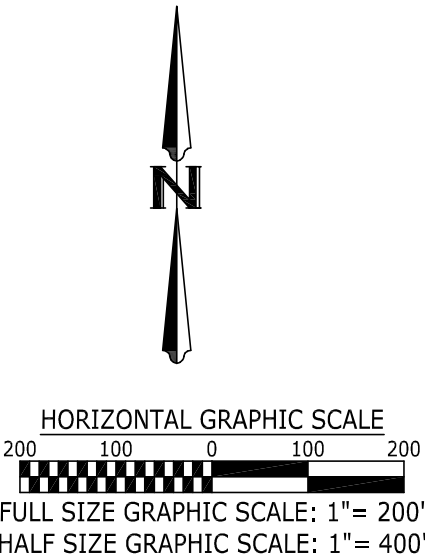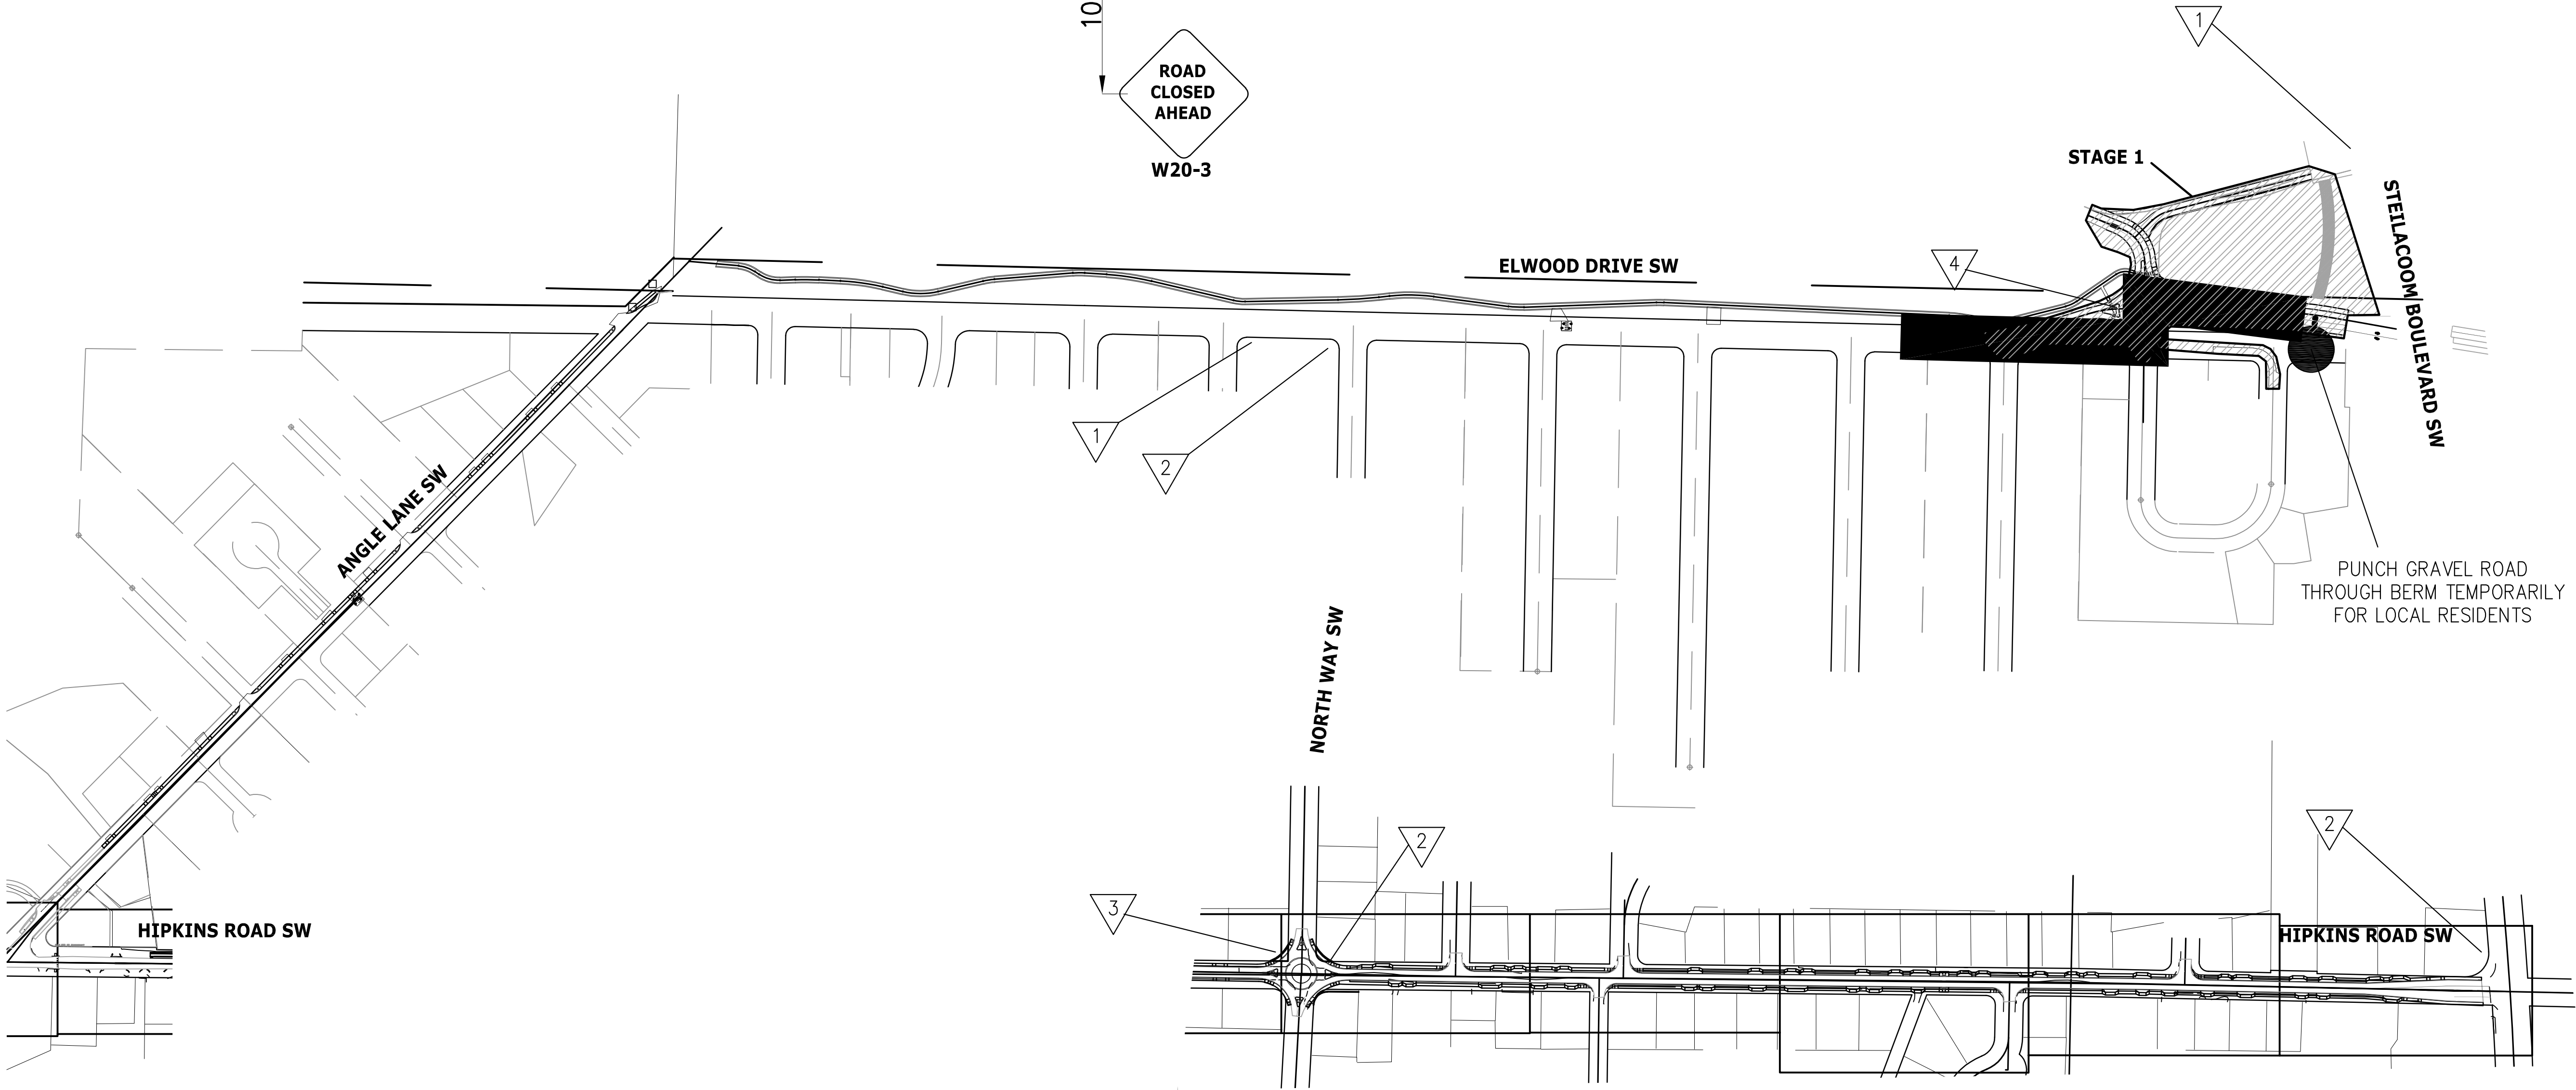

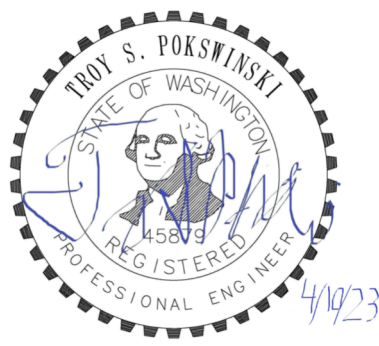No.	Release/Revision	Re. Date	Re. By	Designed By: T. POKSWINSKI	 	Project Name: ANGLE LANE / ELWOOD DRIVE PEDESTRIAN IMPROVEMENTS	Job No. 302.0156
				Drawn By: T. POKSWINSKI		Drawing Name: TRAFFIC CONTROL PLAN - STAGE 1	Drawing No. TC1
				Checked By: C. T. HILL			
				Approved By: P. BUCICH			
				Project Start Date: 12/06/22			
				Drawing Scale: AS SHOWN			
				Electronic File Name: 302.0083			Sheet 48 of 49


TRAFFIC CONTROL NOTES:

PCMS SHALL BE INSTALLED TWO WEEKS PRIOR TO ROAD CLOSURE AND REMOVED UPON ROAD CLOSURE. SIGN SHALL BE SET UP WITH THE FOLLOWING MESSAGE:
SCREEN 1:
ANGLE
CLOSED @
HIPKINS

SCREEN 2:
BEG (INSERT DATE; I.E. 7/17)
USE
DETOUR


ROAD CLOSURES SHALL CONSIST OF TYPE III BARRICADES AT EACH END OF THE CLOSURE.

TRAFFIC CONTROL SIGN SCHEDULE

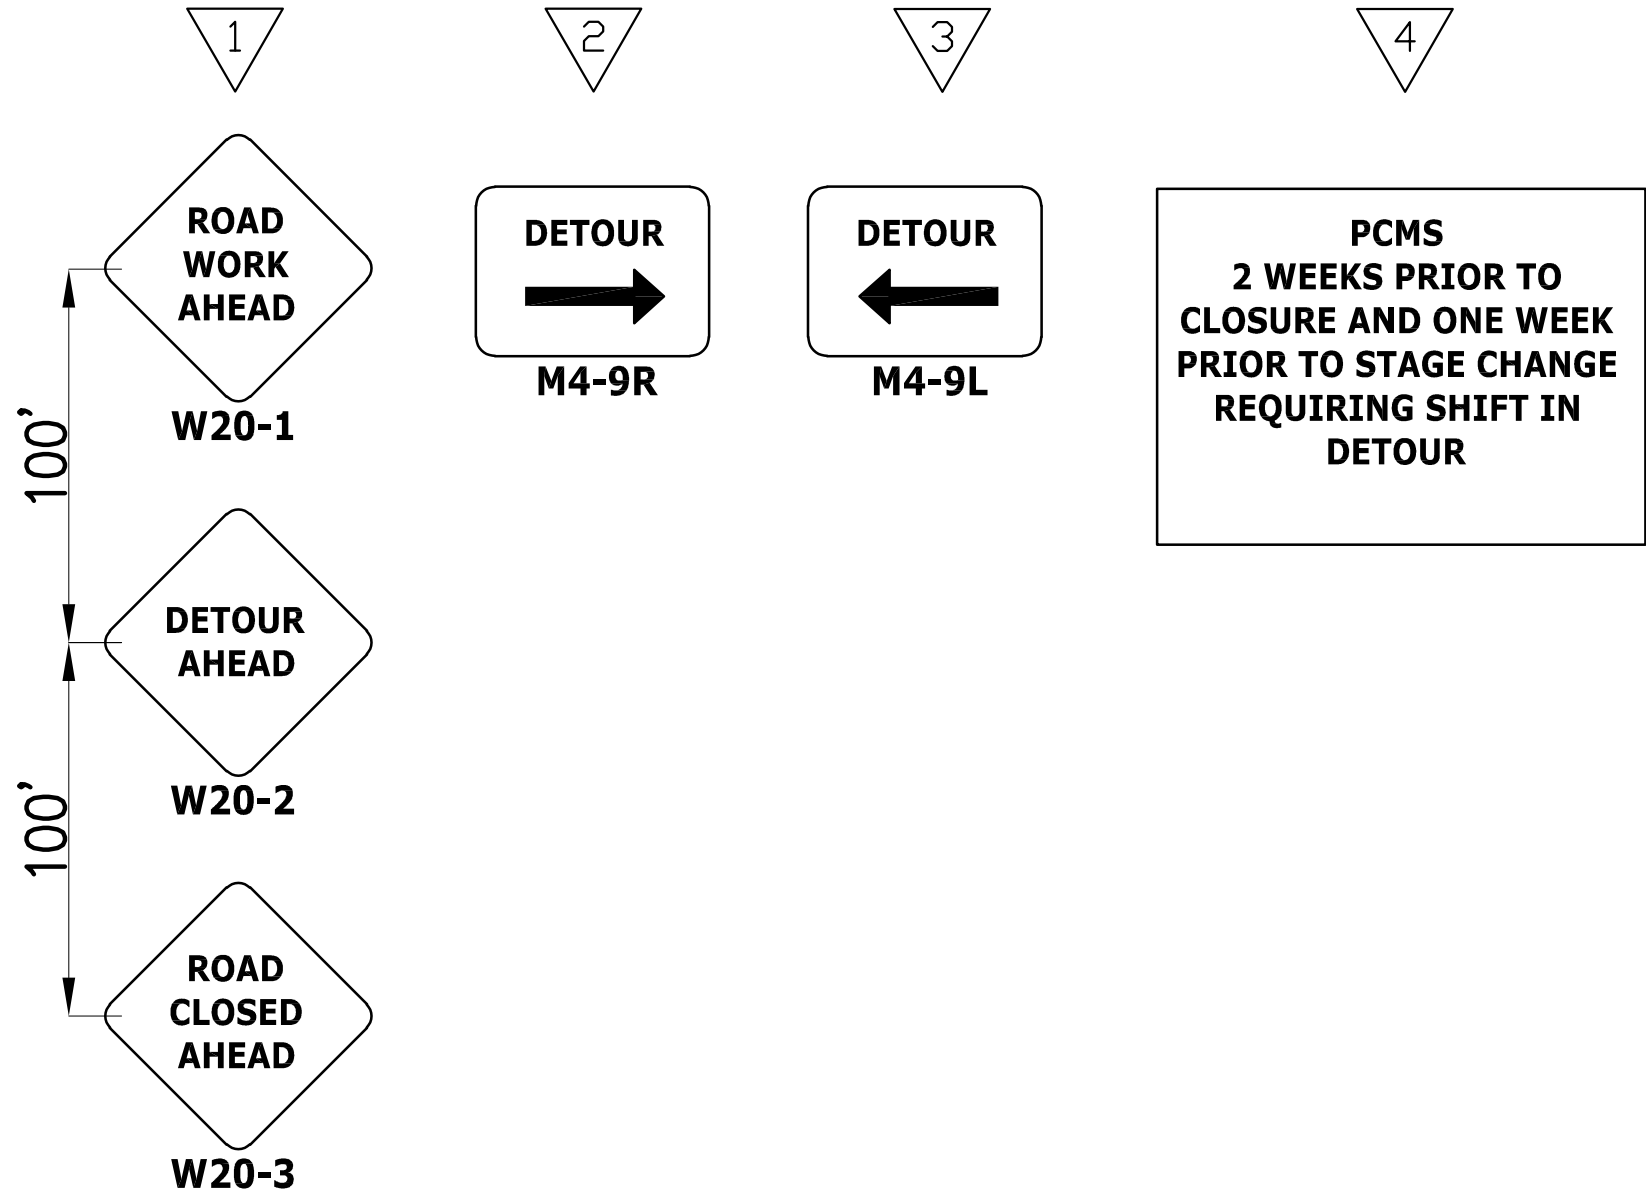

LEGEND

- ROAD CLOSURE
- POINT OF LOCAL ACCESS

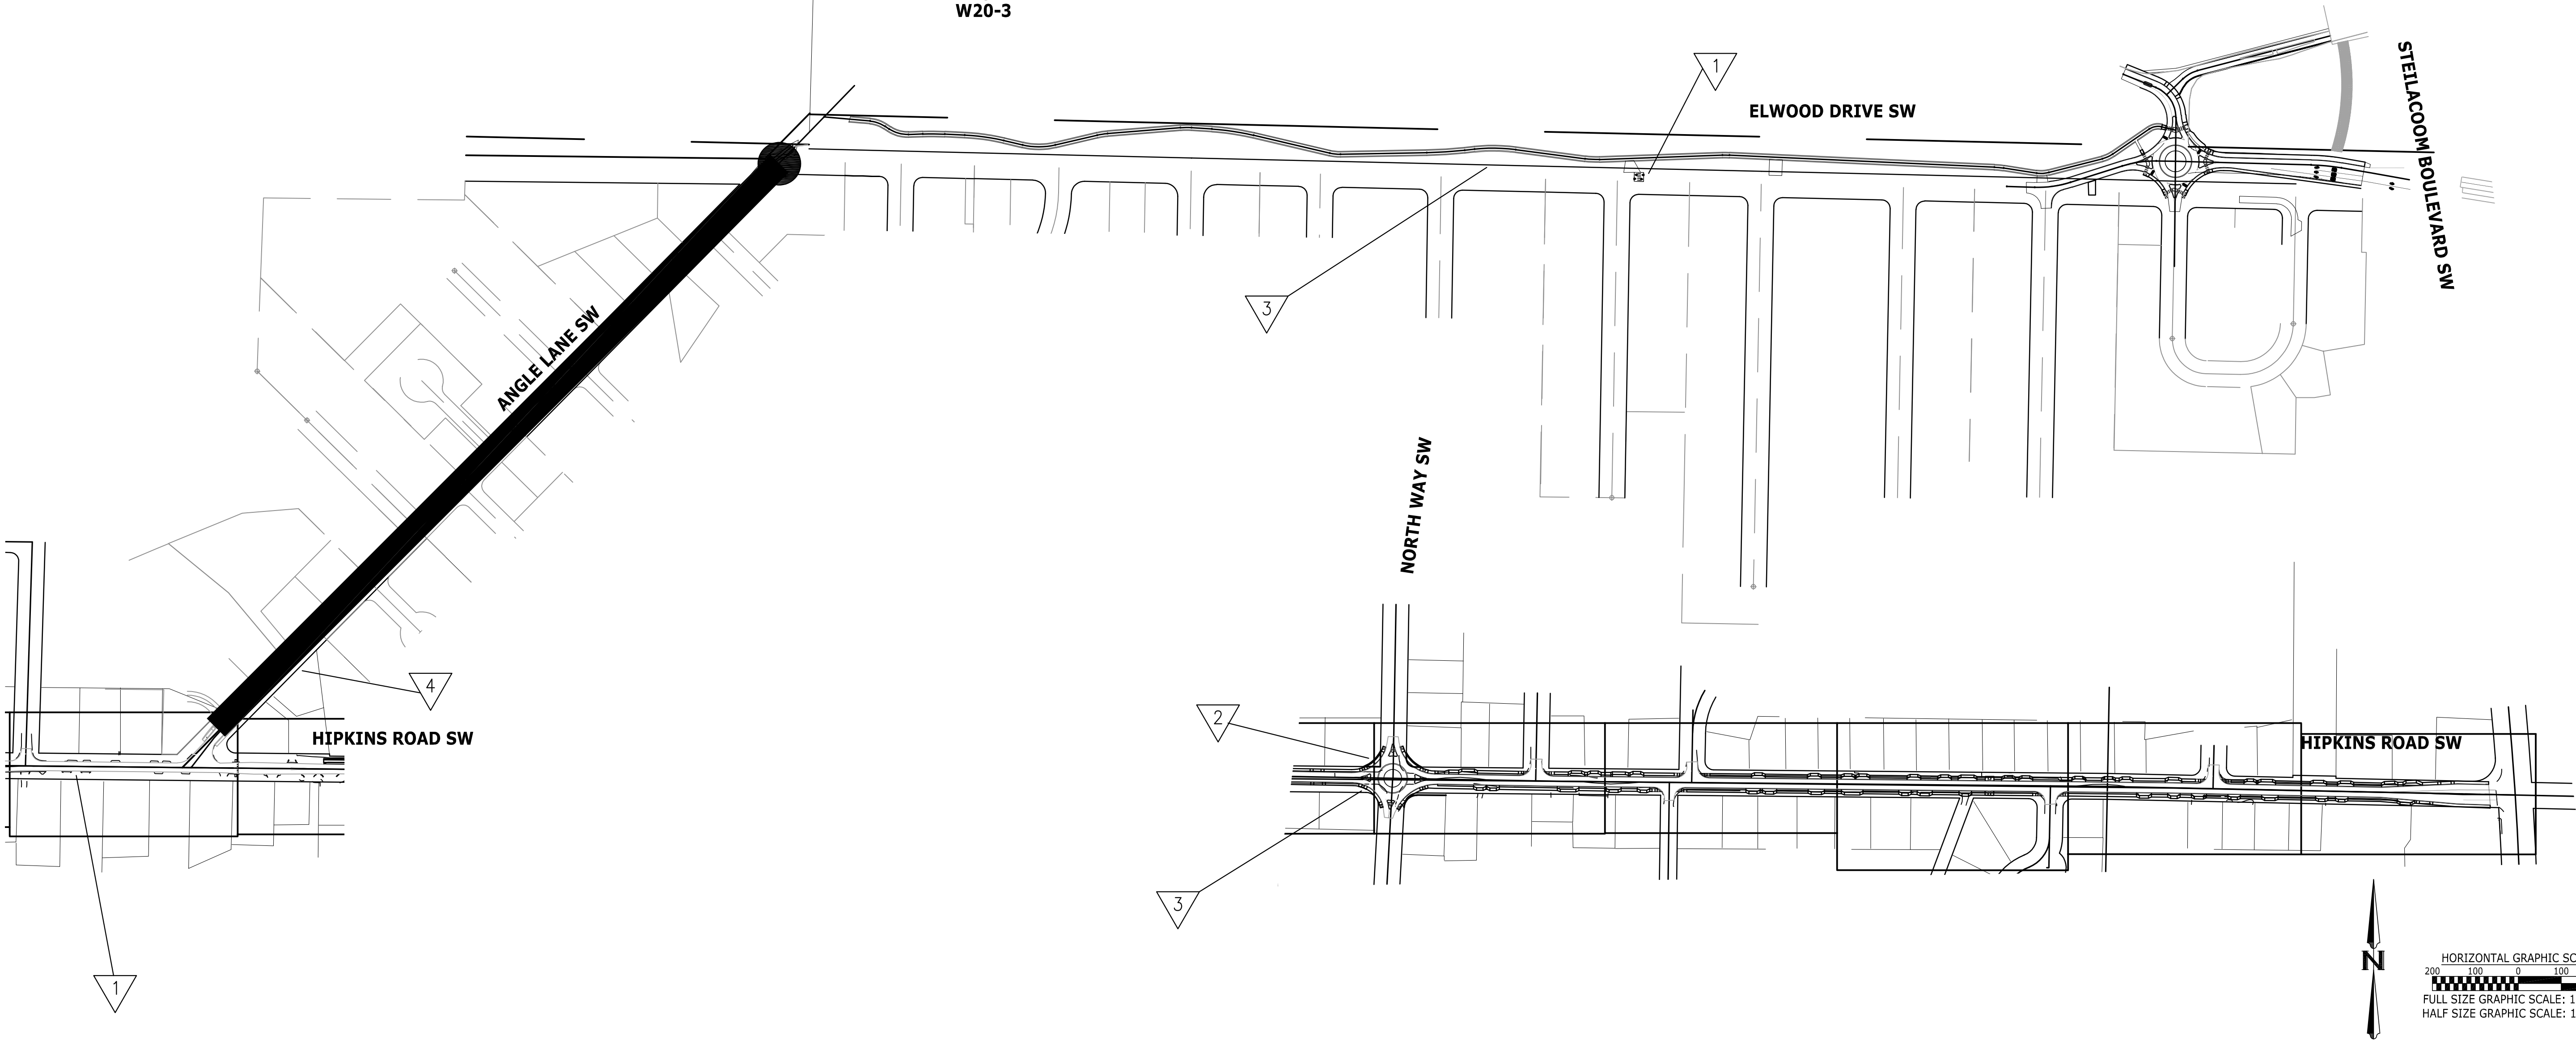

No.	Release/Revision	Re. Date	Re. By	Designed By:	Project Name:	Job No.
▲				T. POKSWINSKI	ANGLE LANE / ELWOOD DRIVE PEDESTRIAN IMPROVEMENTS	302.0156
▲				Drawn By: T. POKSWINSKI		
▲				Checked By: C. T. HILL		
▲				Approved By: P. BUCICH		
▲				Project Start Date: 12/06/22 Drawing Scale: AS SHOWN		
▲				Electronic File Name: 302.0083	Drawing Name: TRAFFIC CONTROL PLAN - STAGE 2	Sheet 49 of 49

